


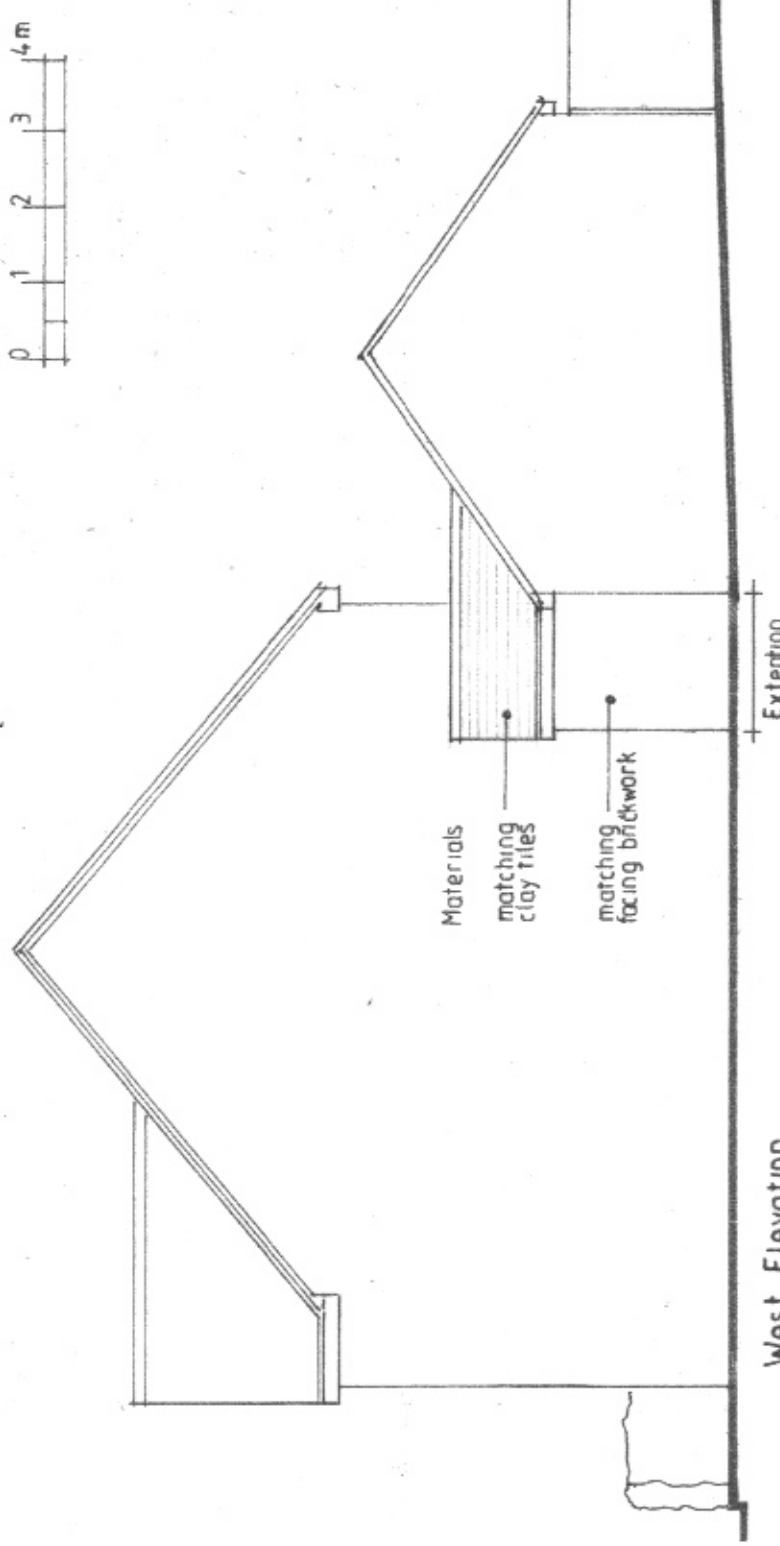


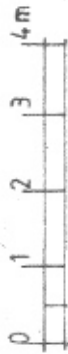


West Elevation

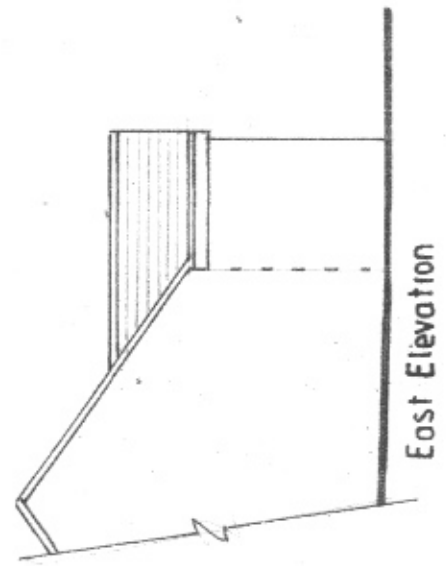

East Elevation

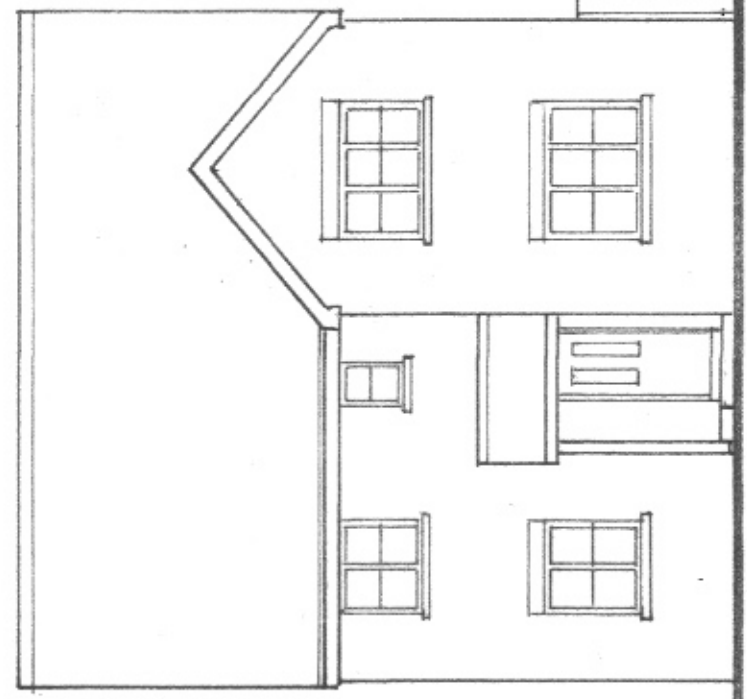

North Elevation

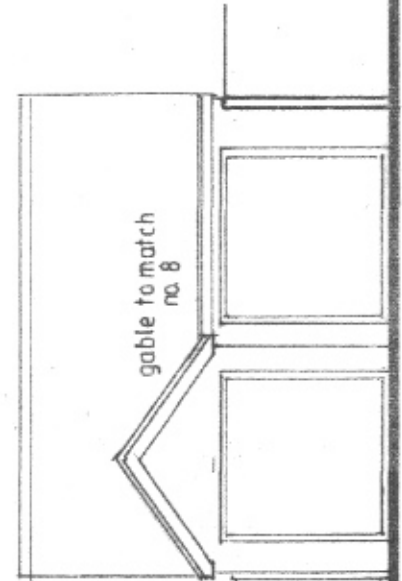

Garage Alteration 8 Tabby Drive,
Three Mile Cross. RG7 1WP
for Ryan Pridmore & Kim Sim

Elevations
Proposed

1:100

Feb 2026

Matt Andrews
Architect
24 Northcourt Avenue
Reading RG2 7HA
Berkshire

TB12