




0 1m 2m 4m

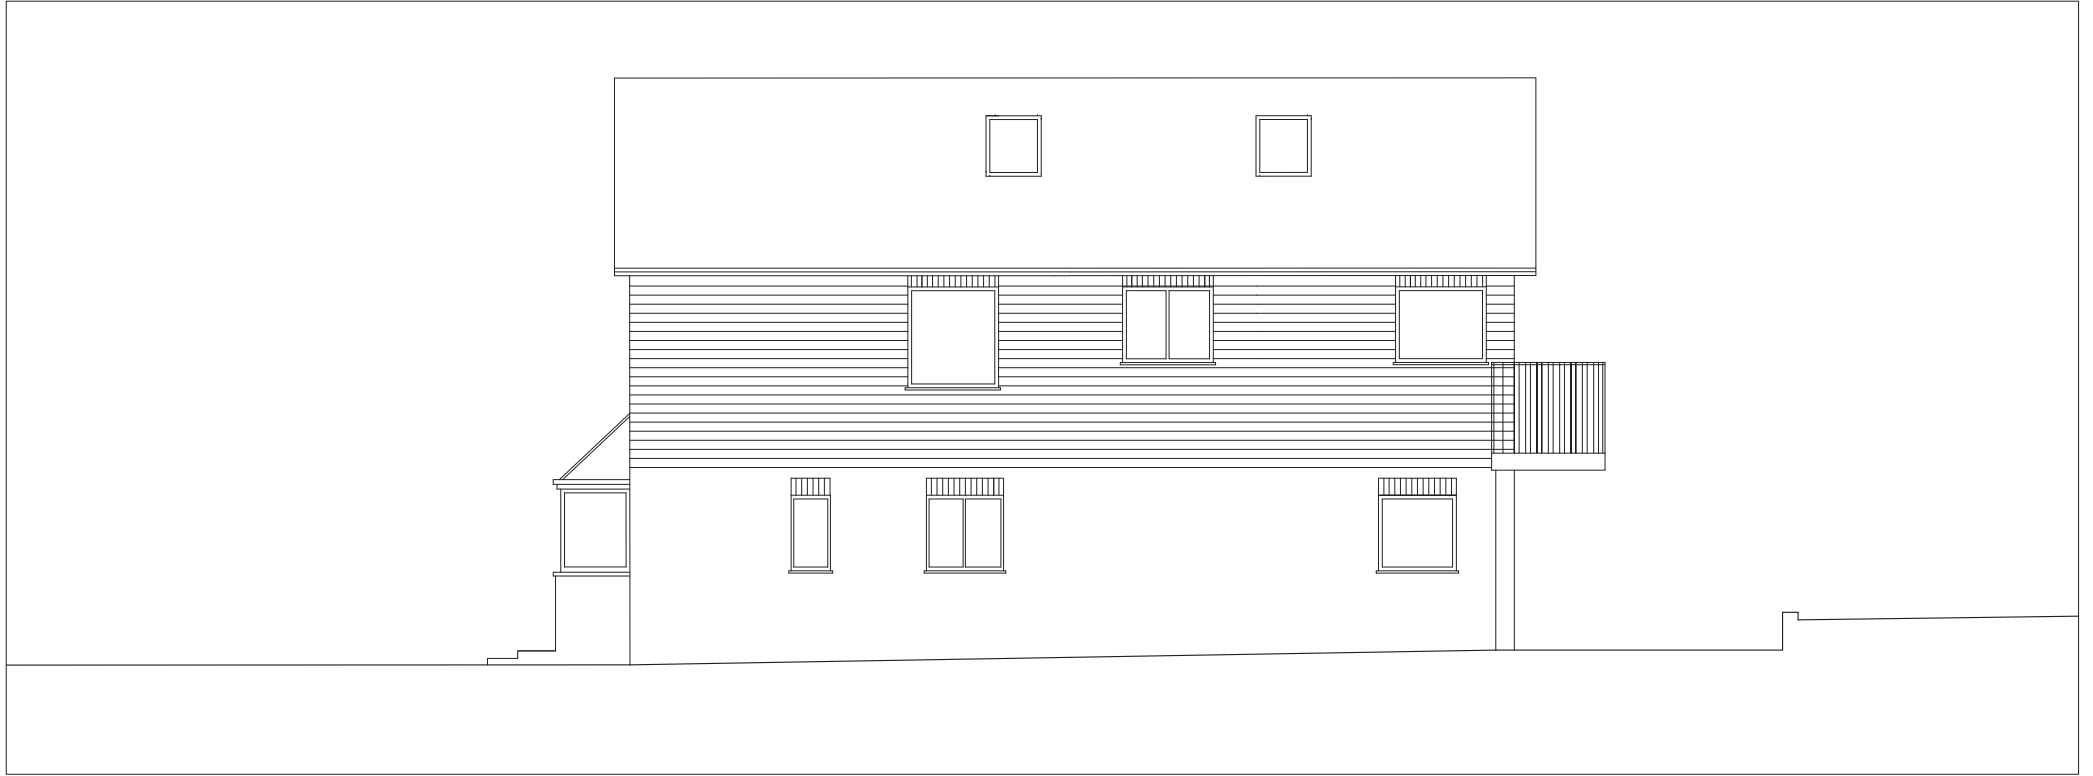

1:100 @ A4

W West Elevation — Existing
1:100 @A4