


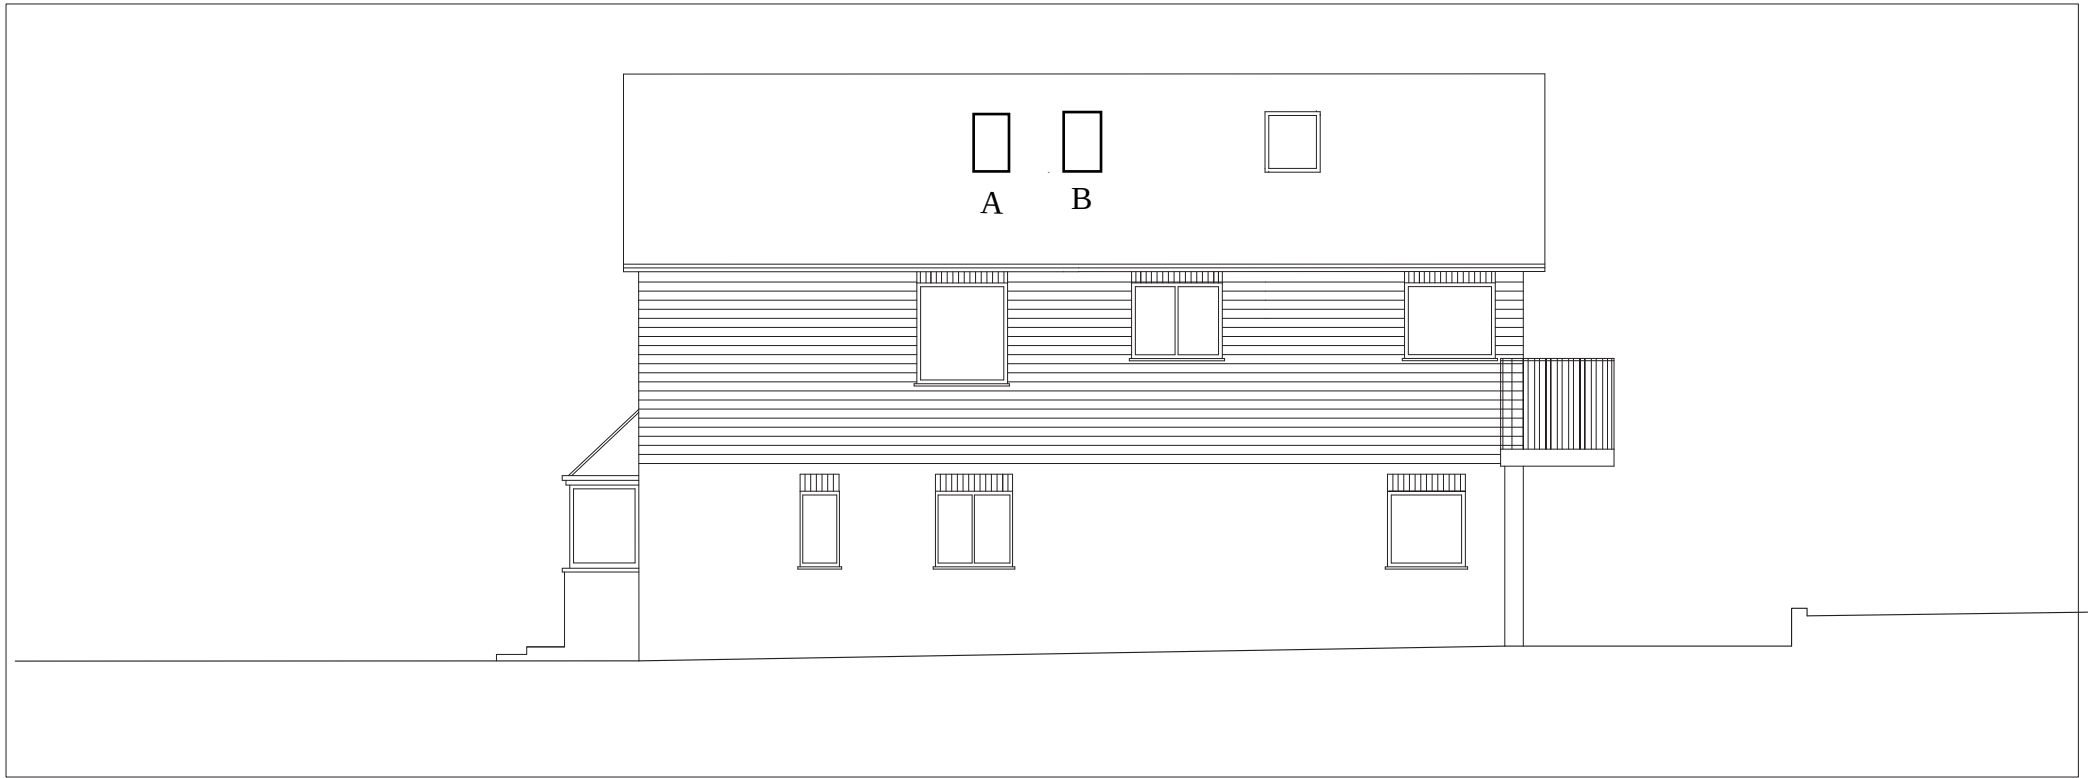

0 1m 2m 4m
1:100 @ A4

W West Elevation — Proposed
1:100 @A4