



FIRST PANEL BRICKWORK.

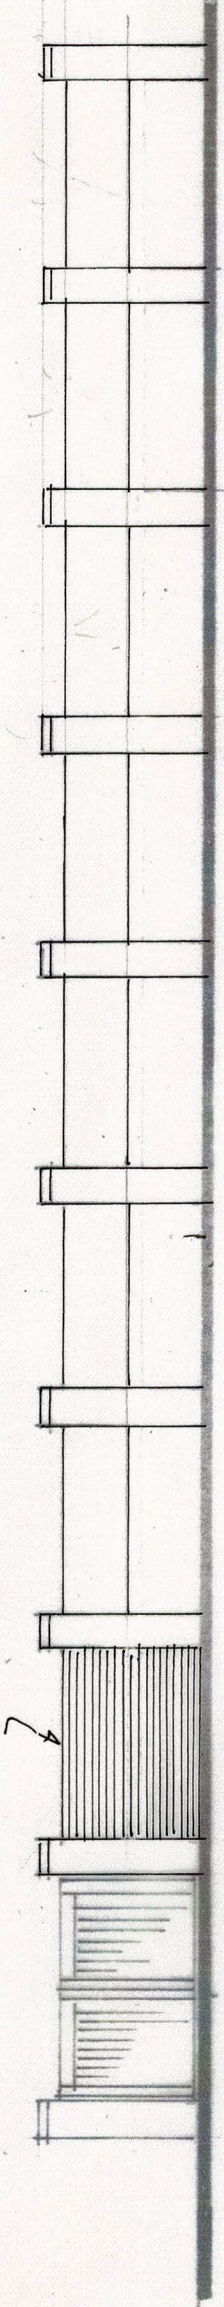


elevation 1.100

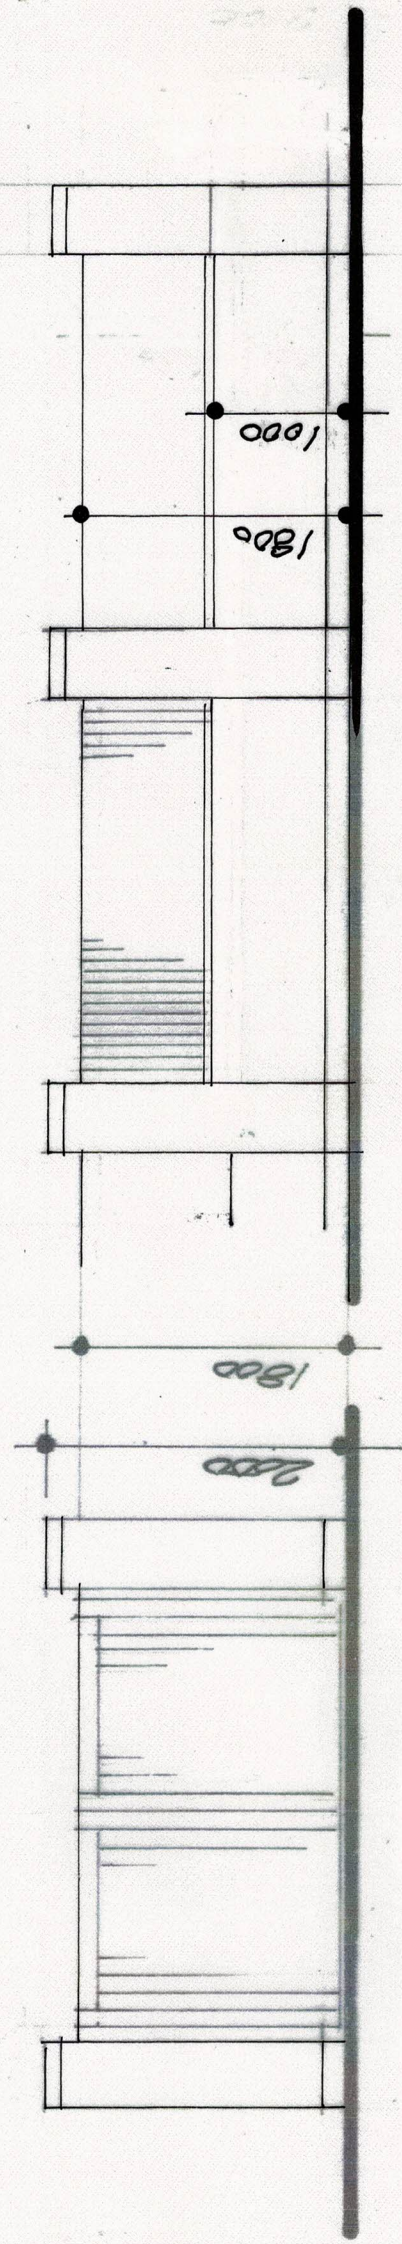

FACING BRICK PERS. & PANELS WITH
BRICK ON SOPS. ENGINEERED BRICK CAPPING
2 COURSE ENGINEERED BRICK DPC
TIMBER PANEL / FEATHER EDGE.

TIMBER CLATES

elevation 1.50

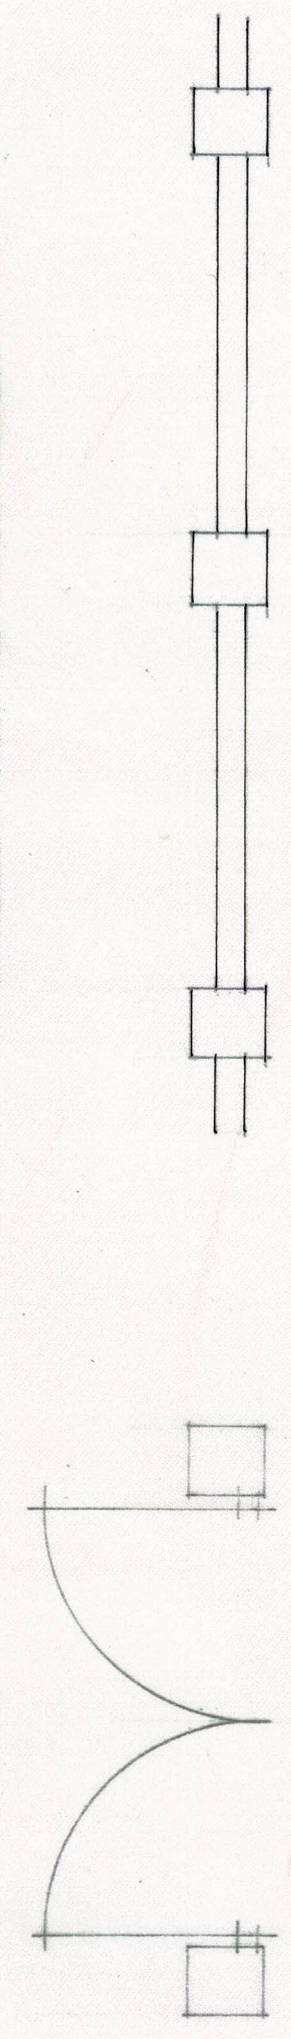

plan 1.50

BOUNDARY WALL

0 1 2 3 4 5
scale 1.100 paper a3

Revisions	
Client	MRS MRS RATCLIFFE
Project	2 LARCH AVENUE WOKINGHAM RH41 1EJ
Drawing	BOUNDARY WALL
Drawn	Tim Isaac
Date	1:50 1:100
Scale	1:50 1:100
Drawing Number	1210/41
Revision	

Tim Isaac Dip ARCH, MCIAT, ATP.
Architectural Design Services
80 Fairview Road, Taplow, Maidenhead,
Berkshire SL6 0NQ Tel: 01628 662971