


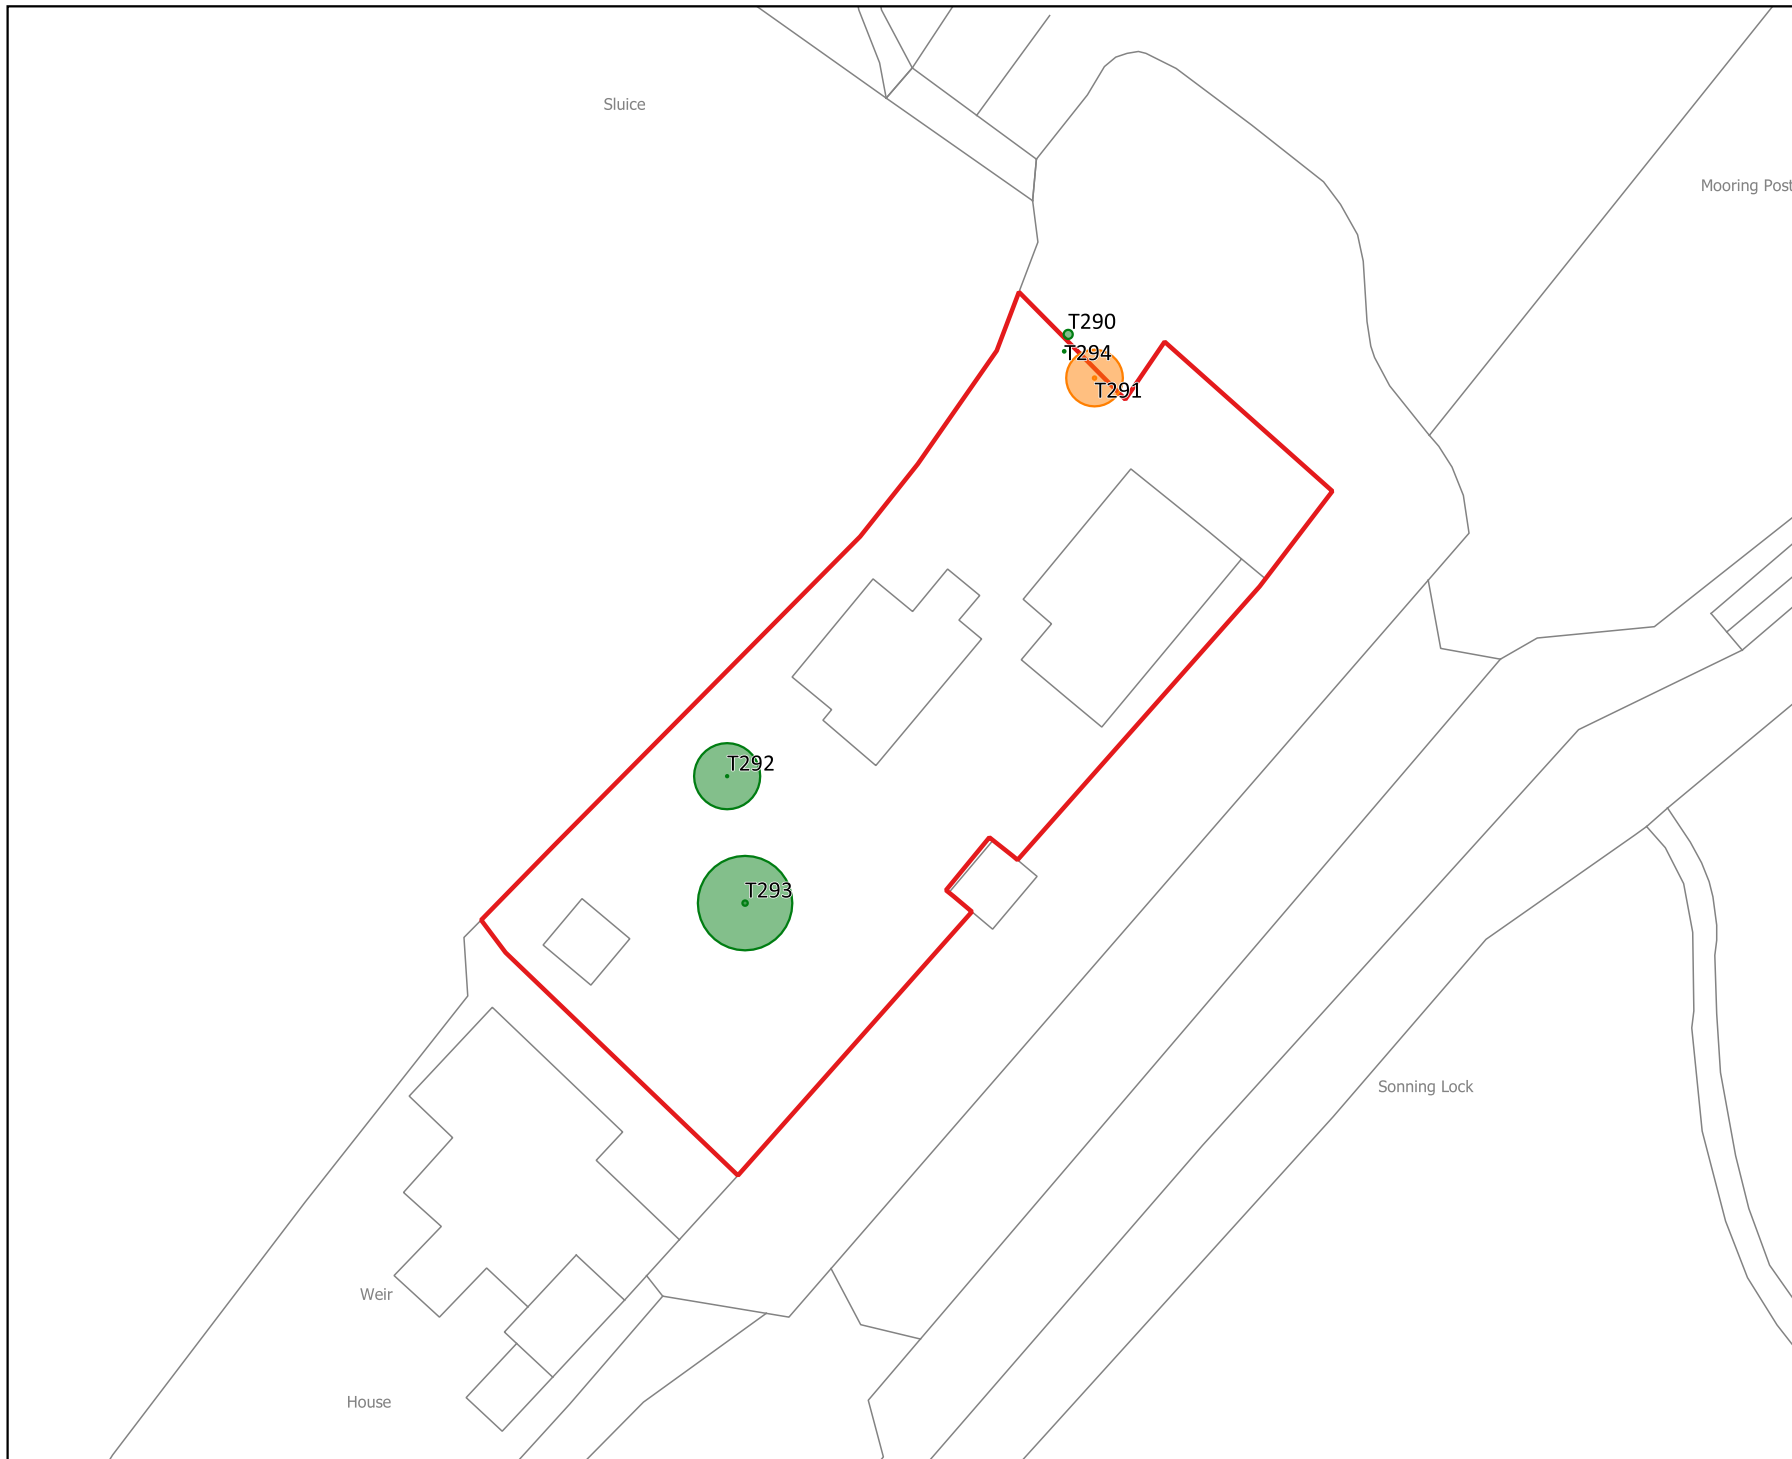

Legend

-  Works Within 12 Months
-  Other Trees and Tree Groups
-  Site Boundaries

© Crown copyright and database rights 2023.
OS Partner licence number 100024198



Treework Environmental Practice

Project name:

Work Recommendations - Thames Lock Houses

Drawing title:

Sonning Lock

Drawing number:

231220-1.0-TLH Sonning Lock-WR-MM

Client: Thames Lock Houses

Date: 20/12/2023

Scale @ A4: 1:400