

[illegible]

A	Initial Issue
REV:	DESCRIPTION:

Client: Green Room Garden Ltd
Timber Crest
Blakes Road
Wargrave
RG10 8LA

ROUTE: 6 Station Road
Twyford
Berkshire
RG10 9NT

mE: Topographical Survey

SCALE AT A3 :	DATE:	DRAWING:	CHECKED:
1:100	19-09-24	R.M	AT
PROJECT NO:	DRAWING NO:	REVISION:	
TVG590	TVG590-01	A	




Thames Valley Geomatics
CHARTERED LAND SURVEYORS




6 STATION ROAD, TWYFORD

PROPOSED REPLACEMENT TREES

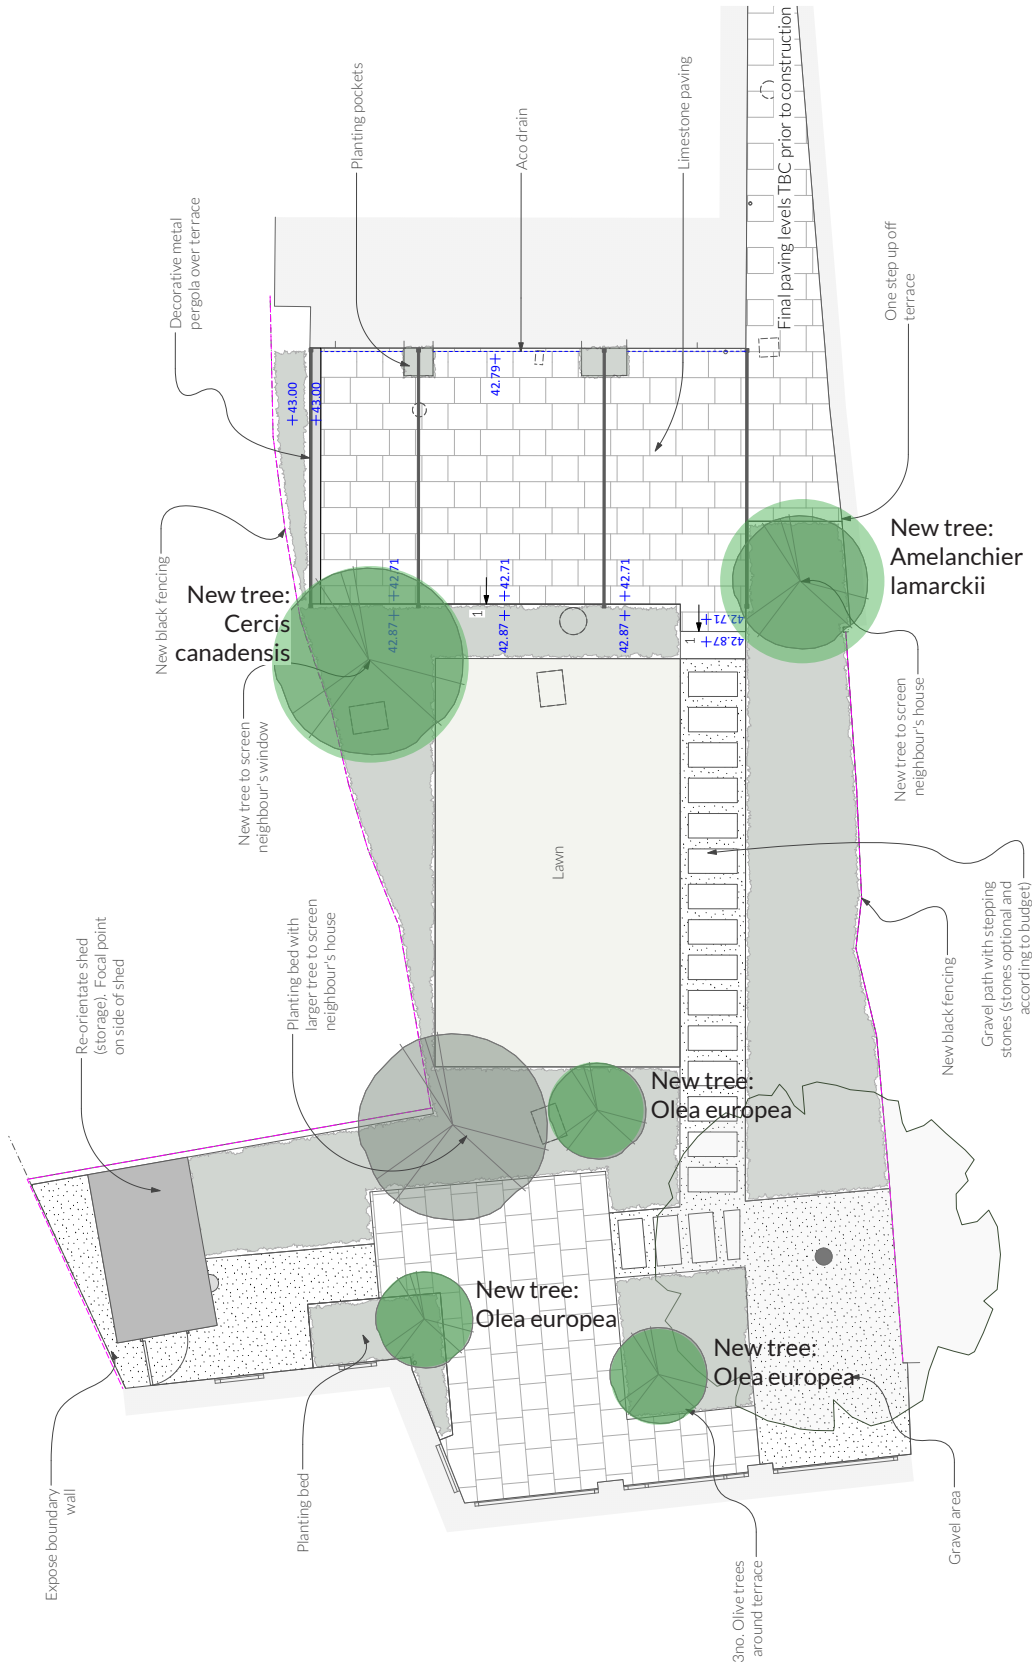

KEY

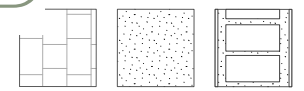

CONCEPT DRAWING
The Studio, Timber Crest, Blykes Road
Wargrave, Berkshire, RG10 8LA
T: 0118 940 4204
E: info@thegreenroomstudios.co.uk
www.thegreenroomstudios.co.uk

Revision	Date	Description
Project	Charlotte Christie	
Sheet Title	Design Concepts option 2	

Date	Scale	Drawing No.
26/11/2024	1:50	1161_0202
Drawn By	JH/ML	

NOTES: ALL DIMENSIONS MUST BE MEASURED ON SITE. DO NOT SCALE FROM THIS DRAWING. REFERRAL DISCREPANCIES TO THE DESIGNER.

6 STATION ROAD, TWYFORD