


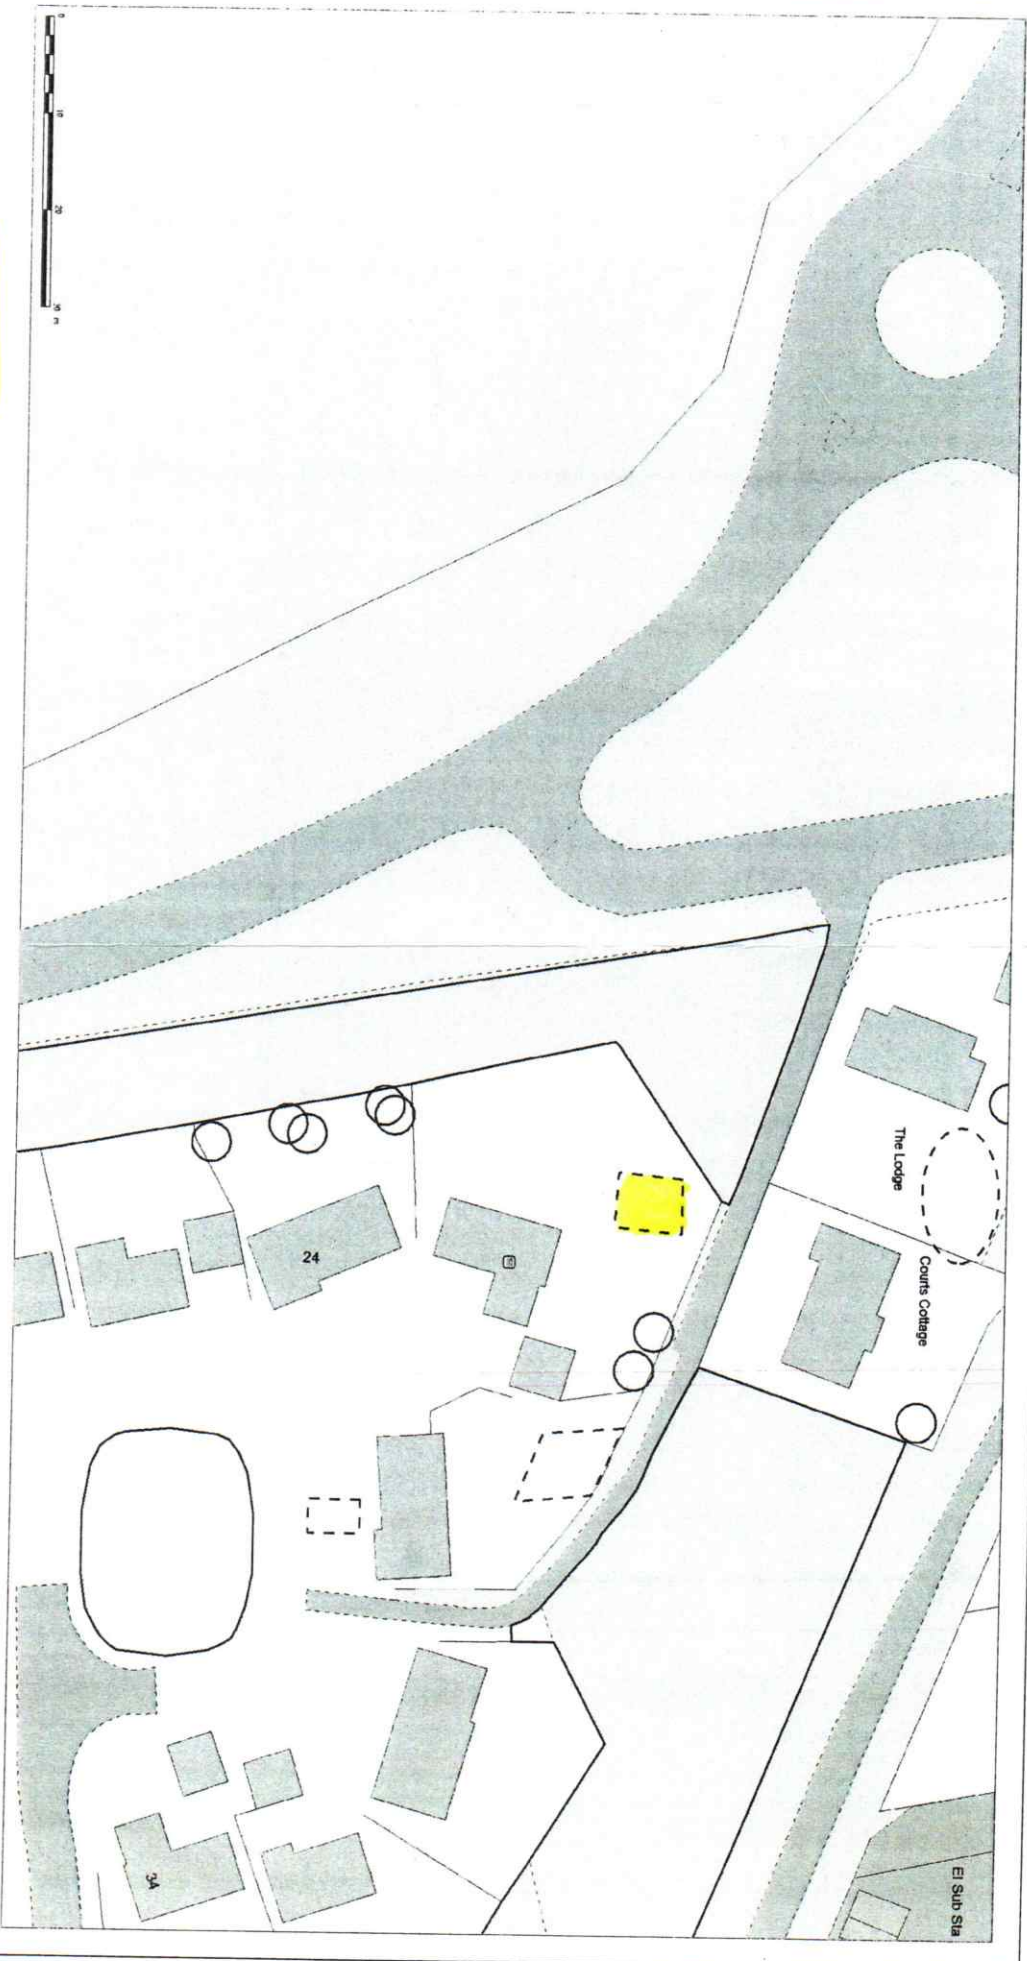


WBC180820- 26 Holmbury Avenue, Crowthorne, RG45 6TQ

TPO898/1997 Group 3 x2 Sweet Chestnut

Planning

1:750

© Crown copyright and database rights (2015) Ordnance Survey 100019592

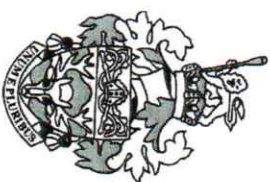

WOKINGHAM
BOROUGH COUNCIL