


Site: 26 Holmbury Avenue, Crowthorne, RG45 6TQ

TPO ID: TPO 898/1997

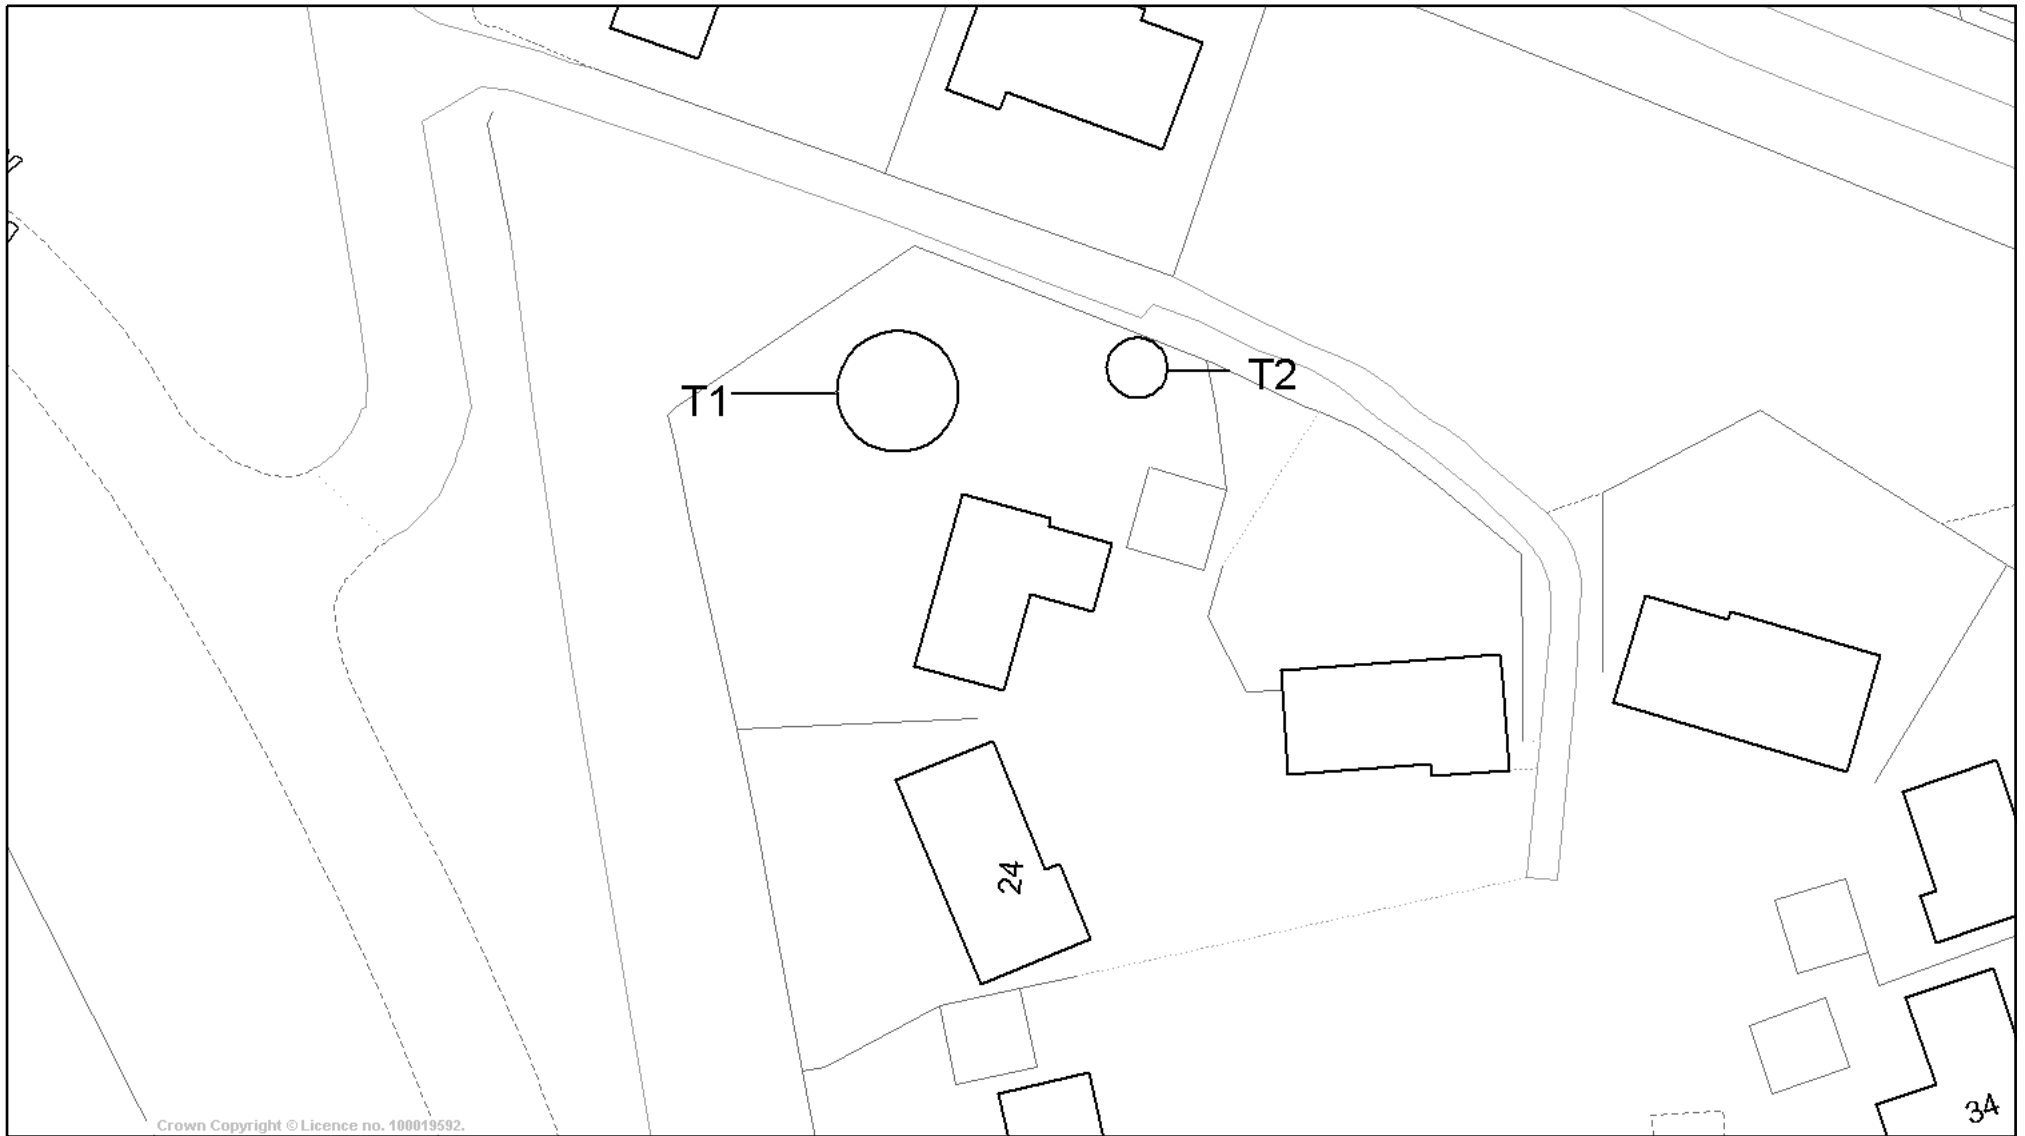

Crown Copyright © Licence no. 100019592.



WOKINGHAM
BOROUGH COUNCIL

The map is based upon Ordnance Survey material with the permission of Ordnance Survey on behalf of the Controller of HMSO. (c) Crown Copyright. Unauthorised reproduction infringes Crown Copyright and may lead to prosecution or civil proceedings.

Wokingham Borough Council Licence Number 100019592.

CM

1st November 2010

Scale 1/500

