




File name: \\PABLO\DATA\PROJECTS\2023\CI\230612_WMHP212_DRAWINGS\WMHP-TG-PL-DR-HI-0108.DWG, printed on 19 September 2025 11:43:21, by Harvey Hester

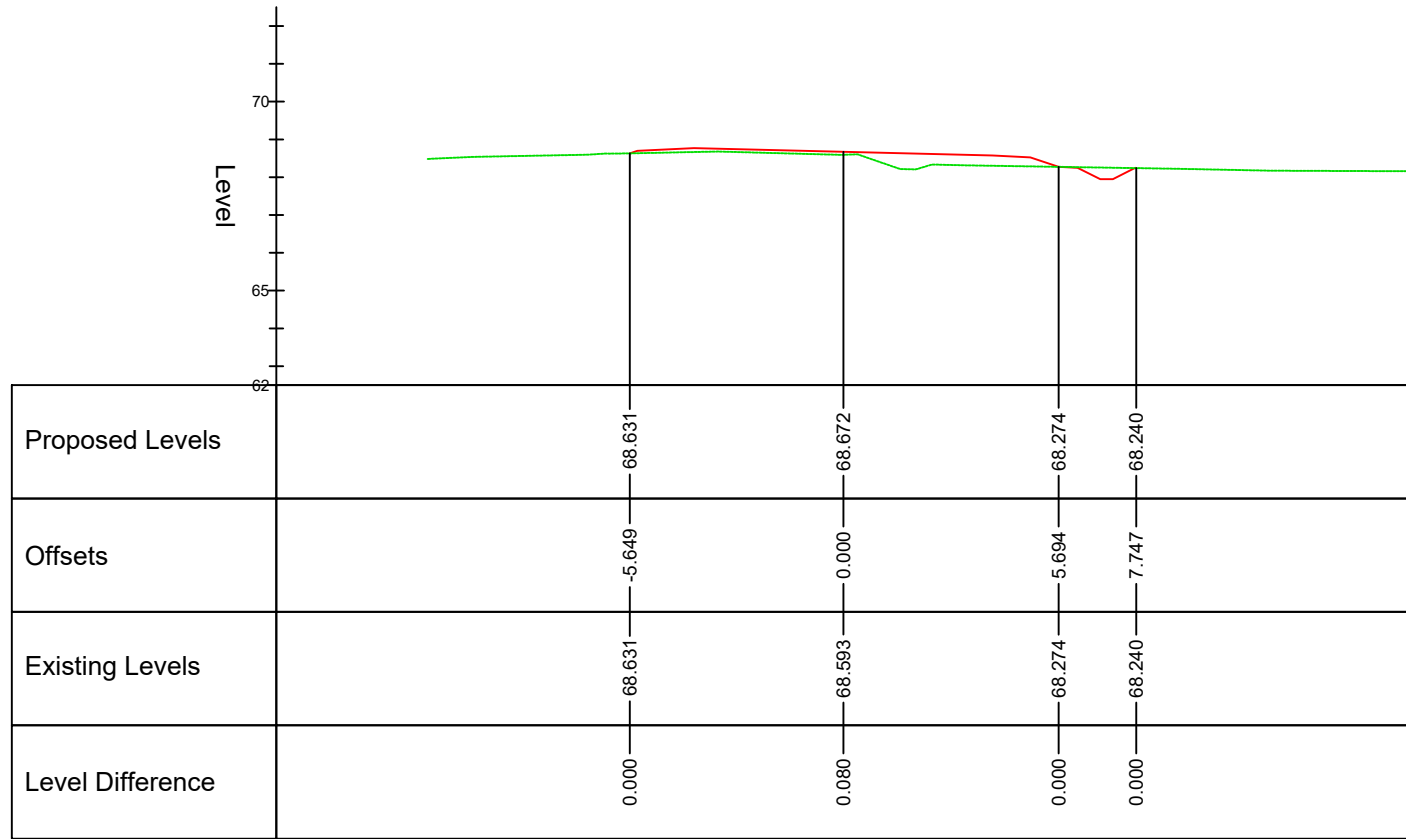


Chainage 40.000

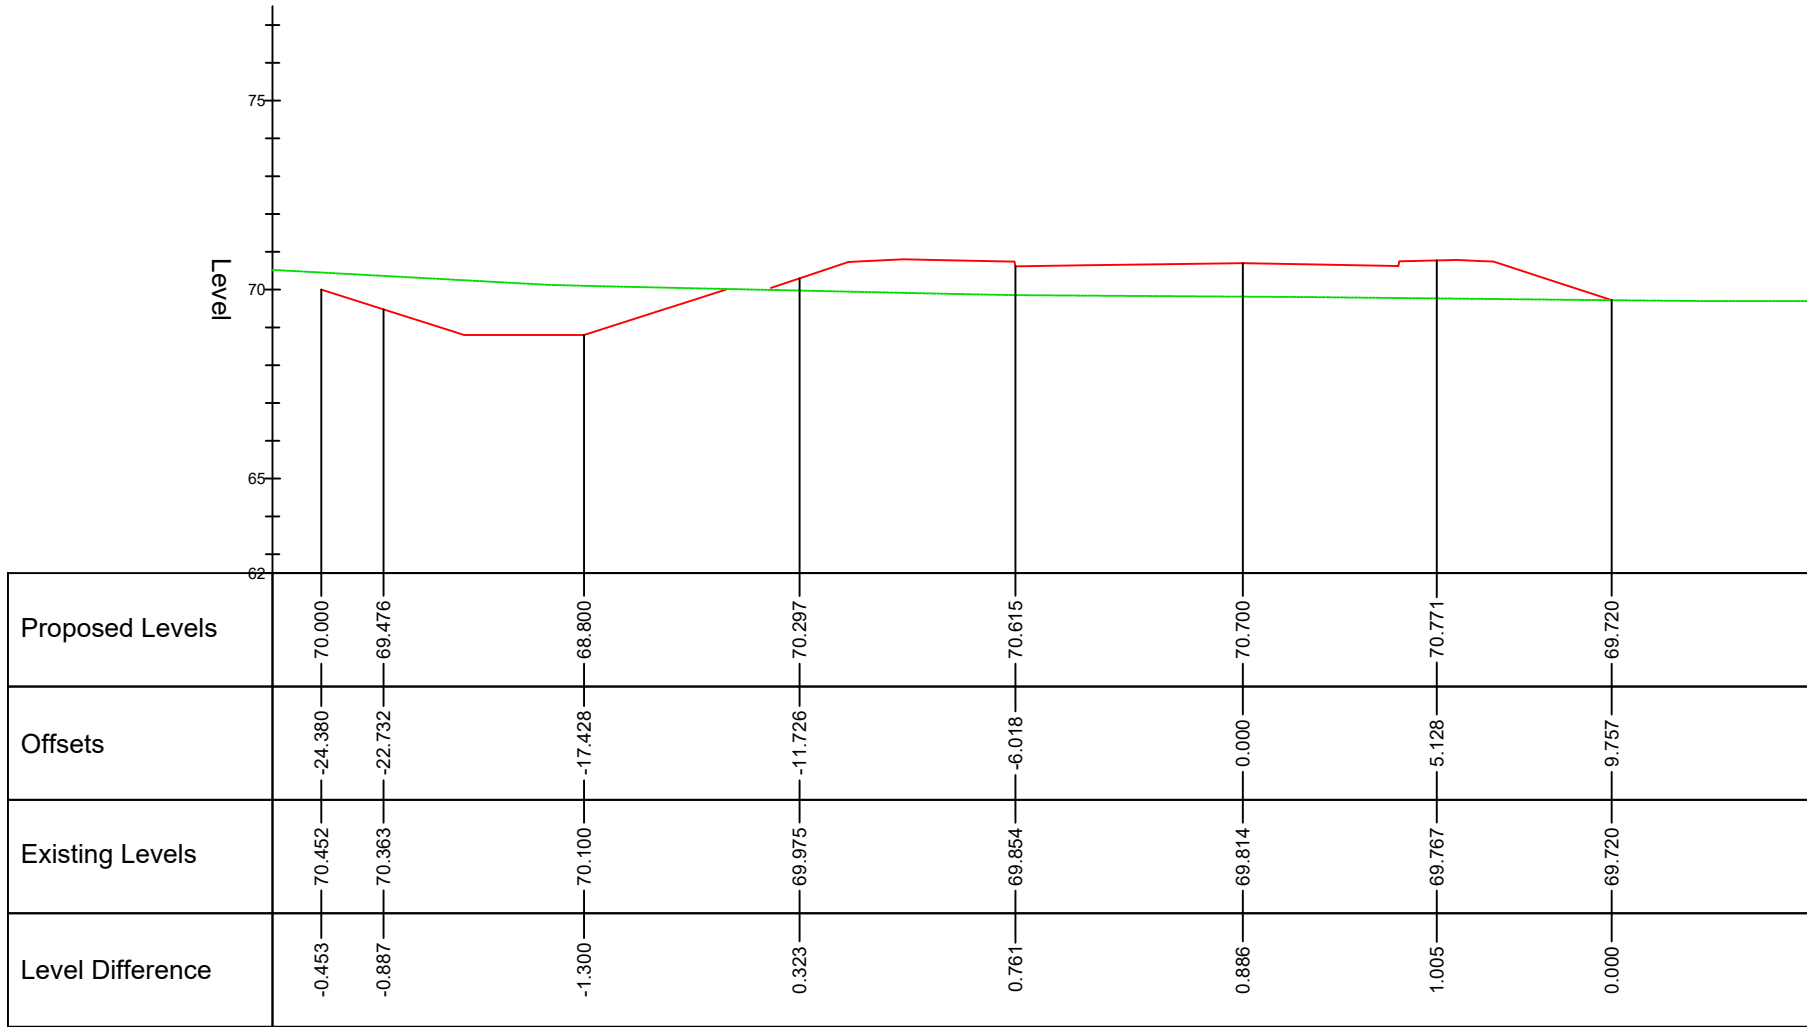


Chainage 100.000

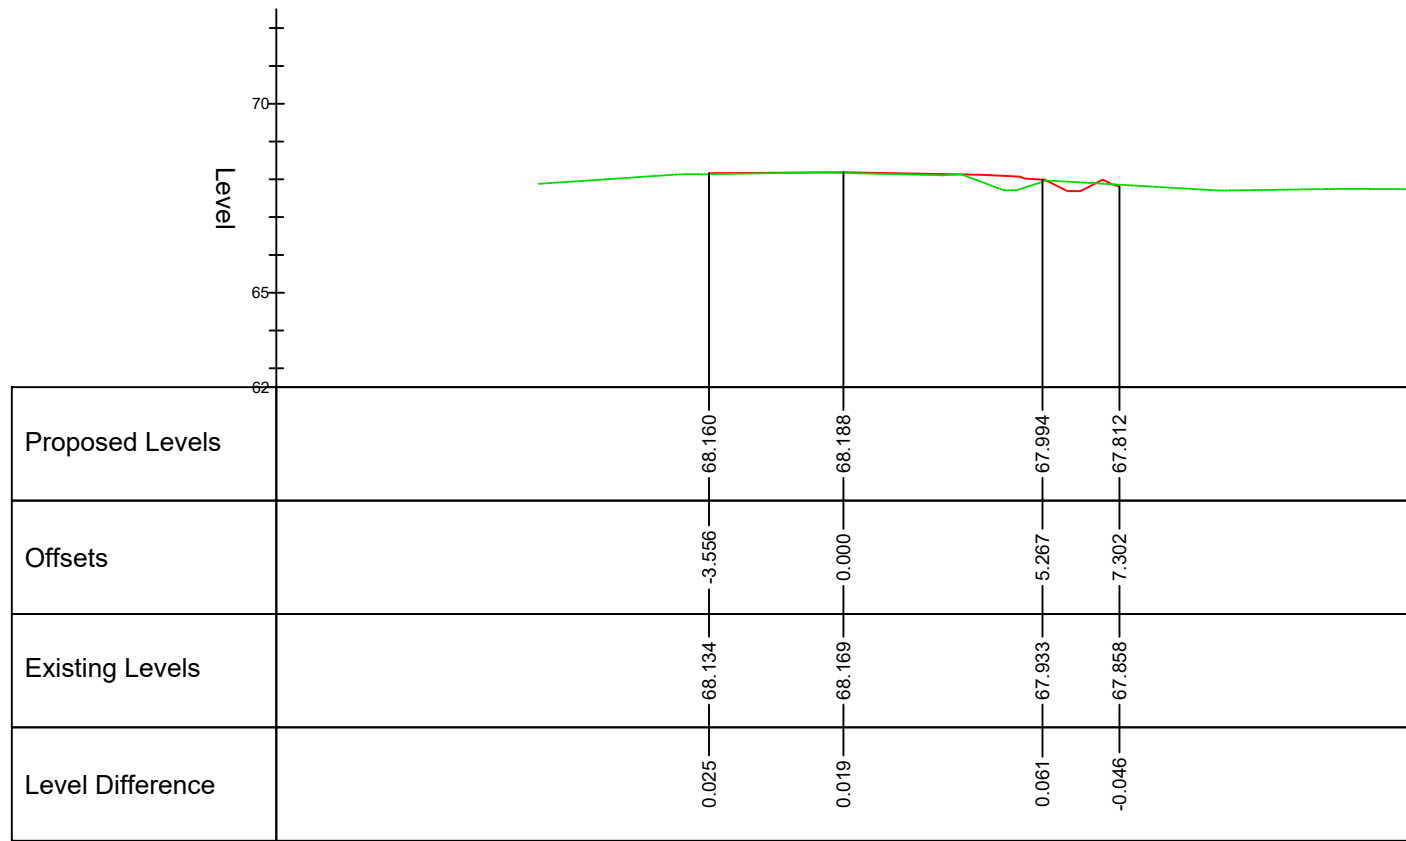


Chainage 20.000

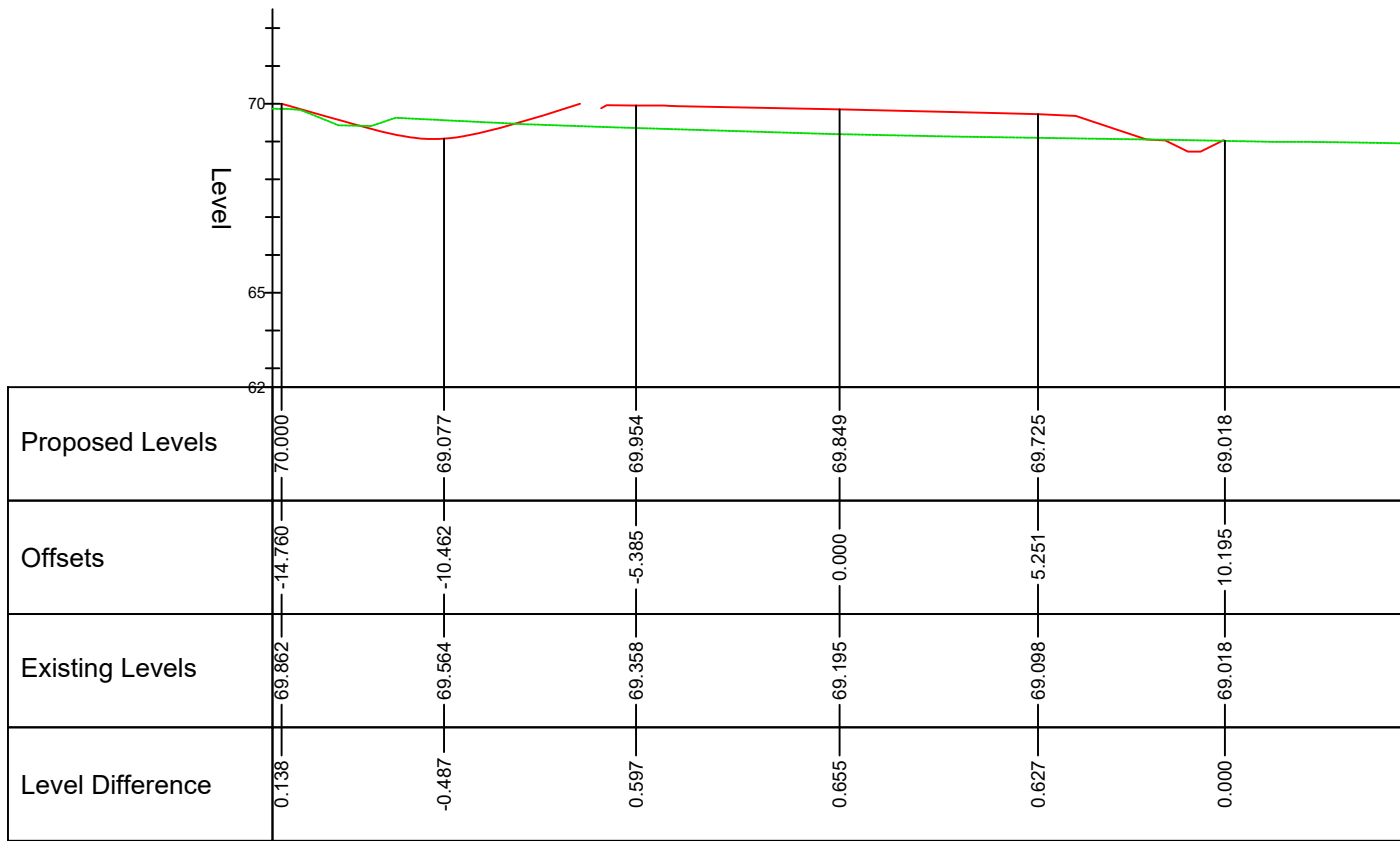


Chainage 80.000

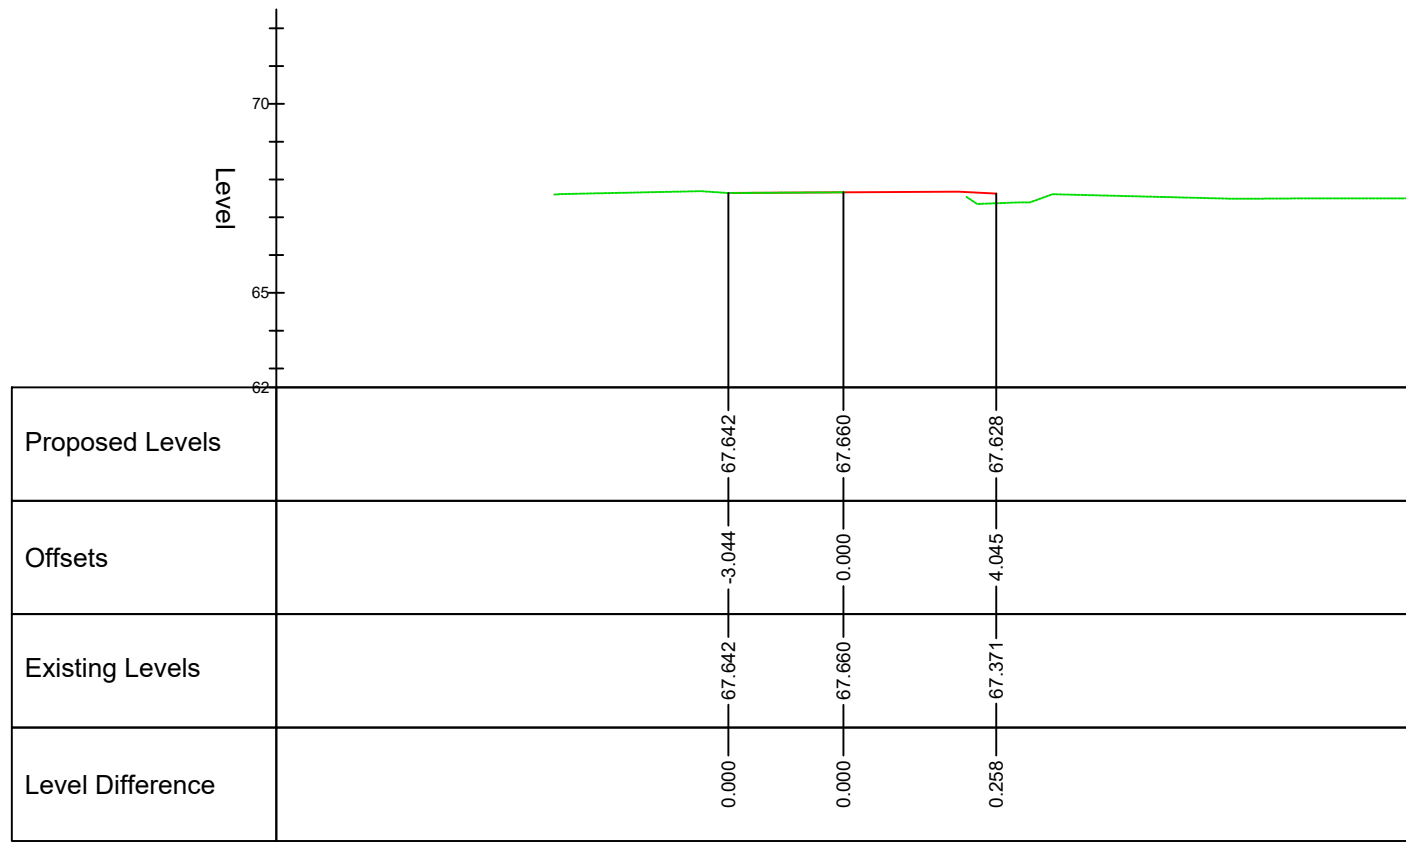


Chainage 0.000

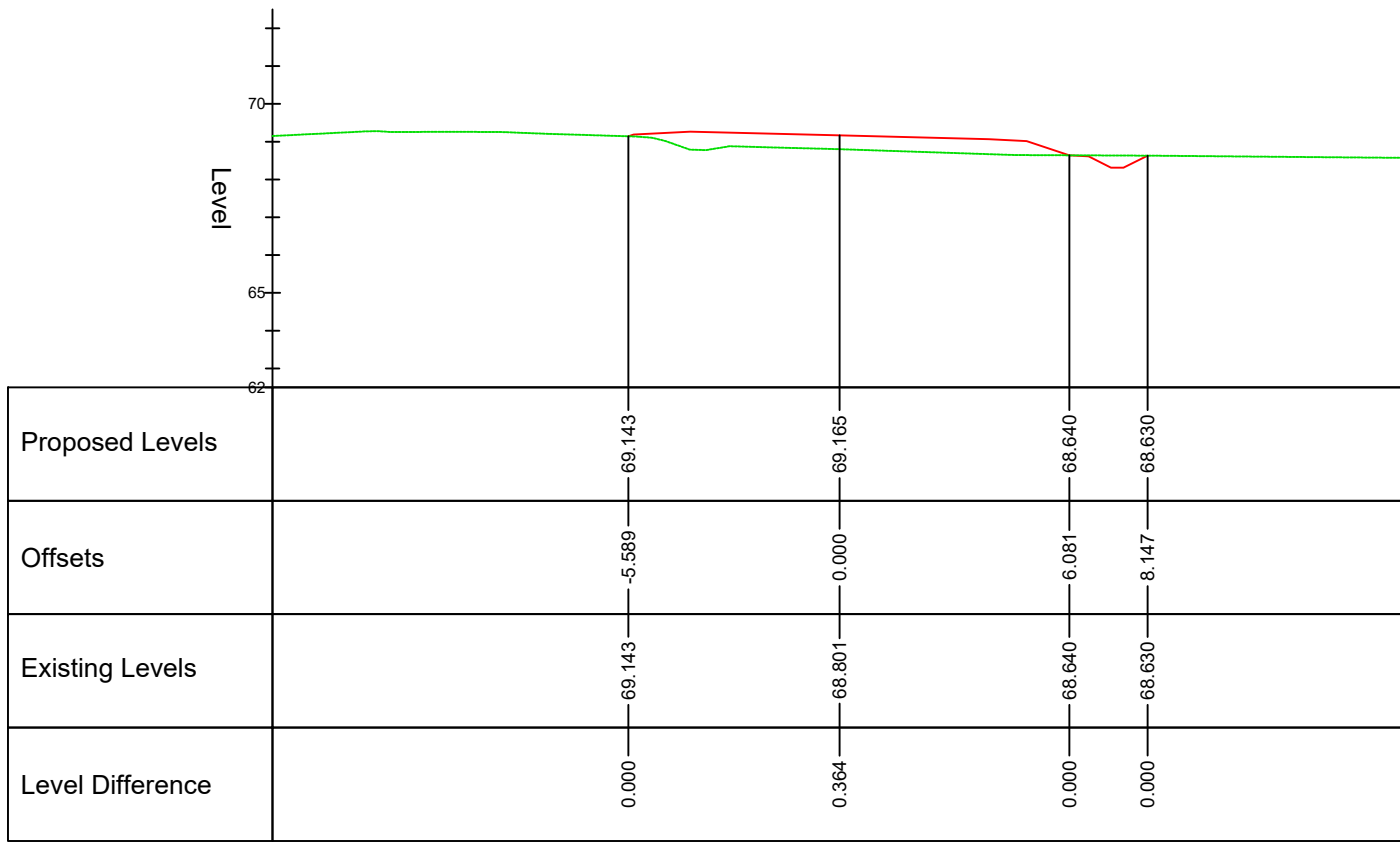

Chainage 60.000

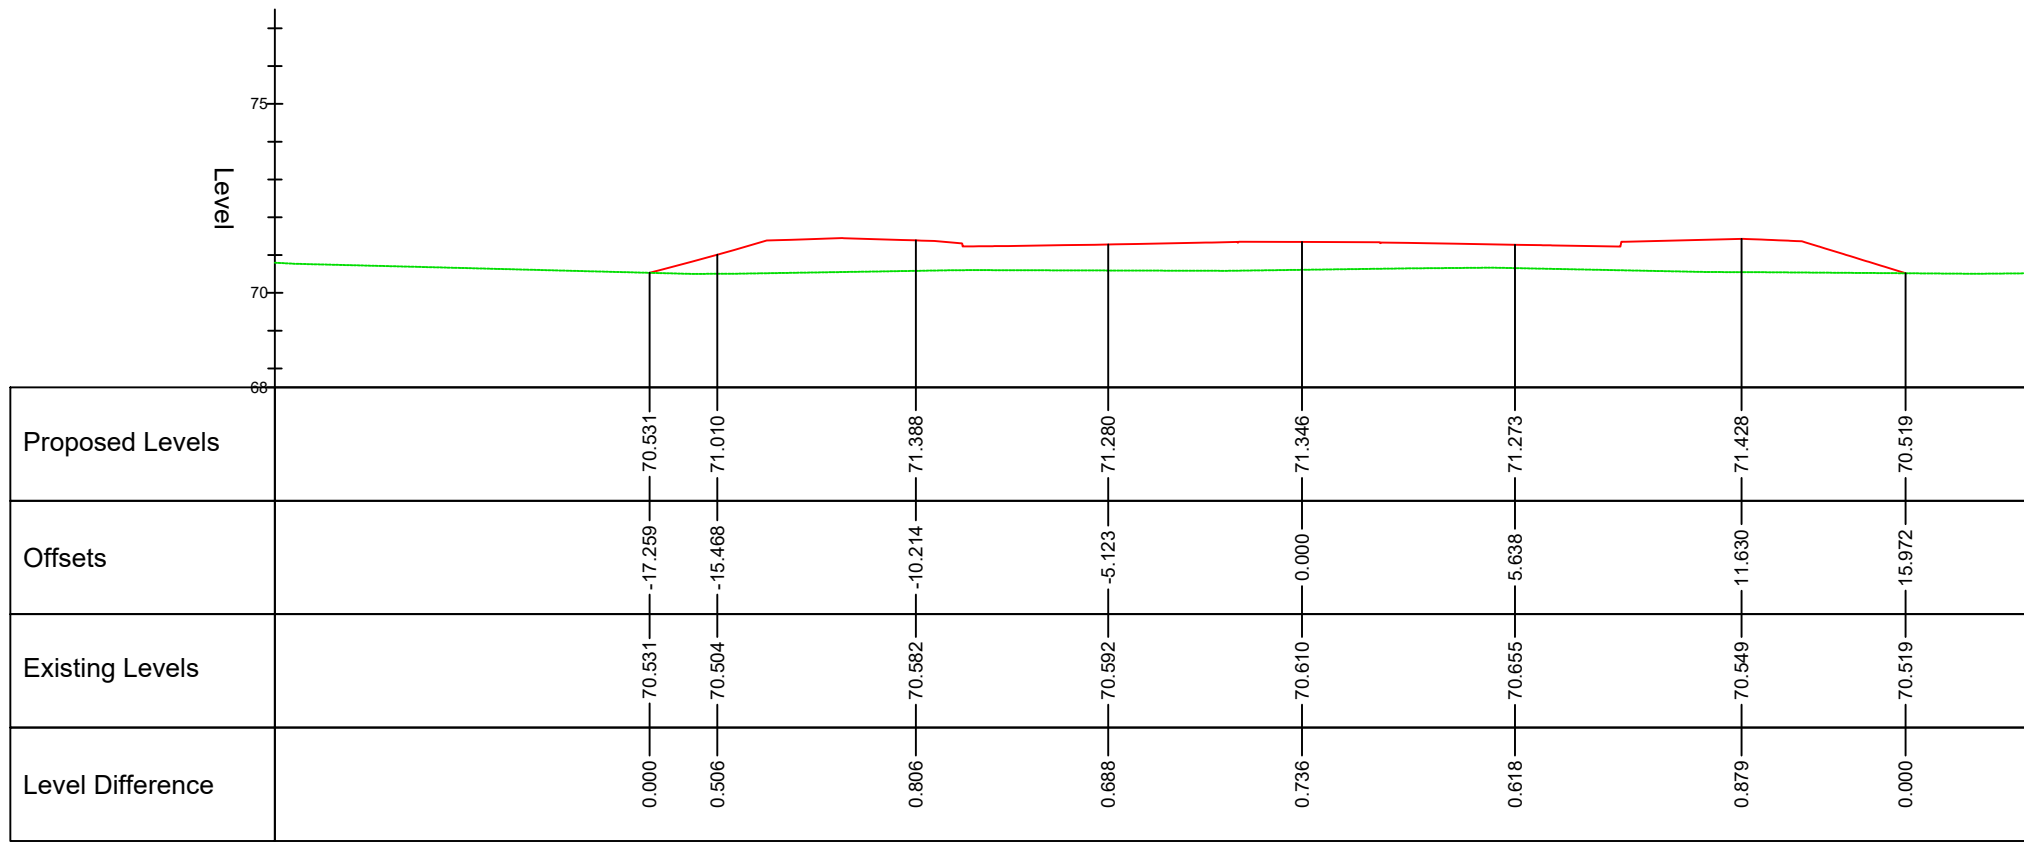

Chainage 120.000

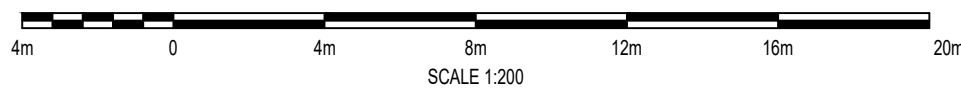


DO NOT SCALE

- NOTES:
- ALL DIMENSIONS ARE IN MILLIMETRES UNLESS NOTED OTHERWISE.
 - ALL LEVELS ARE IN METRES AOD UNLESS NOTED OTHERWISE.
 - DO NOT SCALE THIS DRAWING.
 - FOR DETAILS OF ALIGNMENT PLAN REFER TO DRAWING WMHP-TG-PL-DR-HI-0101.
 - FOR DETAILS OF ALIGNMENT PROFILES REFER TO DRAWING WMHP-TG-PL-DR-HI-0104.

LEGEND

- PROPOSED FINISHED GROUND LEVEL
- EXISTING GROUND LEVEL

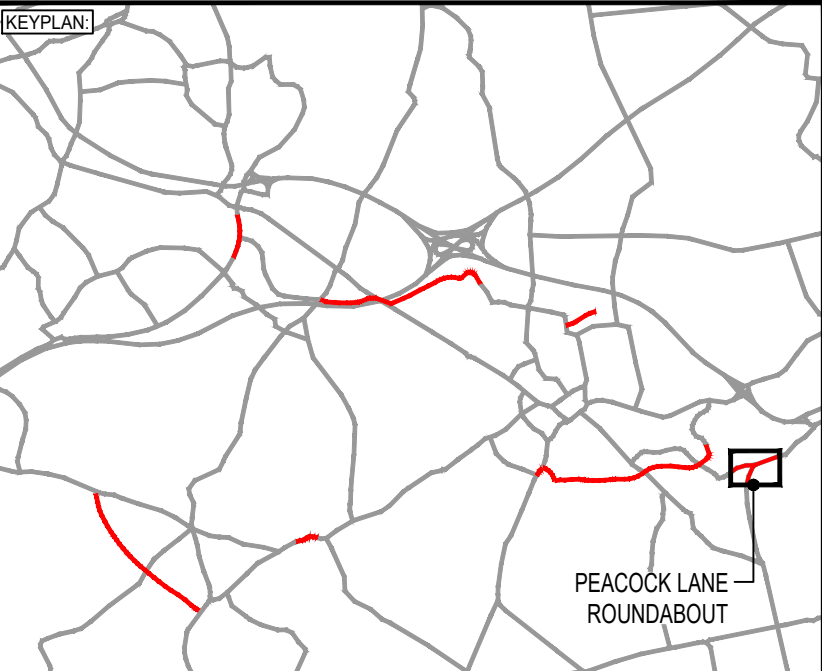

P02	19/09/2025	HH	UPDATED FOLLOWING COMMENTS	DJF	JC
P01	29/11/2024	JB	FOR WBC REVIEW & COMMENT (APPROVAL)	DJF	JC
REV	DATE	BY	DESCRIPTION	CHK	APP

DRAWING STATUS: SUITABLE FOR REVIEW & COMMENT S3

DESIGNER:



Tony Gee
Consulting Civil, Structural and Geotechnical Engineers

Tony Gee and Partners LLP
Hardy House
140 High Street
Esher, Surrey
KT10 9QJ
Tel: 01372 461600

www.tonygee.com

CLIENT:



WOKINGHAM
BOROUGH COUNCIL

Shute End, Wokingham, Berkshire RG40 1BN
Tel: (0118) 974 6000 Web: www.wokingham.gov.uk

PROJECT: PEACOCK LANE

TITLE: HIGHWAYS CROSS SECTION

SCALE @ A1: 1:200	CHECKED: DJF	APPROVED: JC
PROJECT NO: C118047	DESIGNED: JB	DRAWN: JB
DATE: SEPTEMBER 2025		REV: P02

WMHP-TG-PL-DR-HI-0108