

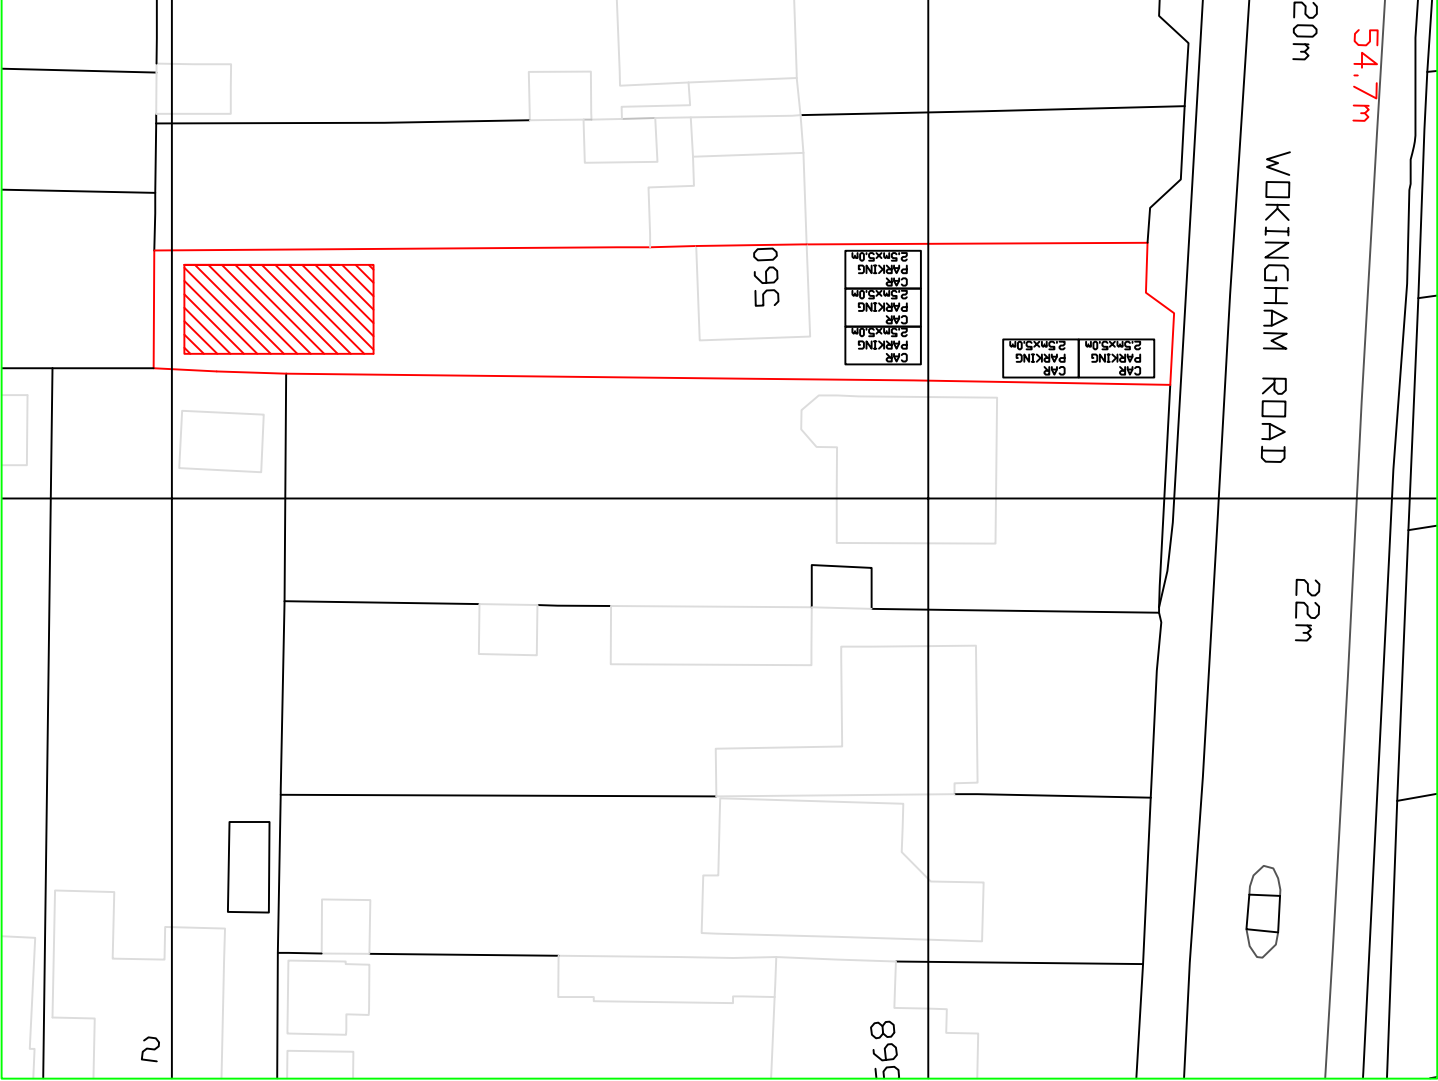


General Notes:
All dimensions are in millimeters unless noted otherwise.
All dimensions to be verified on site.
For any discrepancies and omissions, it is recipient's responsibility to verify the same specifically with the designer.
The copyright of this drawing is held by JCEng Solutions. No unauthorized use or copies are permitted without our consent.

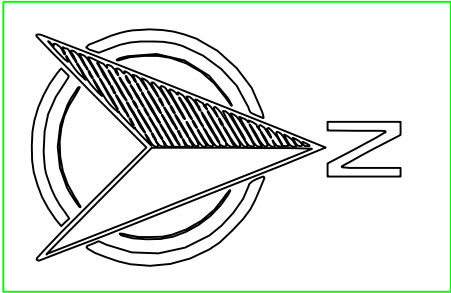

1 EXISTING BLOCK PLAN

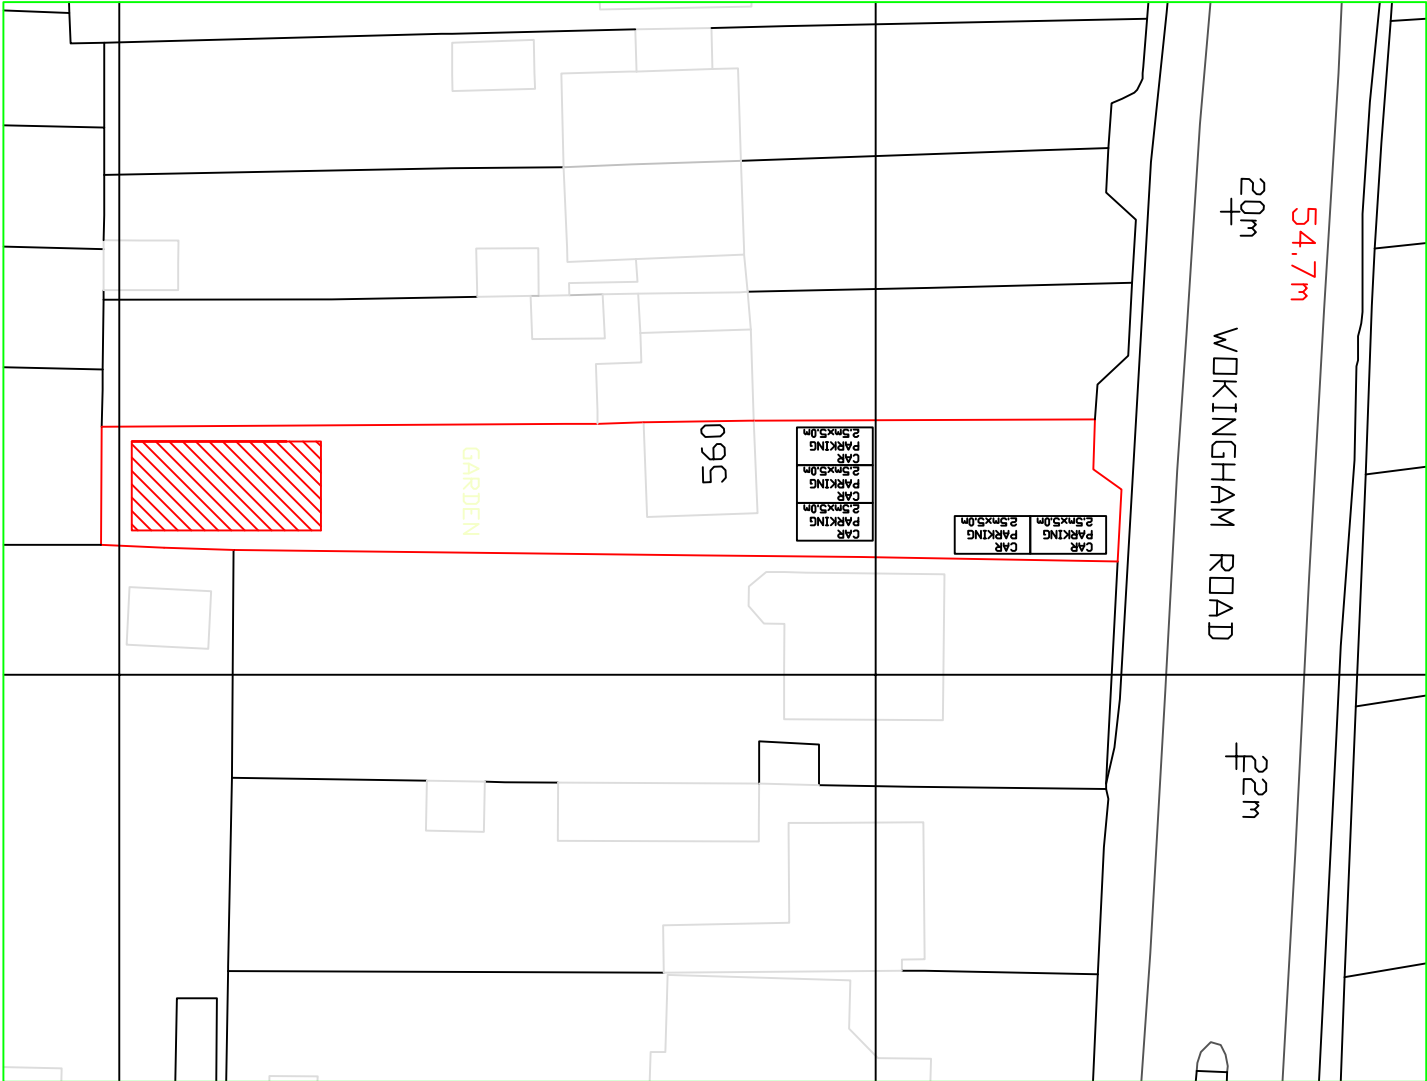

2 PROPOSED BLOCK PLAN

Client:
Mr. Riaz

Project Title:
Existing & Proposed Block Plan

Project Address:
560 Wokingham Rd, Earley,
Reading RG6 7JB

Client ID:
-

Drawing Title:
BLOCK PLAN

Scale:
1:500
A3
Drawn By: JC
Checked By: AH
Revisions: 00
PP-560-RG-03