


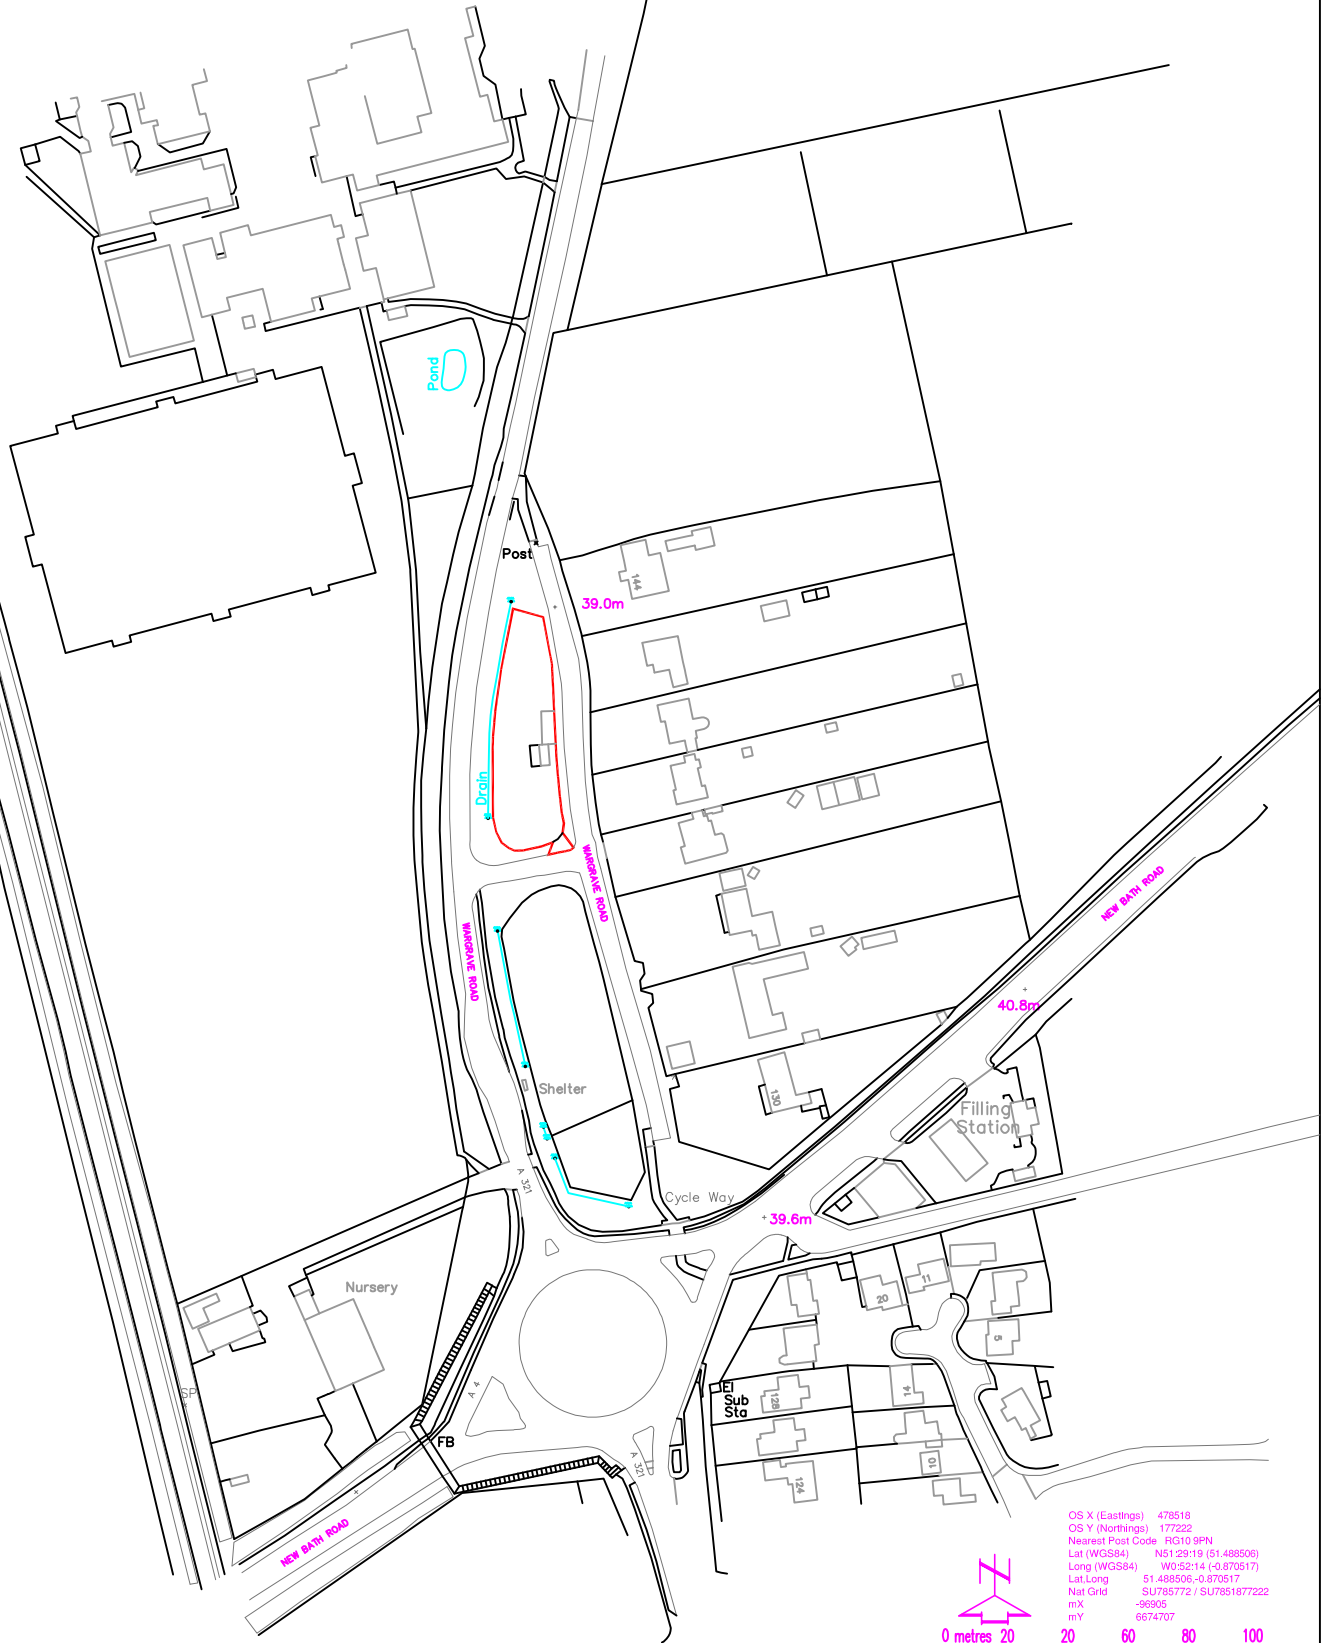

Ordnance Survey (c) Crown Copyright 2020. All rights reserved. Licence number 100022432



S.A.B.DRAWING & DESIGN
26 MARGUERITE ROAD TIVERTON DEVON
UNITED KINGDOM EX16 6TD
TEL: +44 (0) 1884 254004
E-MAIL: steve@sabdrawings.com

TITLE

PROVISION OF SINGLE PITCH ON LAND OPPOSITE
136-144 WARGRAVE ROAD TWYFORD BERKSHIRE.

SITE LOCATION PLAN

CLIENT

Mr R BAXTER

DRN. SAB

DATE 24.06.20

SCALE A4 1:2500

DRG. No.

01654/10

Rev: 2 02.10.20)