

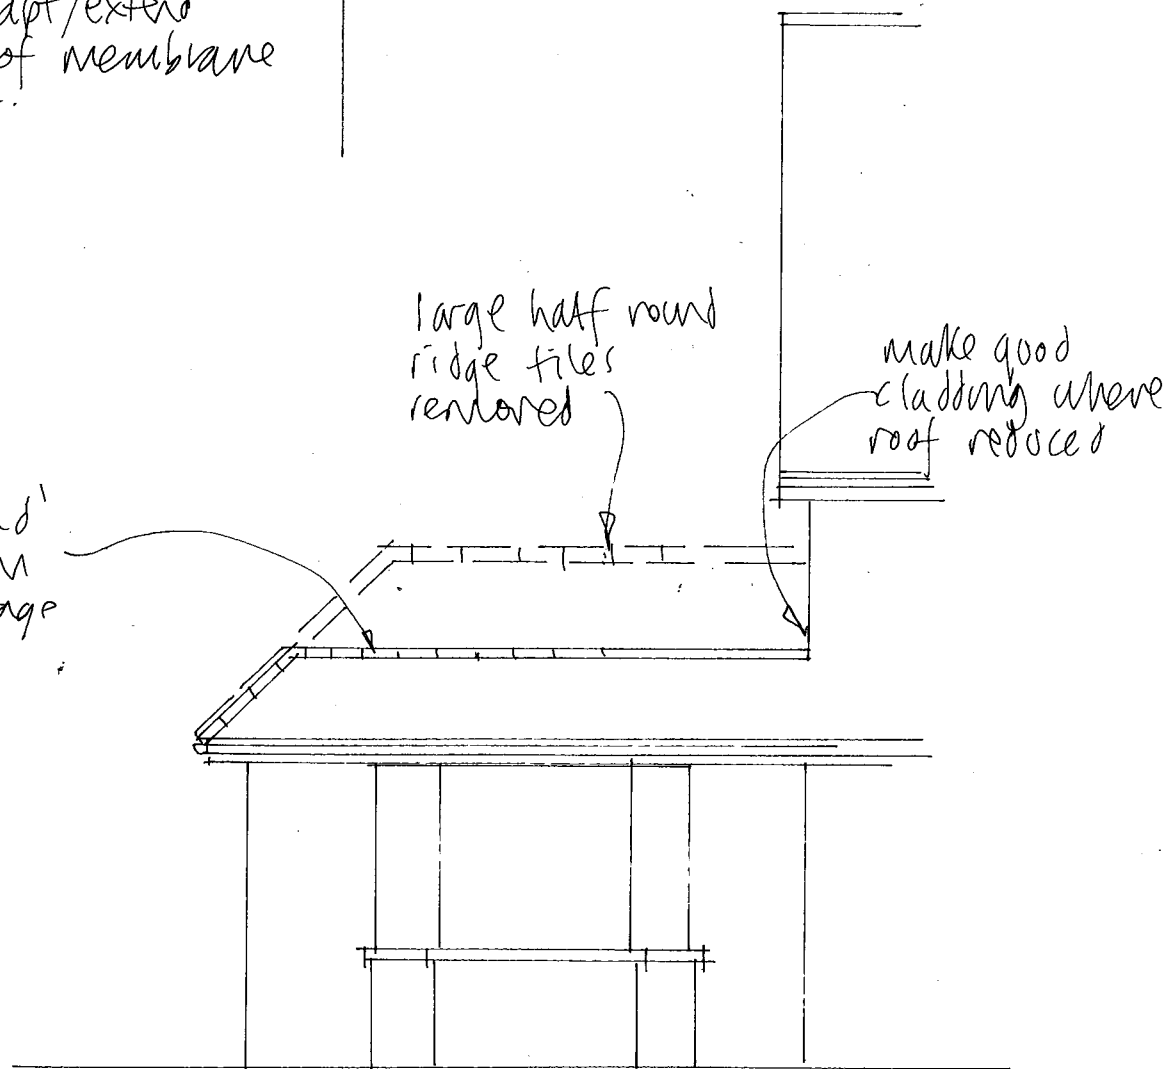
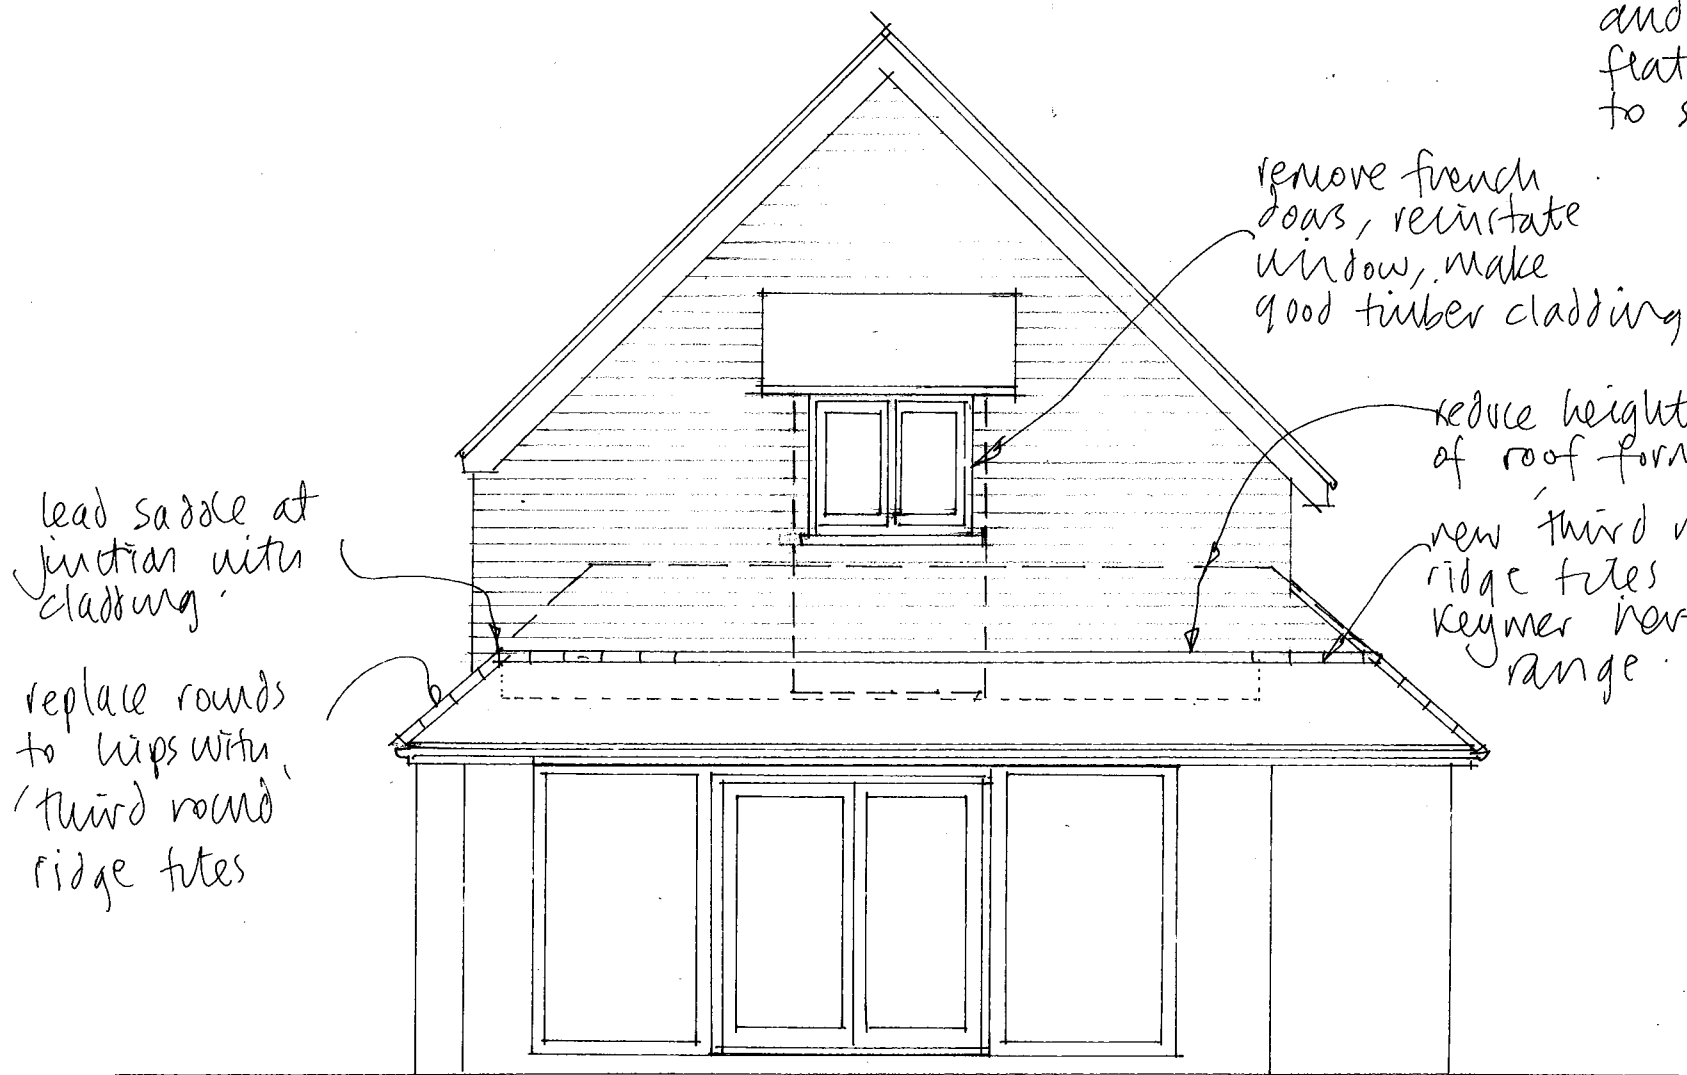
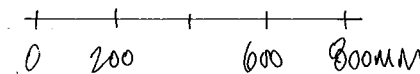


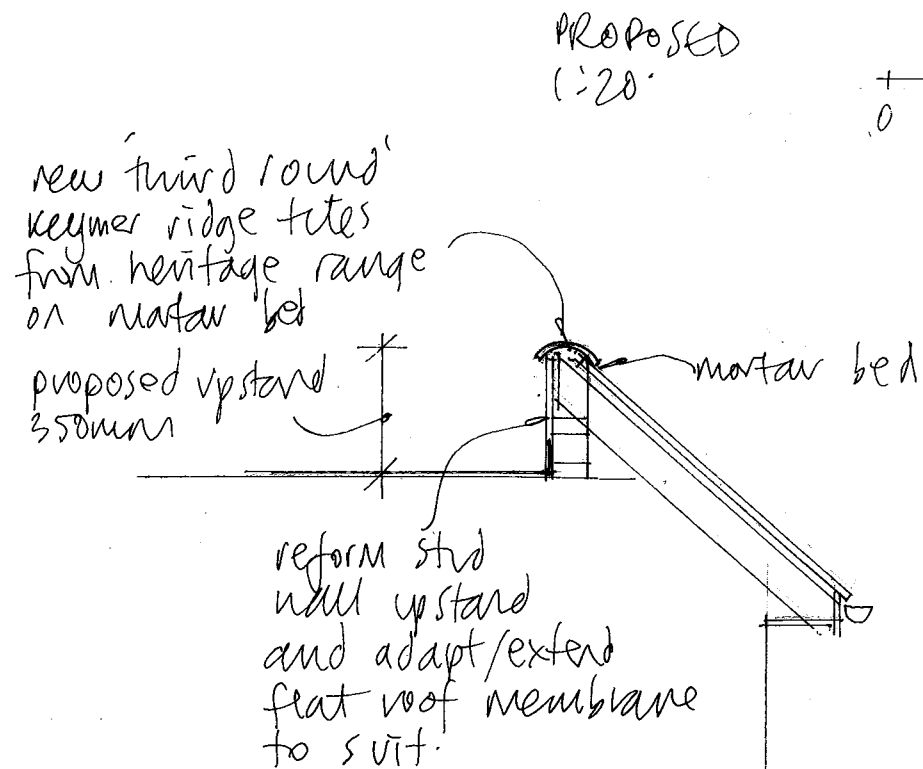

ELEVATIONS
1:50

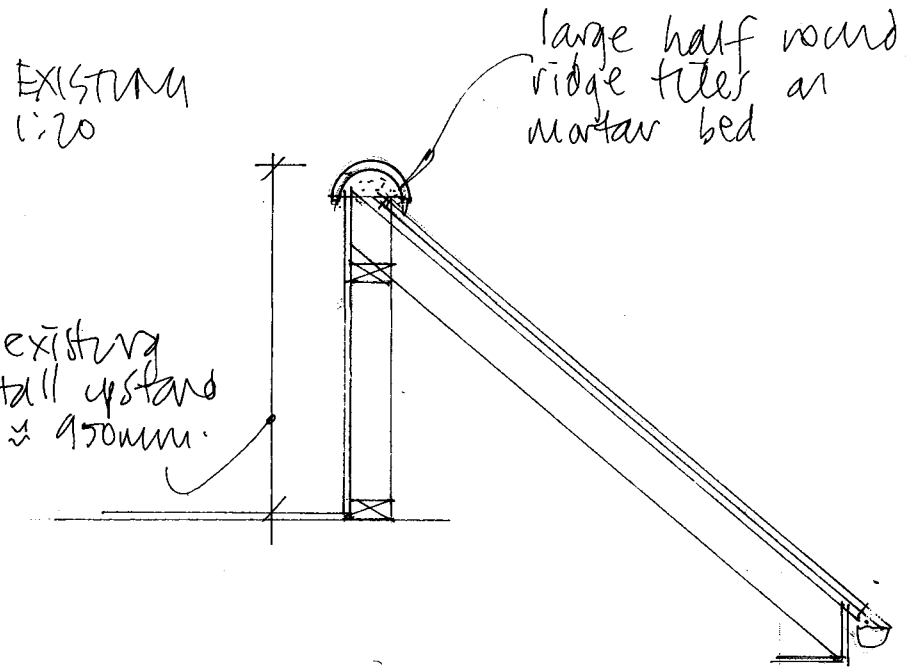