
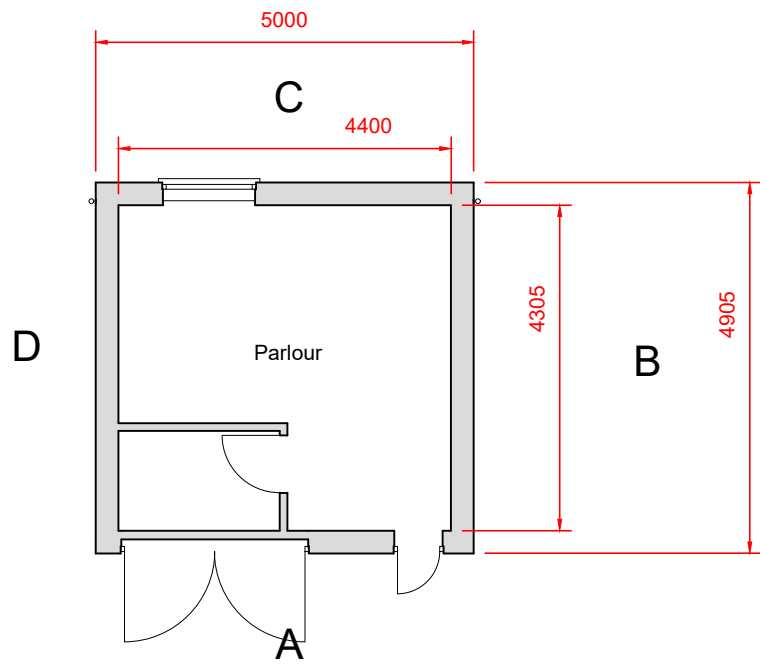


NOTES

© SK Design consultants - THIS DRAWING AND DESIGN REMAINS THE COPYRIGHT AND INTELLECTUAL PROPERTY OF SK CONSULTANTS AND SHALL NOT BE COPIED IN ANY FORMAT WITHOUT APPROVAL.

THIS DRAWING IS TO BE READ IN CONJUNCTION WITH ALL OTHER DRAWINGS AND DOCUMENTS PROVIDED. THE CONTRACTOR MUST CHECK ALL DIMENSIONS ON SITE BEFORE PLACING ORDERS FOR MATERIALS OR SHOP FABRICATIONS OR COMMENCING WORKS ON SITE. ANY DISCREPANCIES SHOULD BE NOTIFIED BEFORE PROCEEDING.

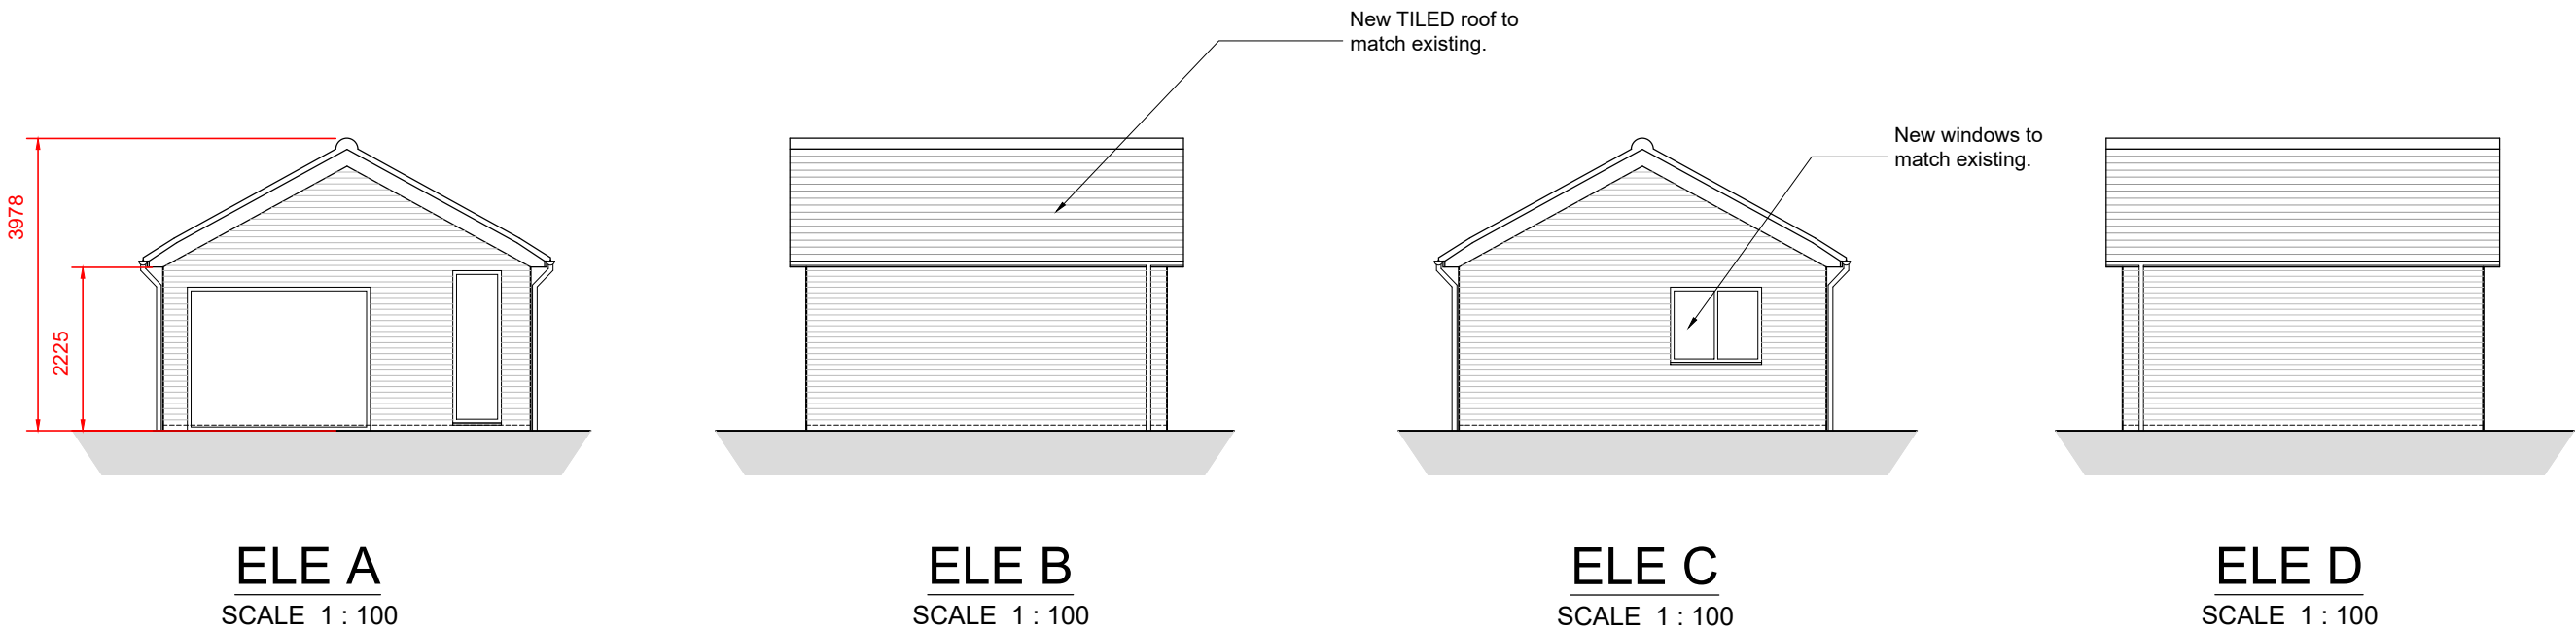

Client: Mr Kashif Hafeez		
Project: Conversion of existing garage into a beauty bar		
Location: 10 St. Barnabas Road, Reading, RG2 8ED		
Drawing Title: PROPOSED PLANS AND ELEVATIONS		
Date: DEC 2025	Sheet Size: A3	Drawn: SK
Drawing No: P1692 -04		Revision: .

SK Design Consultants
22 Netley close
Caversham
Reading RG4 6SR
Tel : 07821111602