


Rear single storey extension - Location Plan

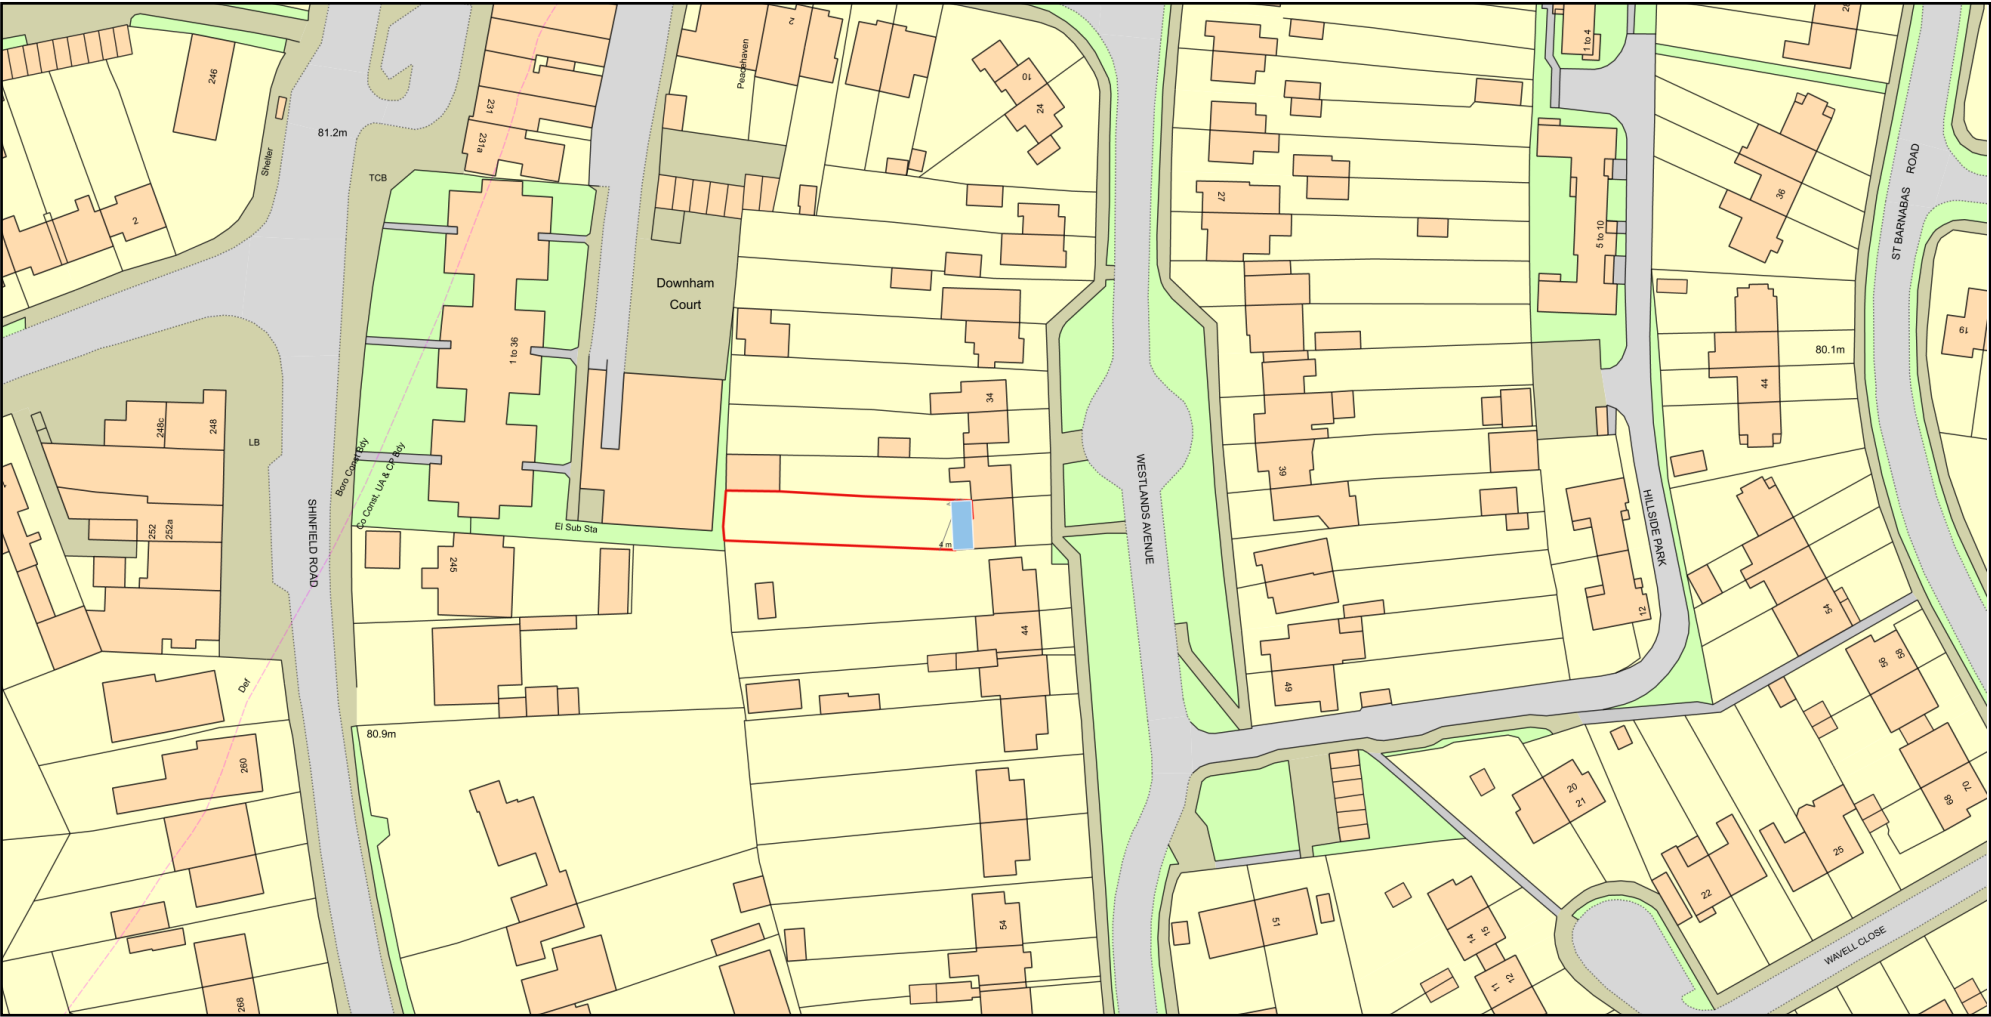

Plan Produced for: Cristian Furdul
Date Produced: 05 Mar 2025
Plan Reference Number: TQRQM25064112437838
Scale: 1:1250 @ A4
© Crown copyright and database rights 2025 OS 100042766