


PLANNING DRAWING – PROPOSED SIGNAGE



Scale 1:200 @ A3

PLANNING DRAWING – PROPOSED SIGNAGE


ITEM 01 (Qty 1) **BC-IND-SILVER**
19mm foamex letters finished RAL 9006 matt
Featuring:
• Cut corex template required
• Fixed via brass locators painted out to match
Scale 1:10

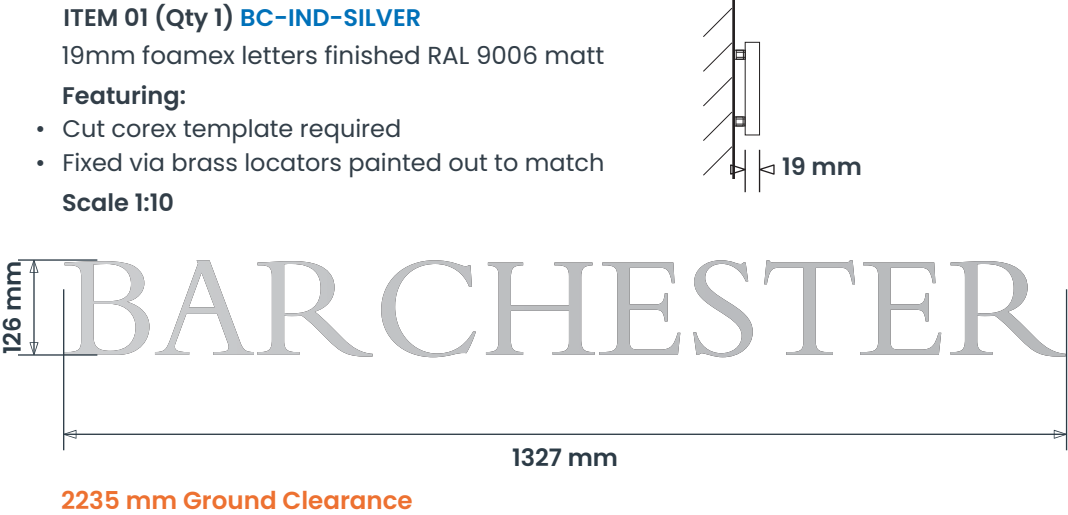

ITEM 02 (Qty 1) **BC-ILL-SS-NS**
Post and panel sign produced using the Nova system

- Featuring:**
- NOV 605 Square post finished RAL 9006 matt
 - ACC 622 End caps finished RAL 9006 matt
 - NOV 601 Plank panel finished RAL 4007 matt
 - Face applied Oracal 641 White 'Name', secondary text and coachline
 - NOV 601 Lower plank panel finished RAL 9910 matt.
 - Face applied secondary text vinyl to match RAL 4007 matt
 - LED trough light illumination (cool white) finished RAL 4007 matt

Scale 1:20

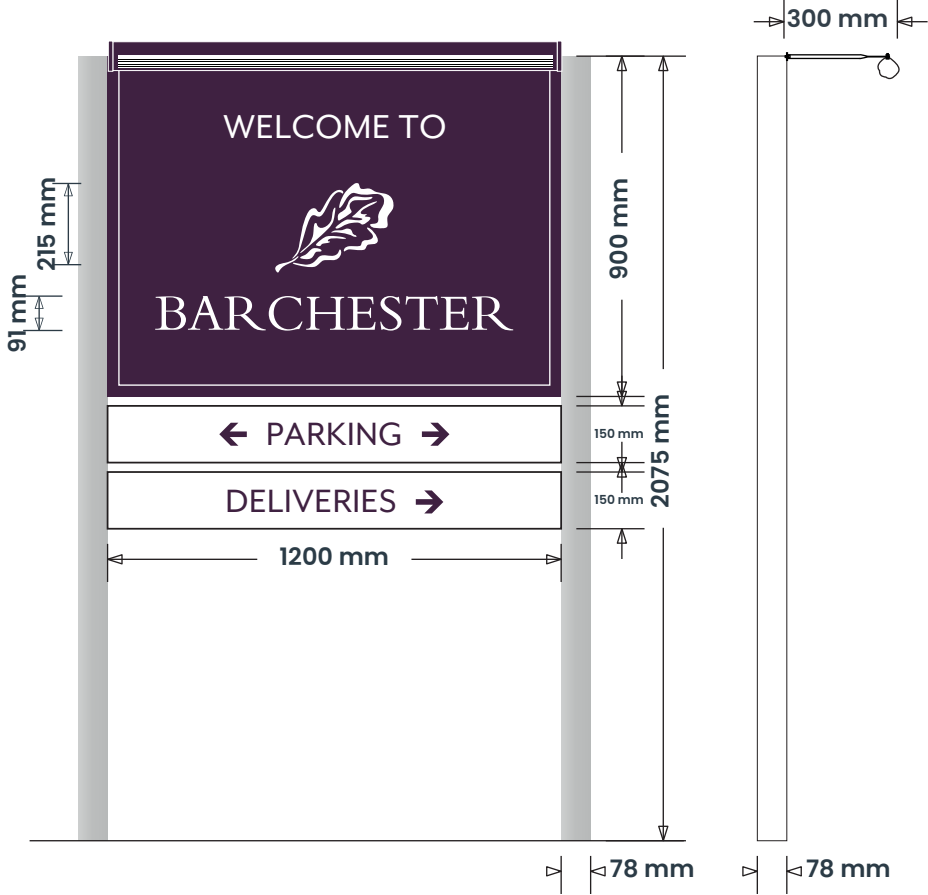

Max 250 Candelas per square meter (cd/m2)

SIGN COLOUR

Purple
RAL 4007 MATT
C81 M96 Y57 K36


White
RAL 9910
Oracal 641 White

Silver
RAL 9006 MATT

BRAND TYPEFACES

Primary :
Bembo Std Regular

Secondary :
Mr Eaves XL Mod OT
Regular / Miller
Display





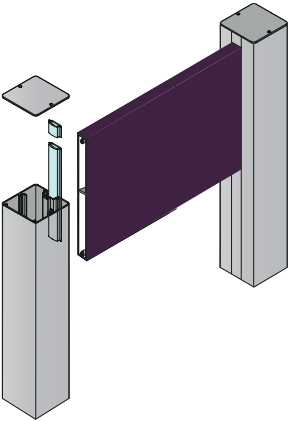


No visible mechanical fixings,
where this is not feasible
fixings to be of a minimum size,
neatly detailed & coloured to match
the surrounding surface finishes.

NOV 605 SQUARE POST
ACC 622 END CAP

NOV 601 PANEL PLANK
Scale 1:2

Scale 1:2

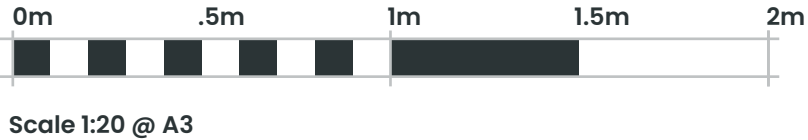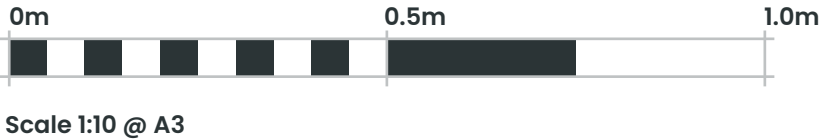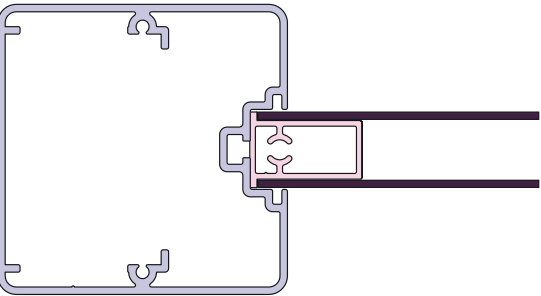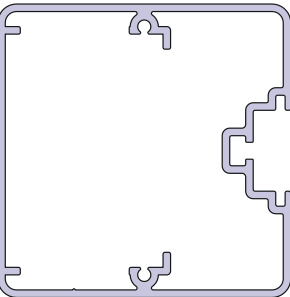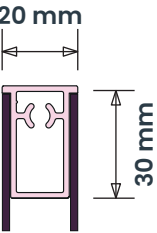

PLANNING DRAWING – PROPOSED SIGNAGE


ITEM 03 (Qty 1) BC-SML-ILL

Post and panel sign produced using the Nova system

Featuring:

- NOV 605 Square post finished RAL 9006 matt
- ACC 622 End caps finished RAL 9006 matt
- NOV 601 Plank panel finished RAL 4007 matt
- Face applied Oracal 641 White ‘Name’, secondary text and coachline
- NOV 601 Lower plank panel finished RAL 9910 matt.
- Face applied secondary text vinyl to match RAL 4007 matt
- LED trough light illumination (cool white) finished RAL 4007 matt

Scale 1:20

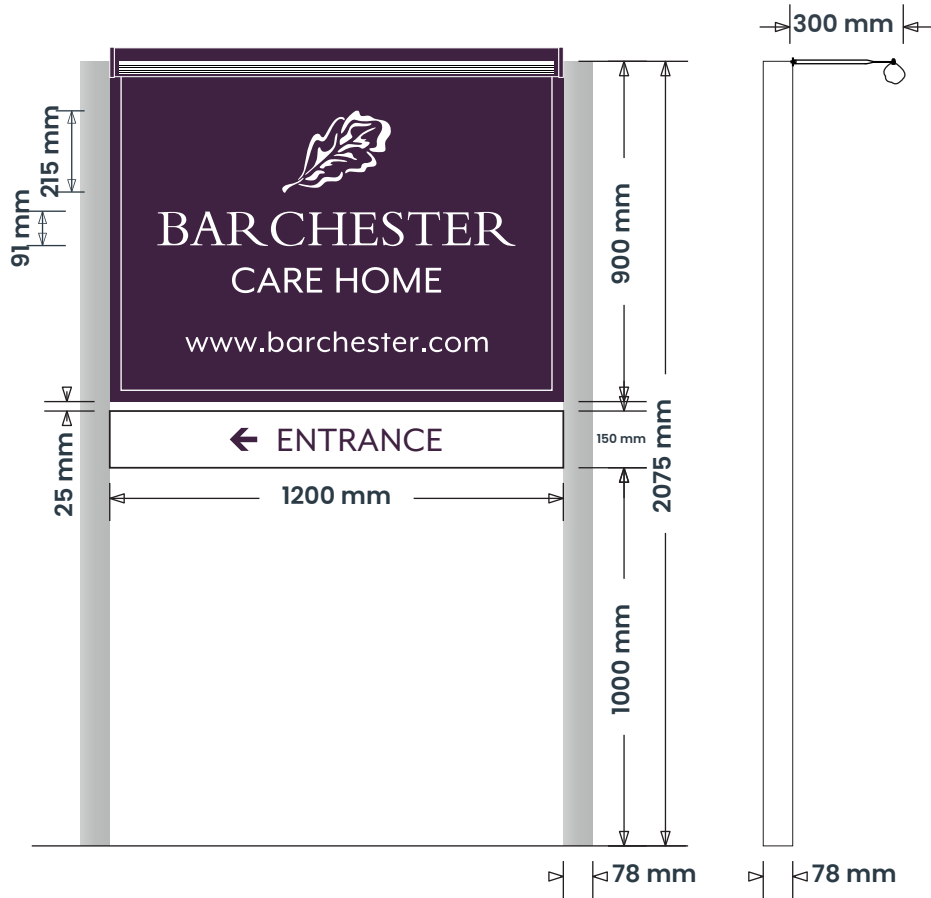

Max 250 Candelas per square meter (cd/m2)

ITEM 04 (Qty 1) BC-SML-ILL

Post and panel sign produced using the Nova system

Featuring:

- NOV 605 Square post finished RAL 9006 matt
- ACC 622 End caps finished RAL 9006 matt
- NOV 601 Plank panel finished RAL 4007 matt
- Face applied Oracal 641 White ‘Name’, secondary text and coachline
- NOV 601 Lower plank panel finished RAL 9910 matt.
- Face applied secondary text vinyl to match RAL 4007 matt
- LED trough light illumination (cool white) finished RAL 4007 matt

Scale 1:20



Max 250 Candelas per square meter (cd/m2)



SIGN COLOUR

Purple
RAL 4007 MATT
C81 M96 Y57 K36


White
RAL 9910
Oracal 641 White

Silver
RAL 9006 MATT

BRAND TYPEFACES

Primary :
Bembo Std Regular


Secondary :
Mr Eaves XL Mod OT
Regular / Miller
Display

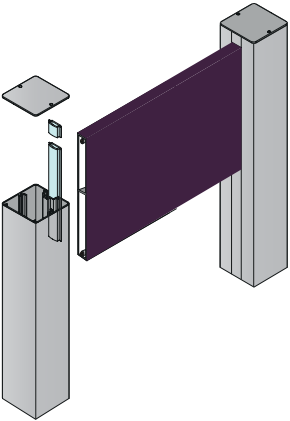



No visible mechanical fixings, where this is not feasible fixings to be of a minimum size, neatly detailed & coloured to match the surrounding surface finishes.

NOV 605 SQUARE POST
ACC 622 END CAP

Scale 1:2

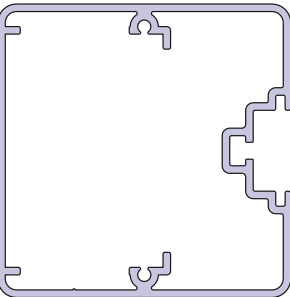

NOV 601 PANEL PLANK
Scale 1:2

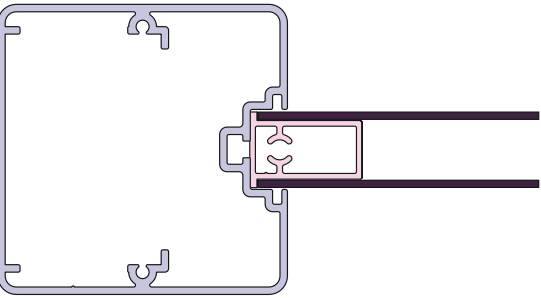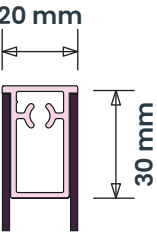


PLANNING DRAWING – PROPOSED SIGNAGE

ITEM 05 (Qty 1) **BC-IND-SILVER**
19mm foamex letters finished RAL 9006 matt

- Featuring:**
- Cut corex template required
 - Fixed via brass locators painted out to match / 25mm flat runner bars / 25mm² box section runner bars

Scale 1:30

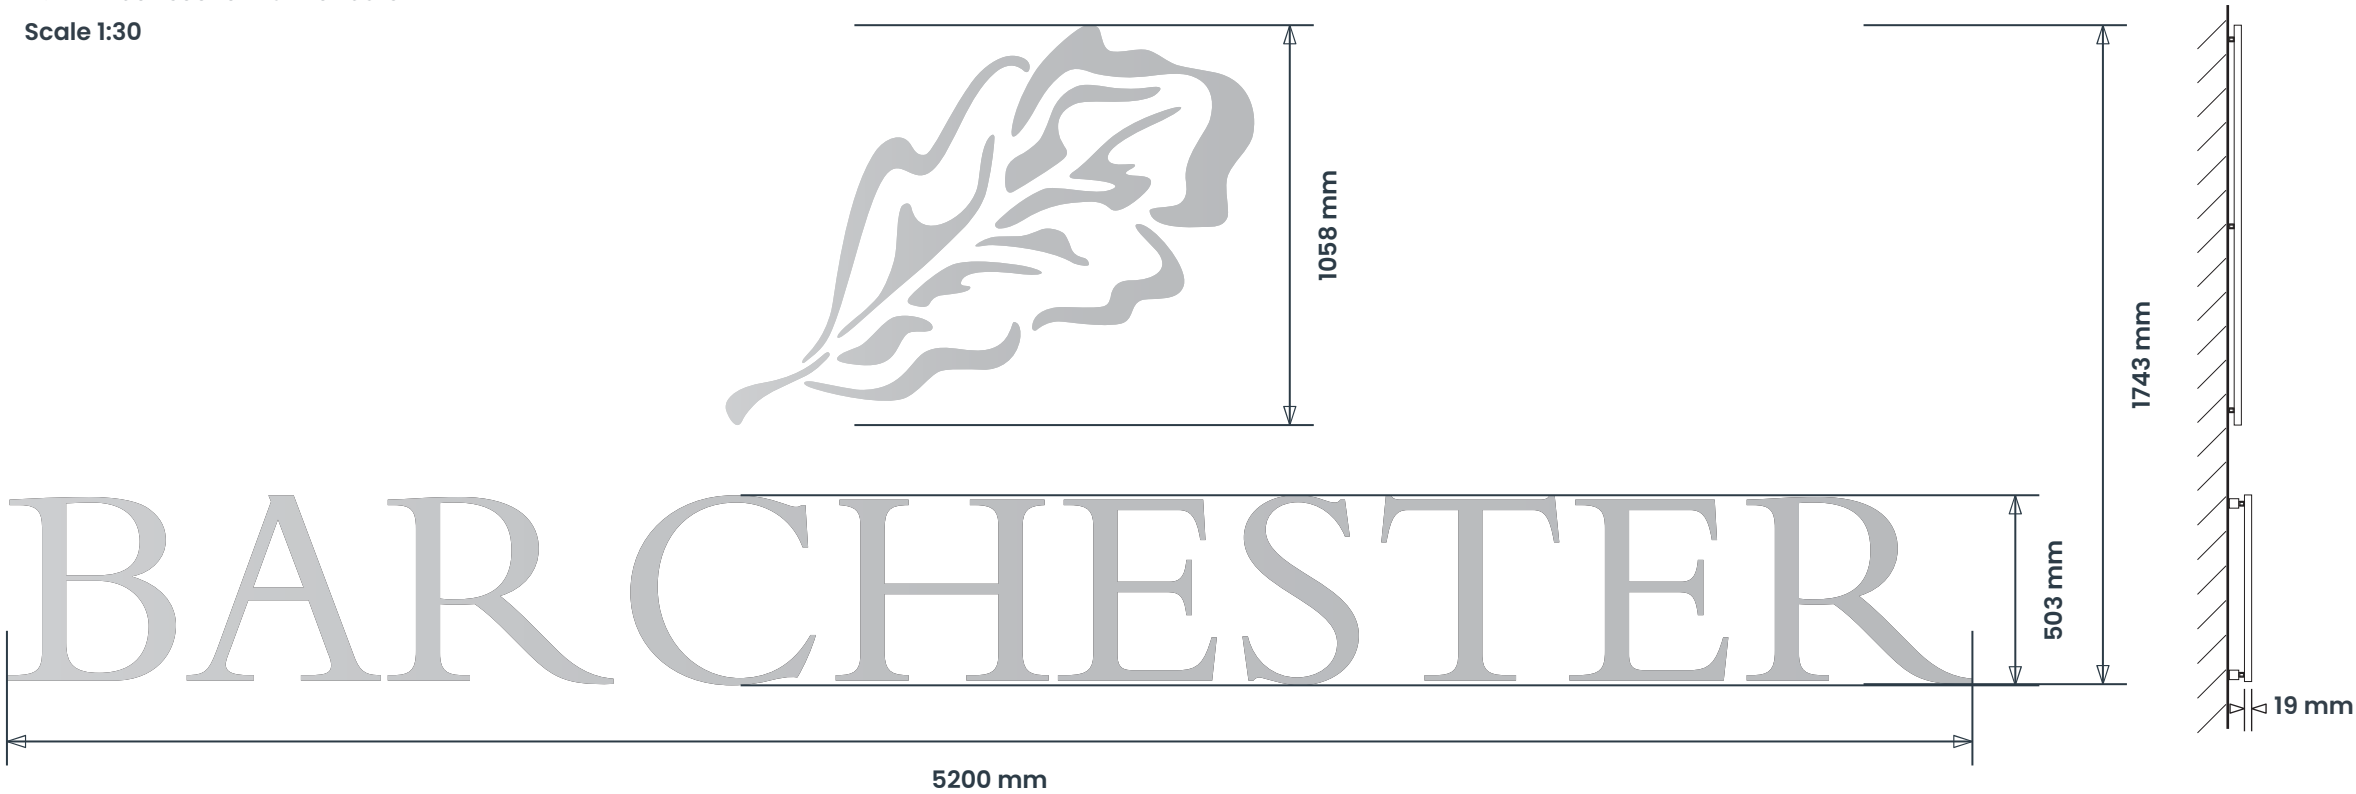

6840 mm Ground Clearance

SIGN COLOUR

Purple
RAL 4007 MATT
C81 M96 Y57 K36

White
RAL 9910
Oracal 641 White

Silver
RAL 9006 MATT

BRAND TYPEFACES

Primary :
Bembo Std Regular

Secondary :
Mr Eaves XL Mod OT
Regular / Miller
Display





PLANNING DRAWING – LOCATION PLAN

