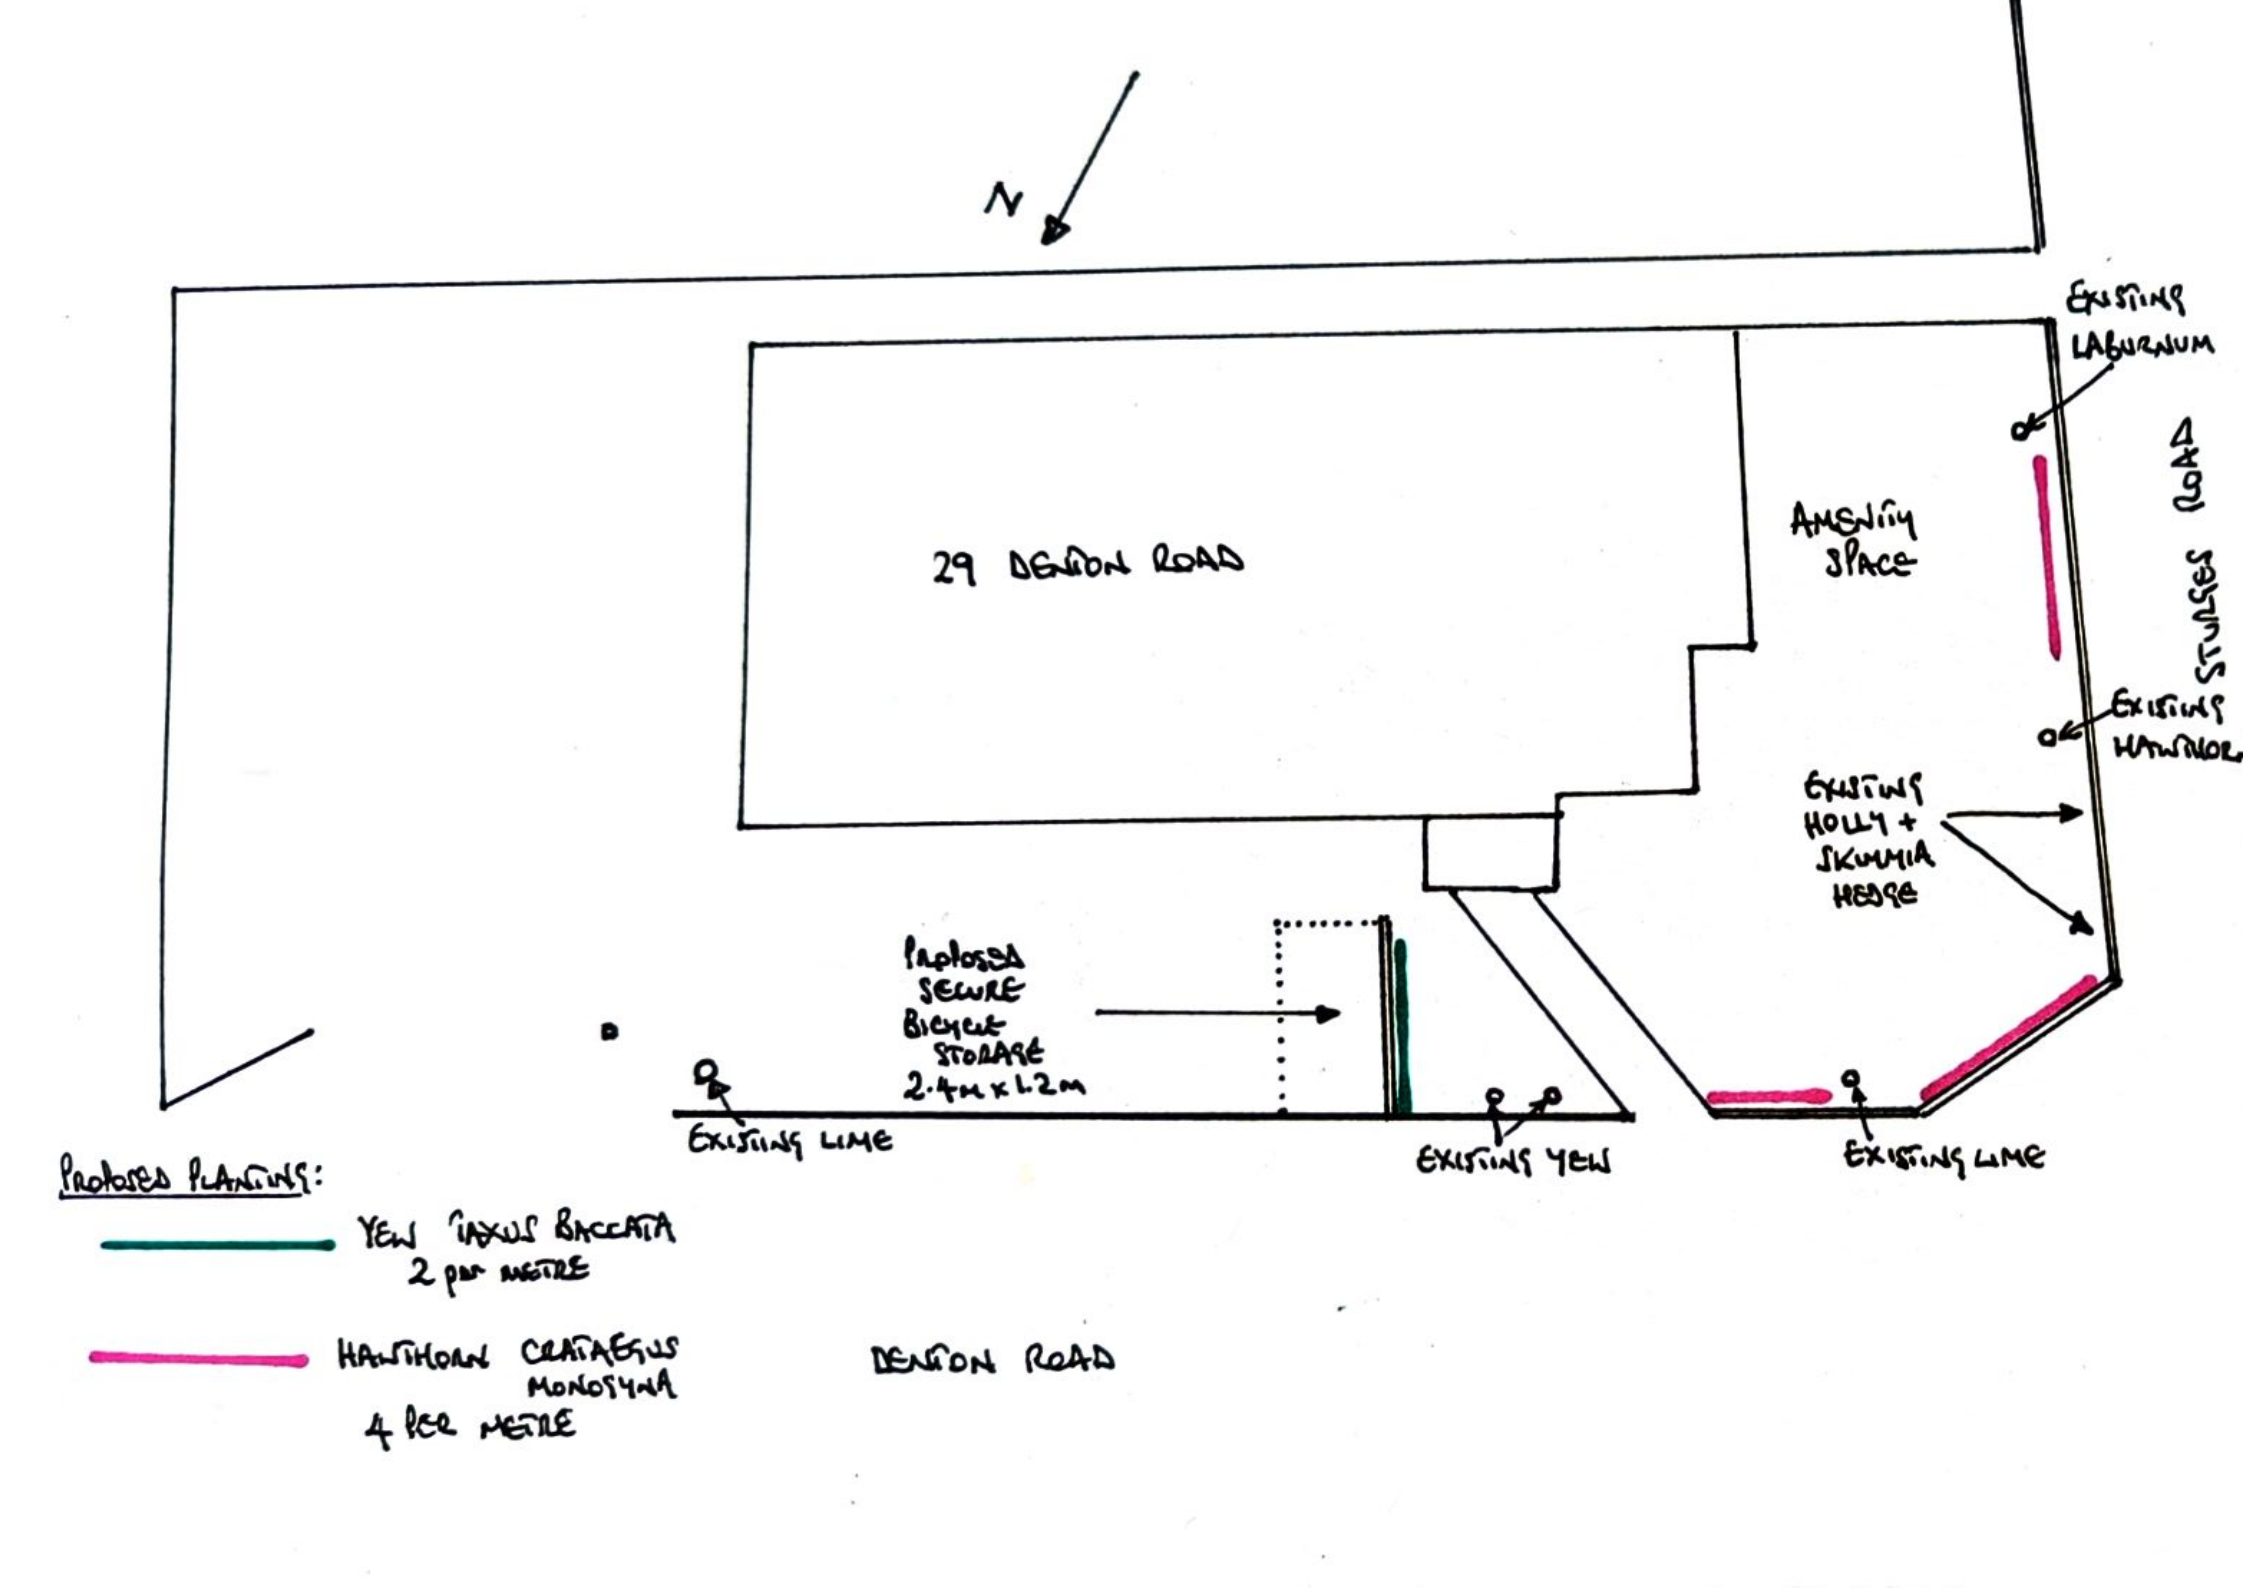

N
29 DENTON ROAD
AMENITY SPACE
EXISTING LABURNUM
EXISTING HAWTHORN
STURGES ROAD
EXISTING HOLLY + SKIMMIA HEDGE
PROPOSED SECURE BICYCLE STORAGE 2.4m x 1.2m
EXISTING LIME
EXISTING YEW
EXISTING LIME
PROPOSED PLANTING:
YEW TAXUS BACCATA 2 per METRE
HAWTHORN CRATAEGUS MONOGYNA 4 PER METRE
DENTON ROAD