


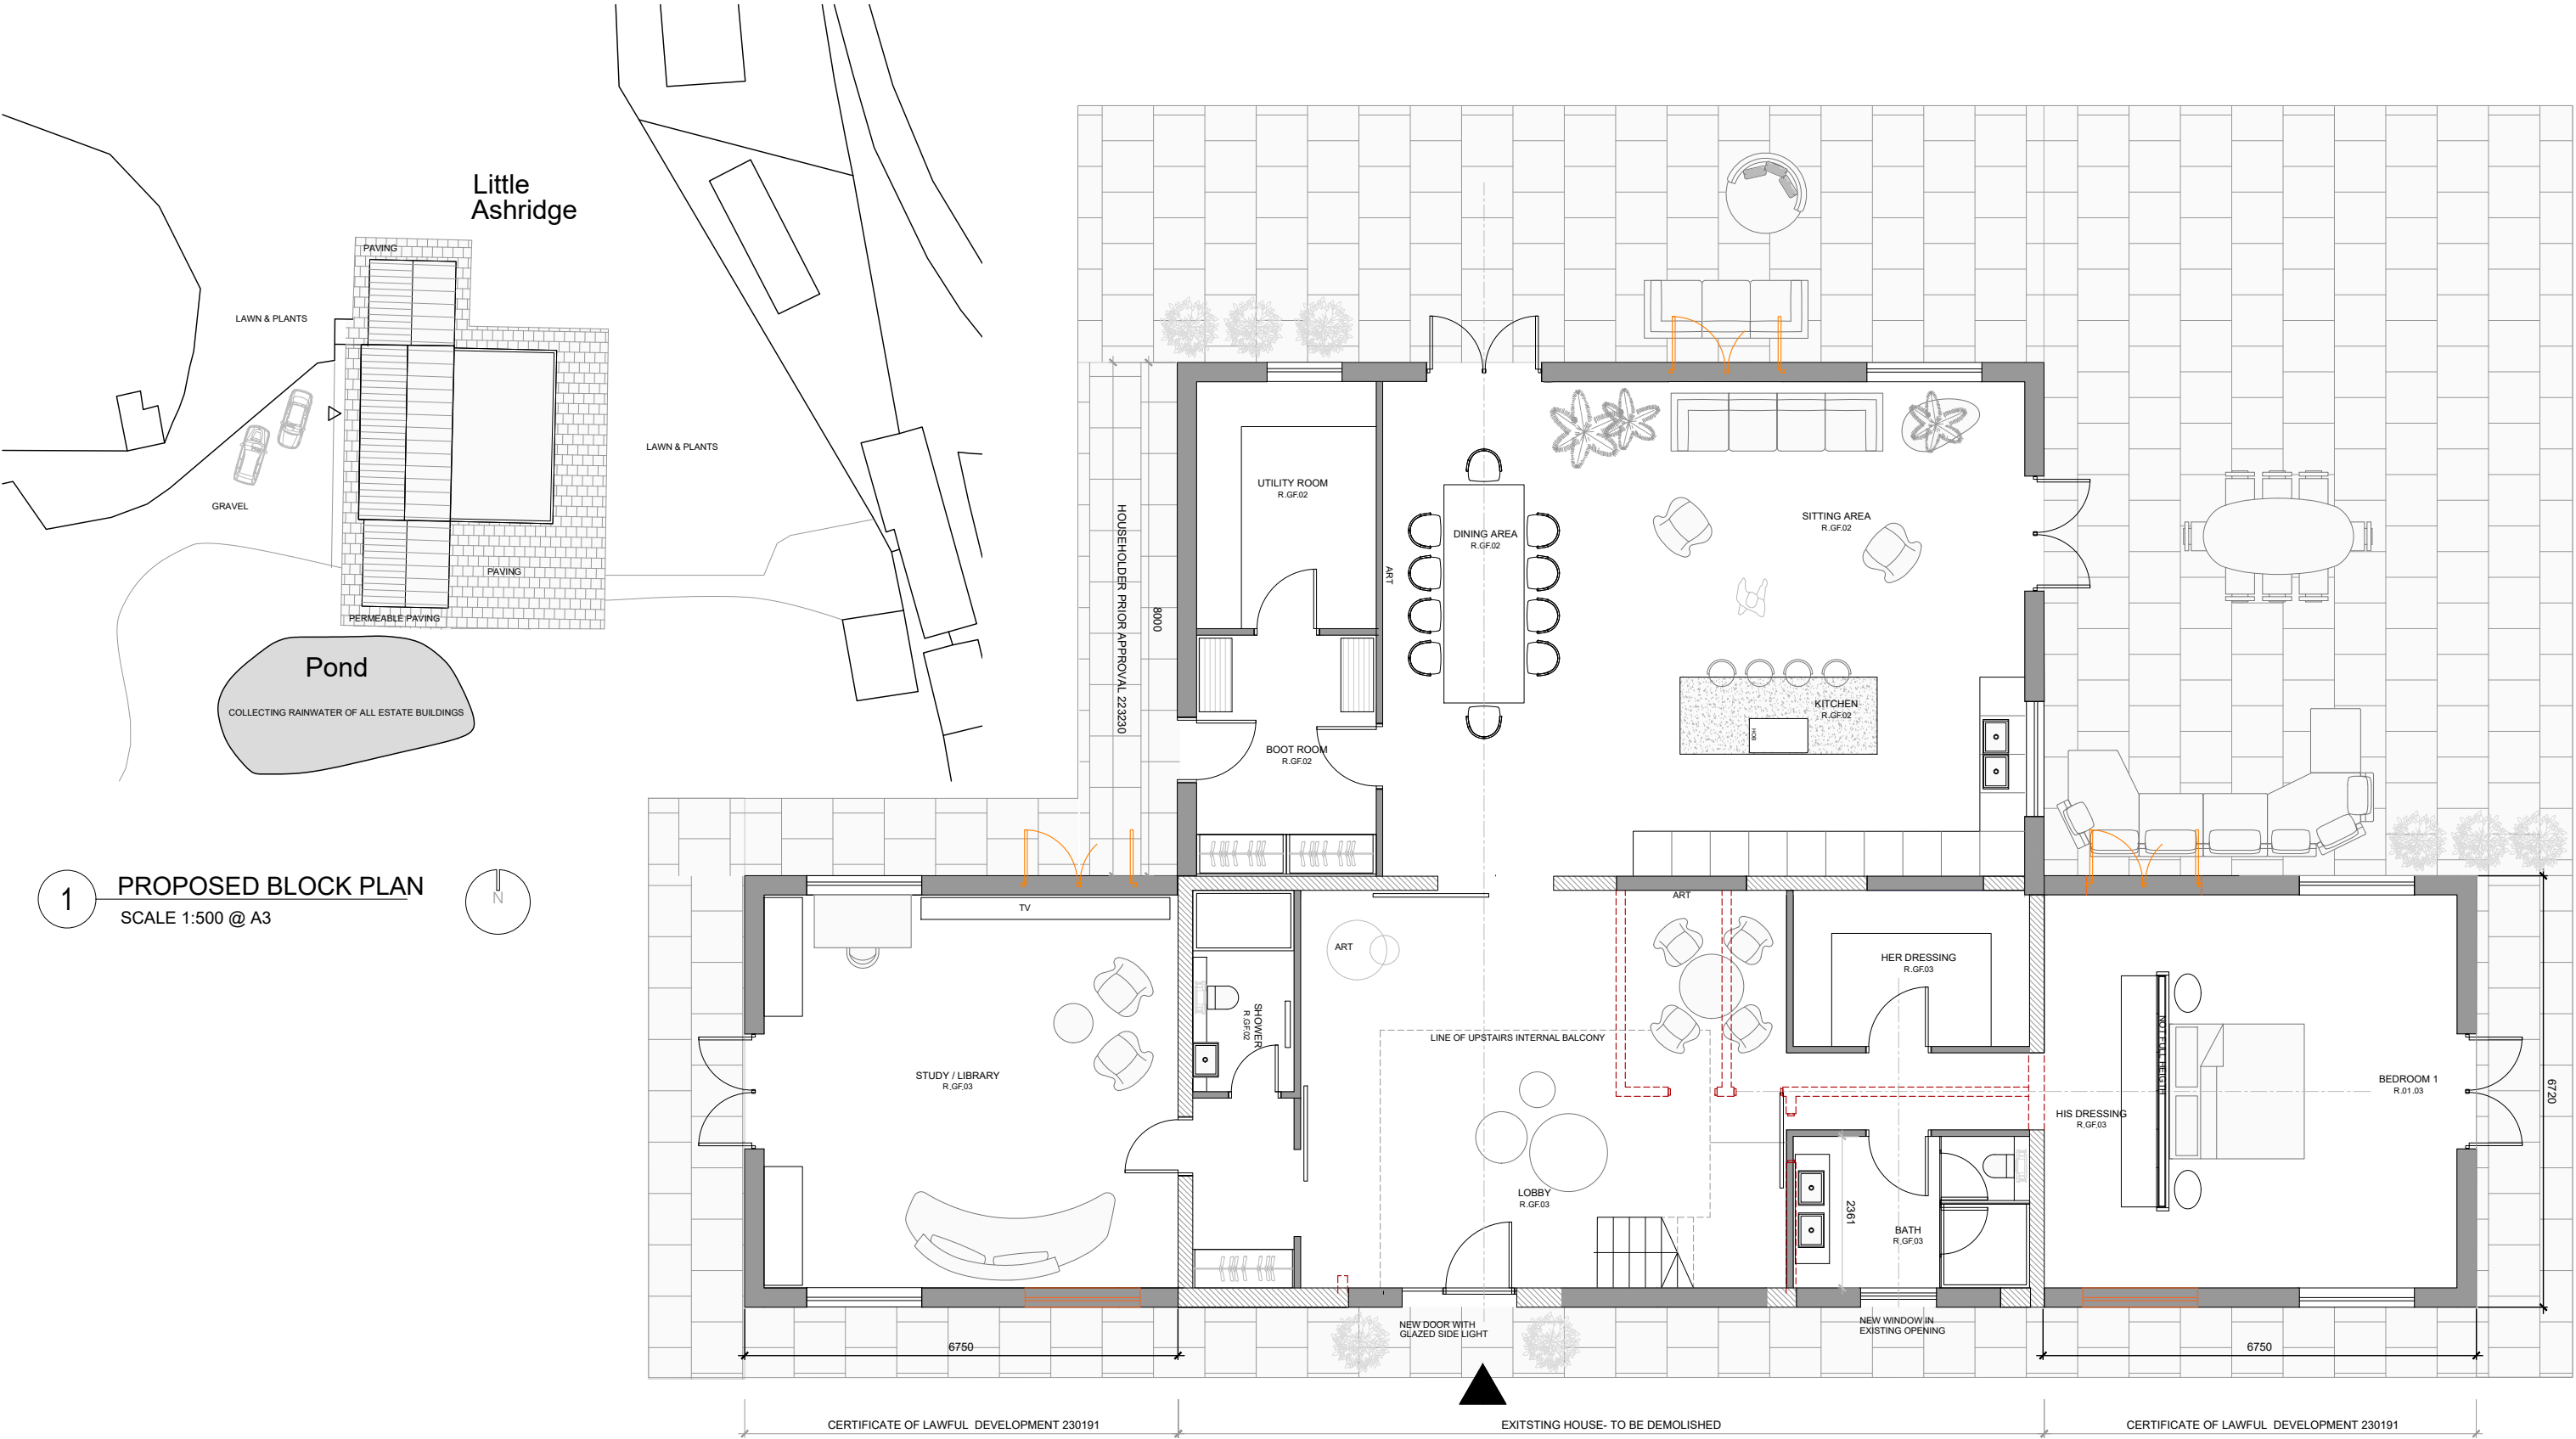

NOTES


SCALING FOR PLANNING PURPOSES ONLY.

ALL DIMENSIONS TO BE CHECKED ON SITE.

WORK TO BE CARRIED OUT IN ACCORDANCE WITH BYE-LAWS AND REGULATIONS OF LOCAL AUTHORITIES AND STATUTORY UNDERTAKERS.

THIS DRAWING MAY INCORPORATE INFORMATION FROM OTHER PROFESSIONALS. TD CANNOT ACCEPT RESPONSIBILITY FOR THE INTEGRITY AND ACCURACY OF SUCH INFORMATION. DRAWINGS, SPECIFICATIONS AND SCHEDULES ARE TO BE READ IN CONJUNCTION WITH ALL RELEVANT ARCHITECTS AND CONSULTANTS DRAWINGS AND SPECIFICATIONS.

PRINT PDF OF THE DWG IN ACTUAL SIZE.

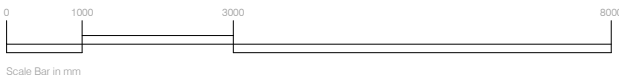

- DEMOLITION
- EXISTING WALL TO BE DEMOLISHED AND RE-BUILD
- PROPOSED WALL

REV	NOTES	DATE	BY
*	ISSUED FOR PLANNING	07.05.2026	ST
A	ISSUED FOR PLANNING	22.05.2026	ST

STATUS
PLANNING
PROJECT
LITTLE ASHRIDGE
TITLE
PROPOSED PLANS
GROUND FLOOR & BLOCK PLAN
SCALE AT A3:
VARIES

TD

TRENTI DESIGN
London

1 + 44 (0)7748870671

DWG NUM LAG 210

REV A