


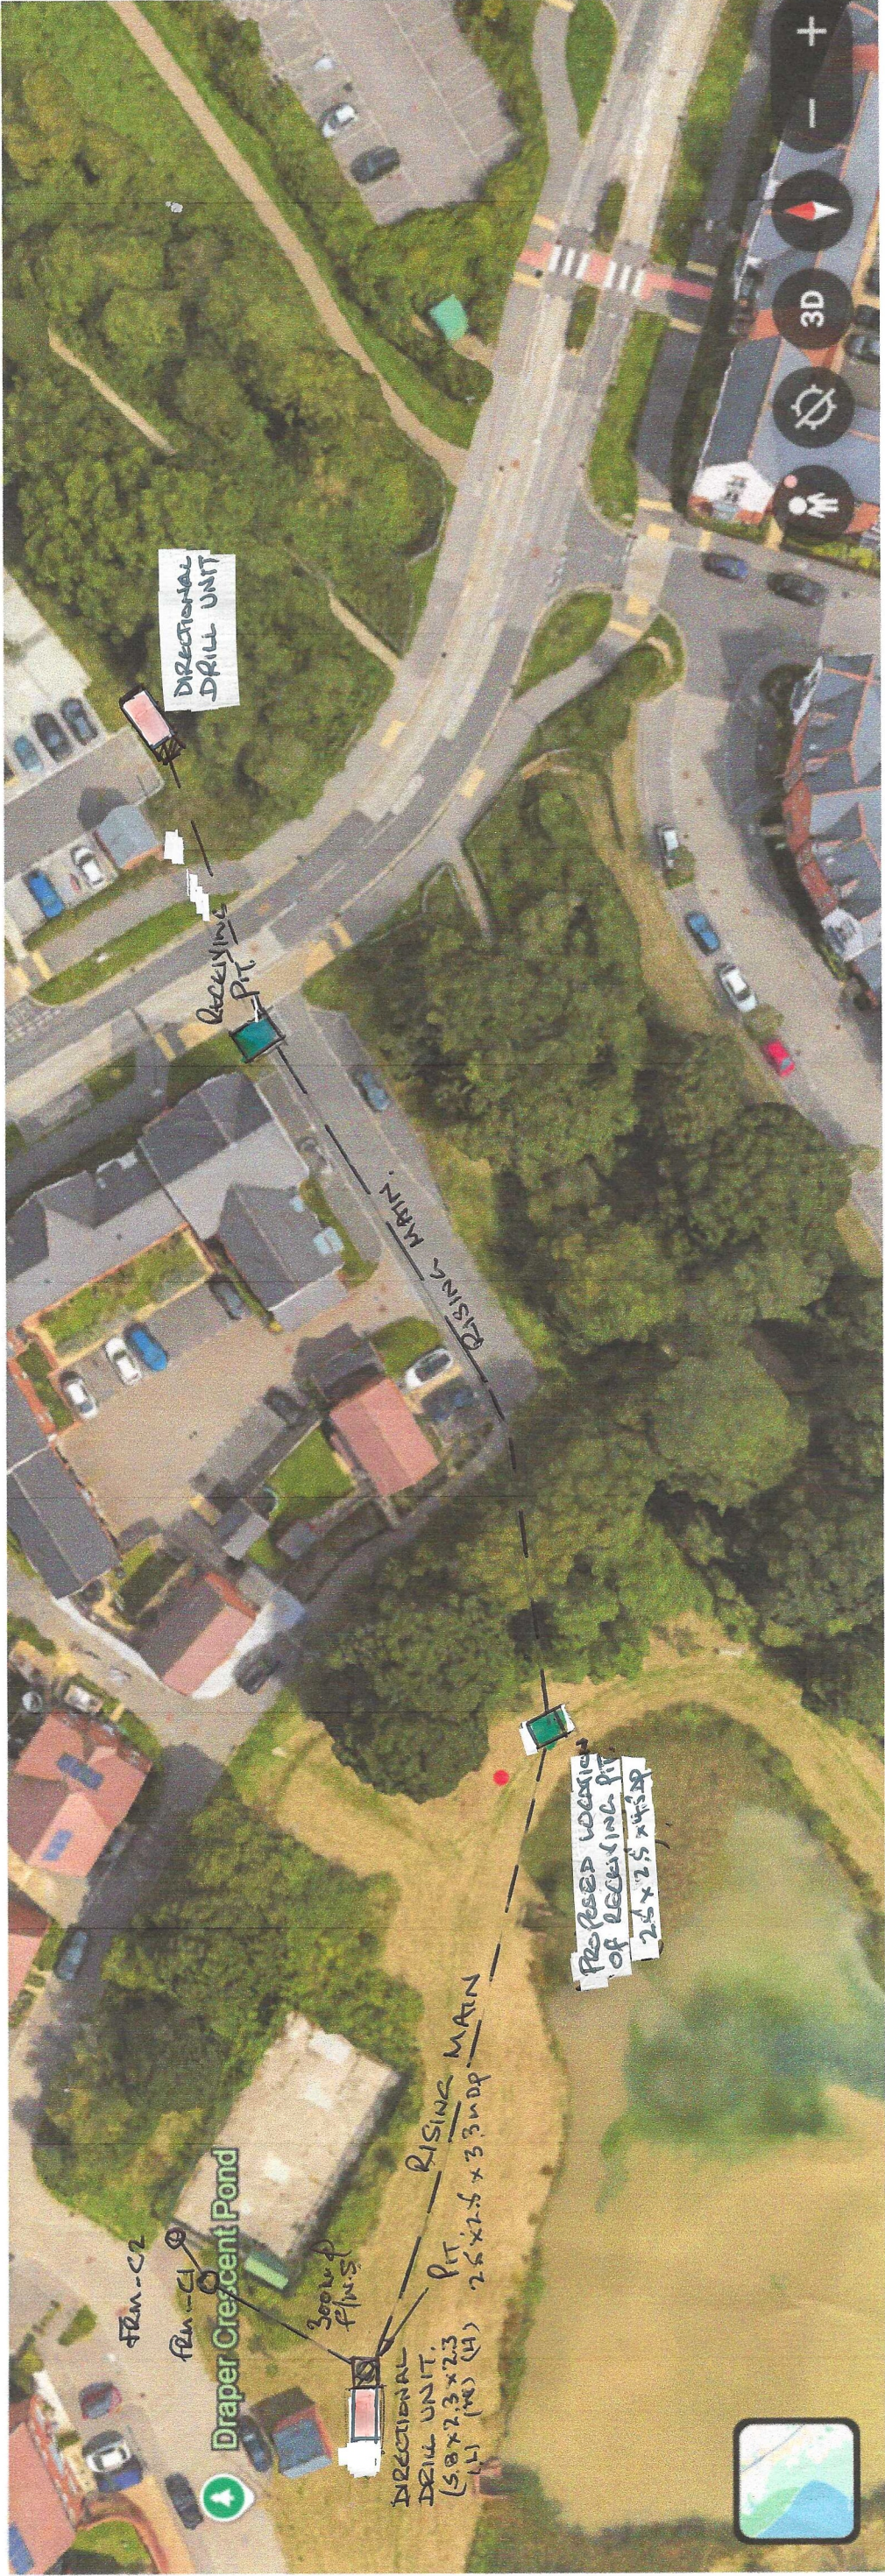

Sketch Plan Showing Approx. Locations of Directional Drill Set Up & Receiving Pits

177 Wokingham Rising Main Works

177/SK04

23/07/2026