




LOCATION PLAN
SCALE 1:1250@A3


Supplied by Streetwise Maps Ltd
www.streetwise.net
Licence No: 100047474

BLOCK PLAN
SCALE 1:500@A3

CENTRE COORDINATES: 474412 , 171103

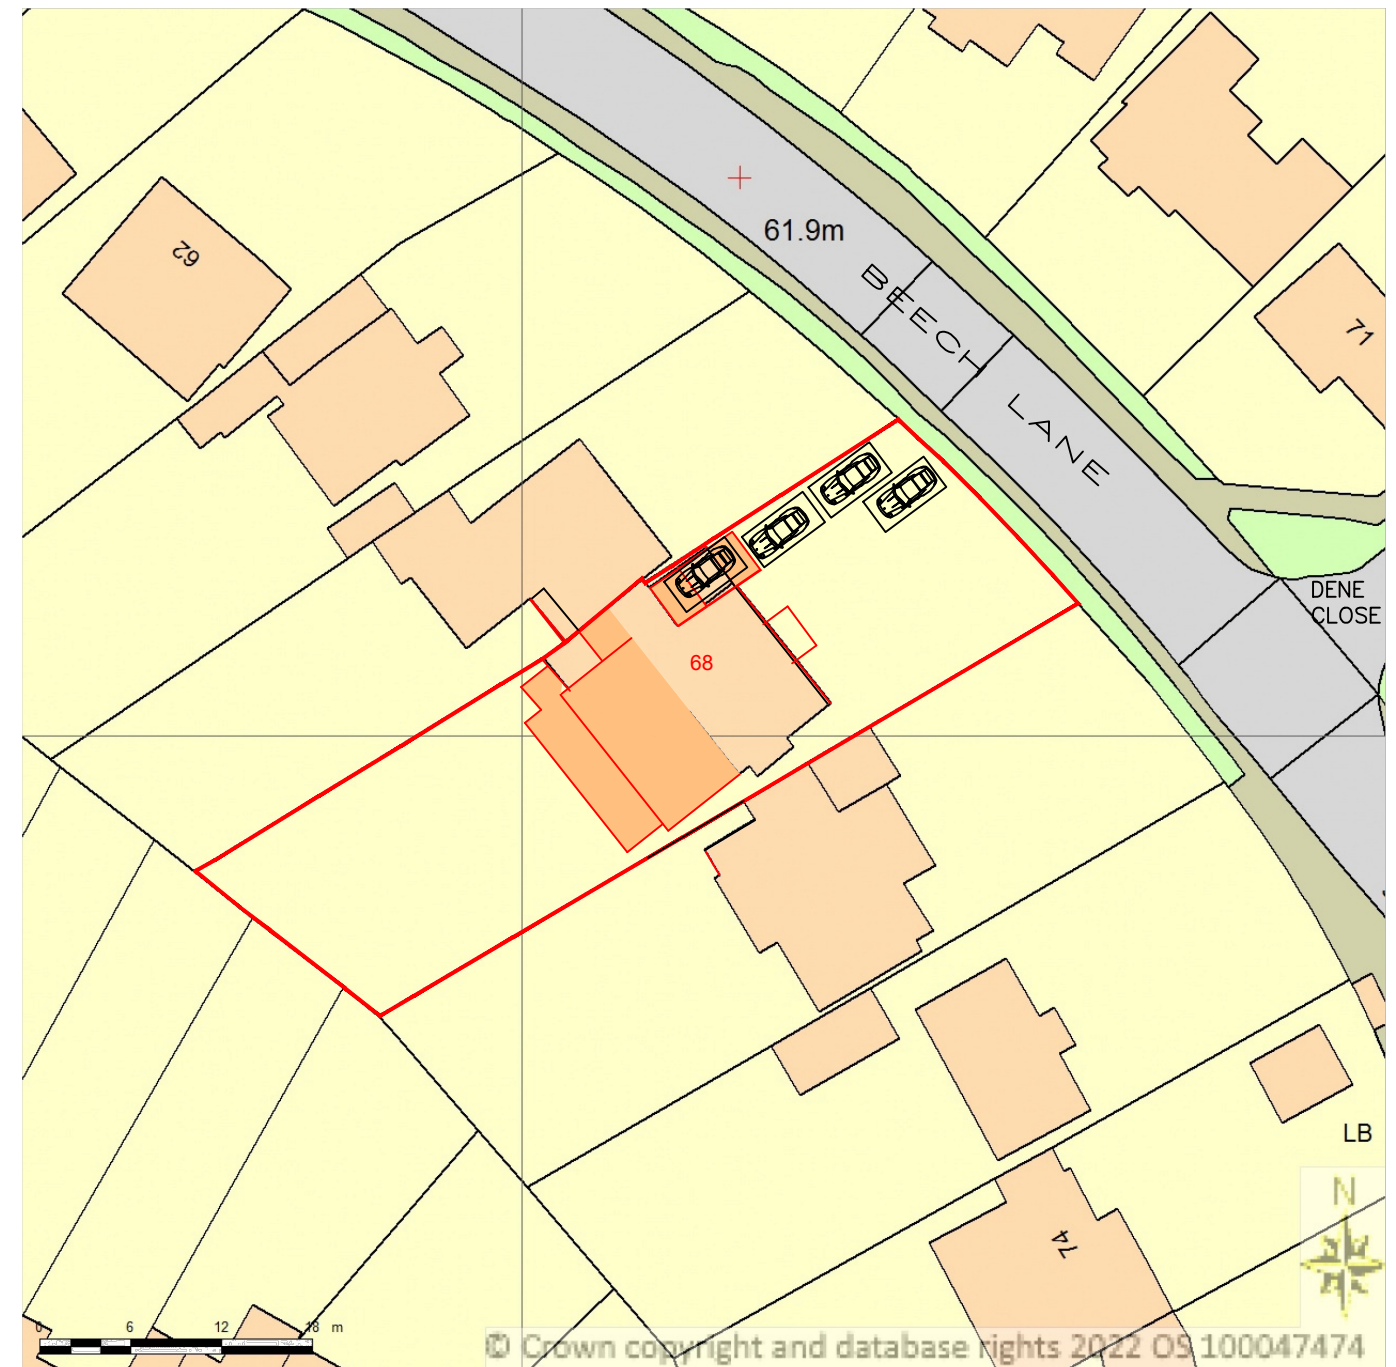

Supplied by Streetwise Maps Ltd
www.streetwise.net
Licence No: 100047474

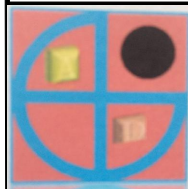

PROJECT:
PROPOSED DOUBLE STOREY EXTENSION

68 Beech Lane
Earley

DRAWN BY:	P.S.
DATE:	27/05/2023
SCALE:	AS SHOWN@A3
FILENAME:	22004

DRAWING TITLE: LOCATION AND BLOCK PLAN	
DRAWING NUMBER:	BL-01

ArchDezine Limited
archdeziner7@gmail.com