



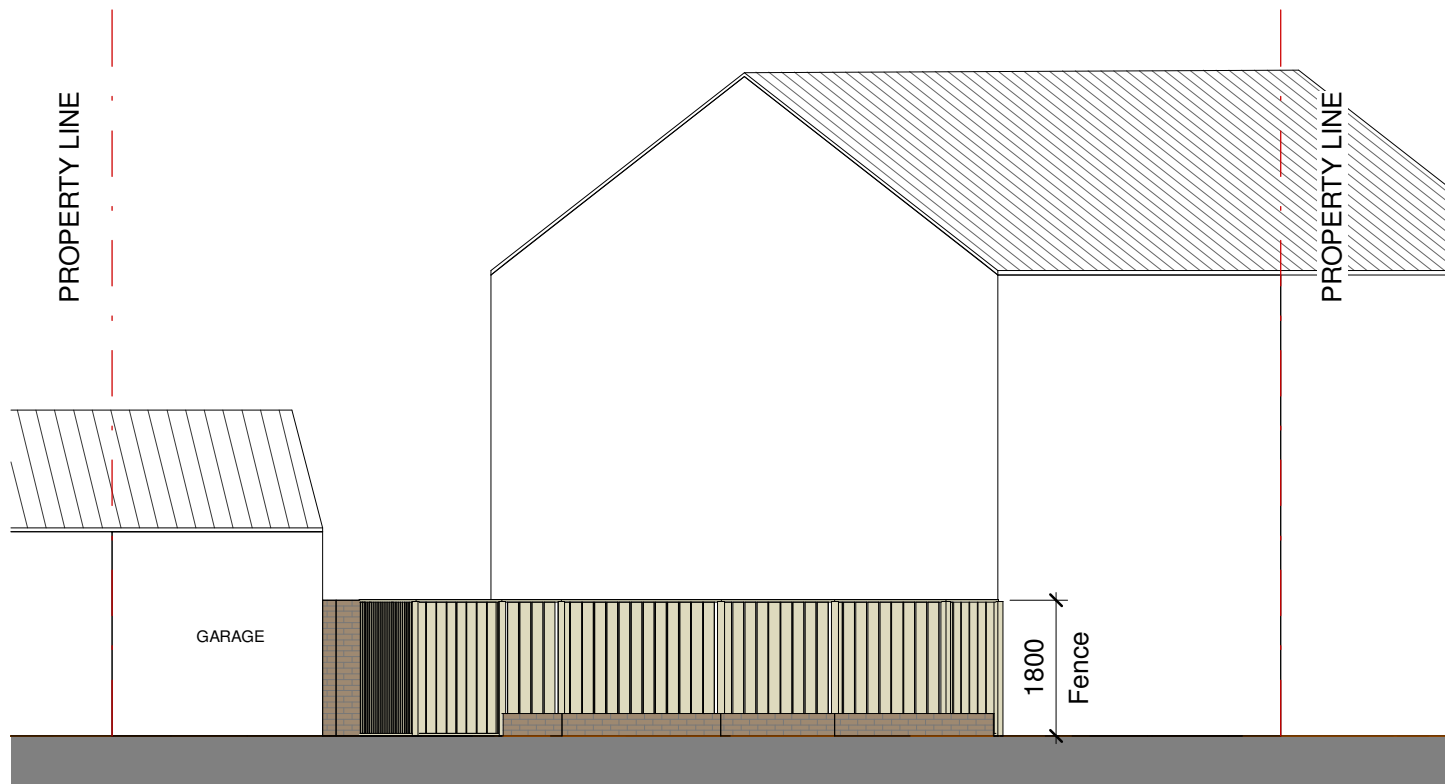

1 Proposed Fence

1 : 100

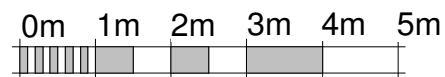

SCALE 1:100 @ A3

Revision	Date	Dn	Chk
This document references the following files:			

Client
Troy Rahme

Project
1 Agate Close

Drawing Title
Proposed Elevation

Suitability Status

Job No. Scale Size Rev
P01 1 : 100 @ A3

Drawing Number
0006

Project Code