



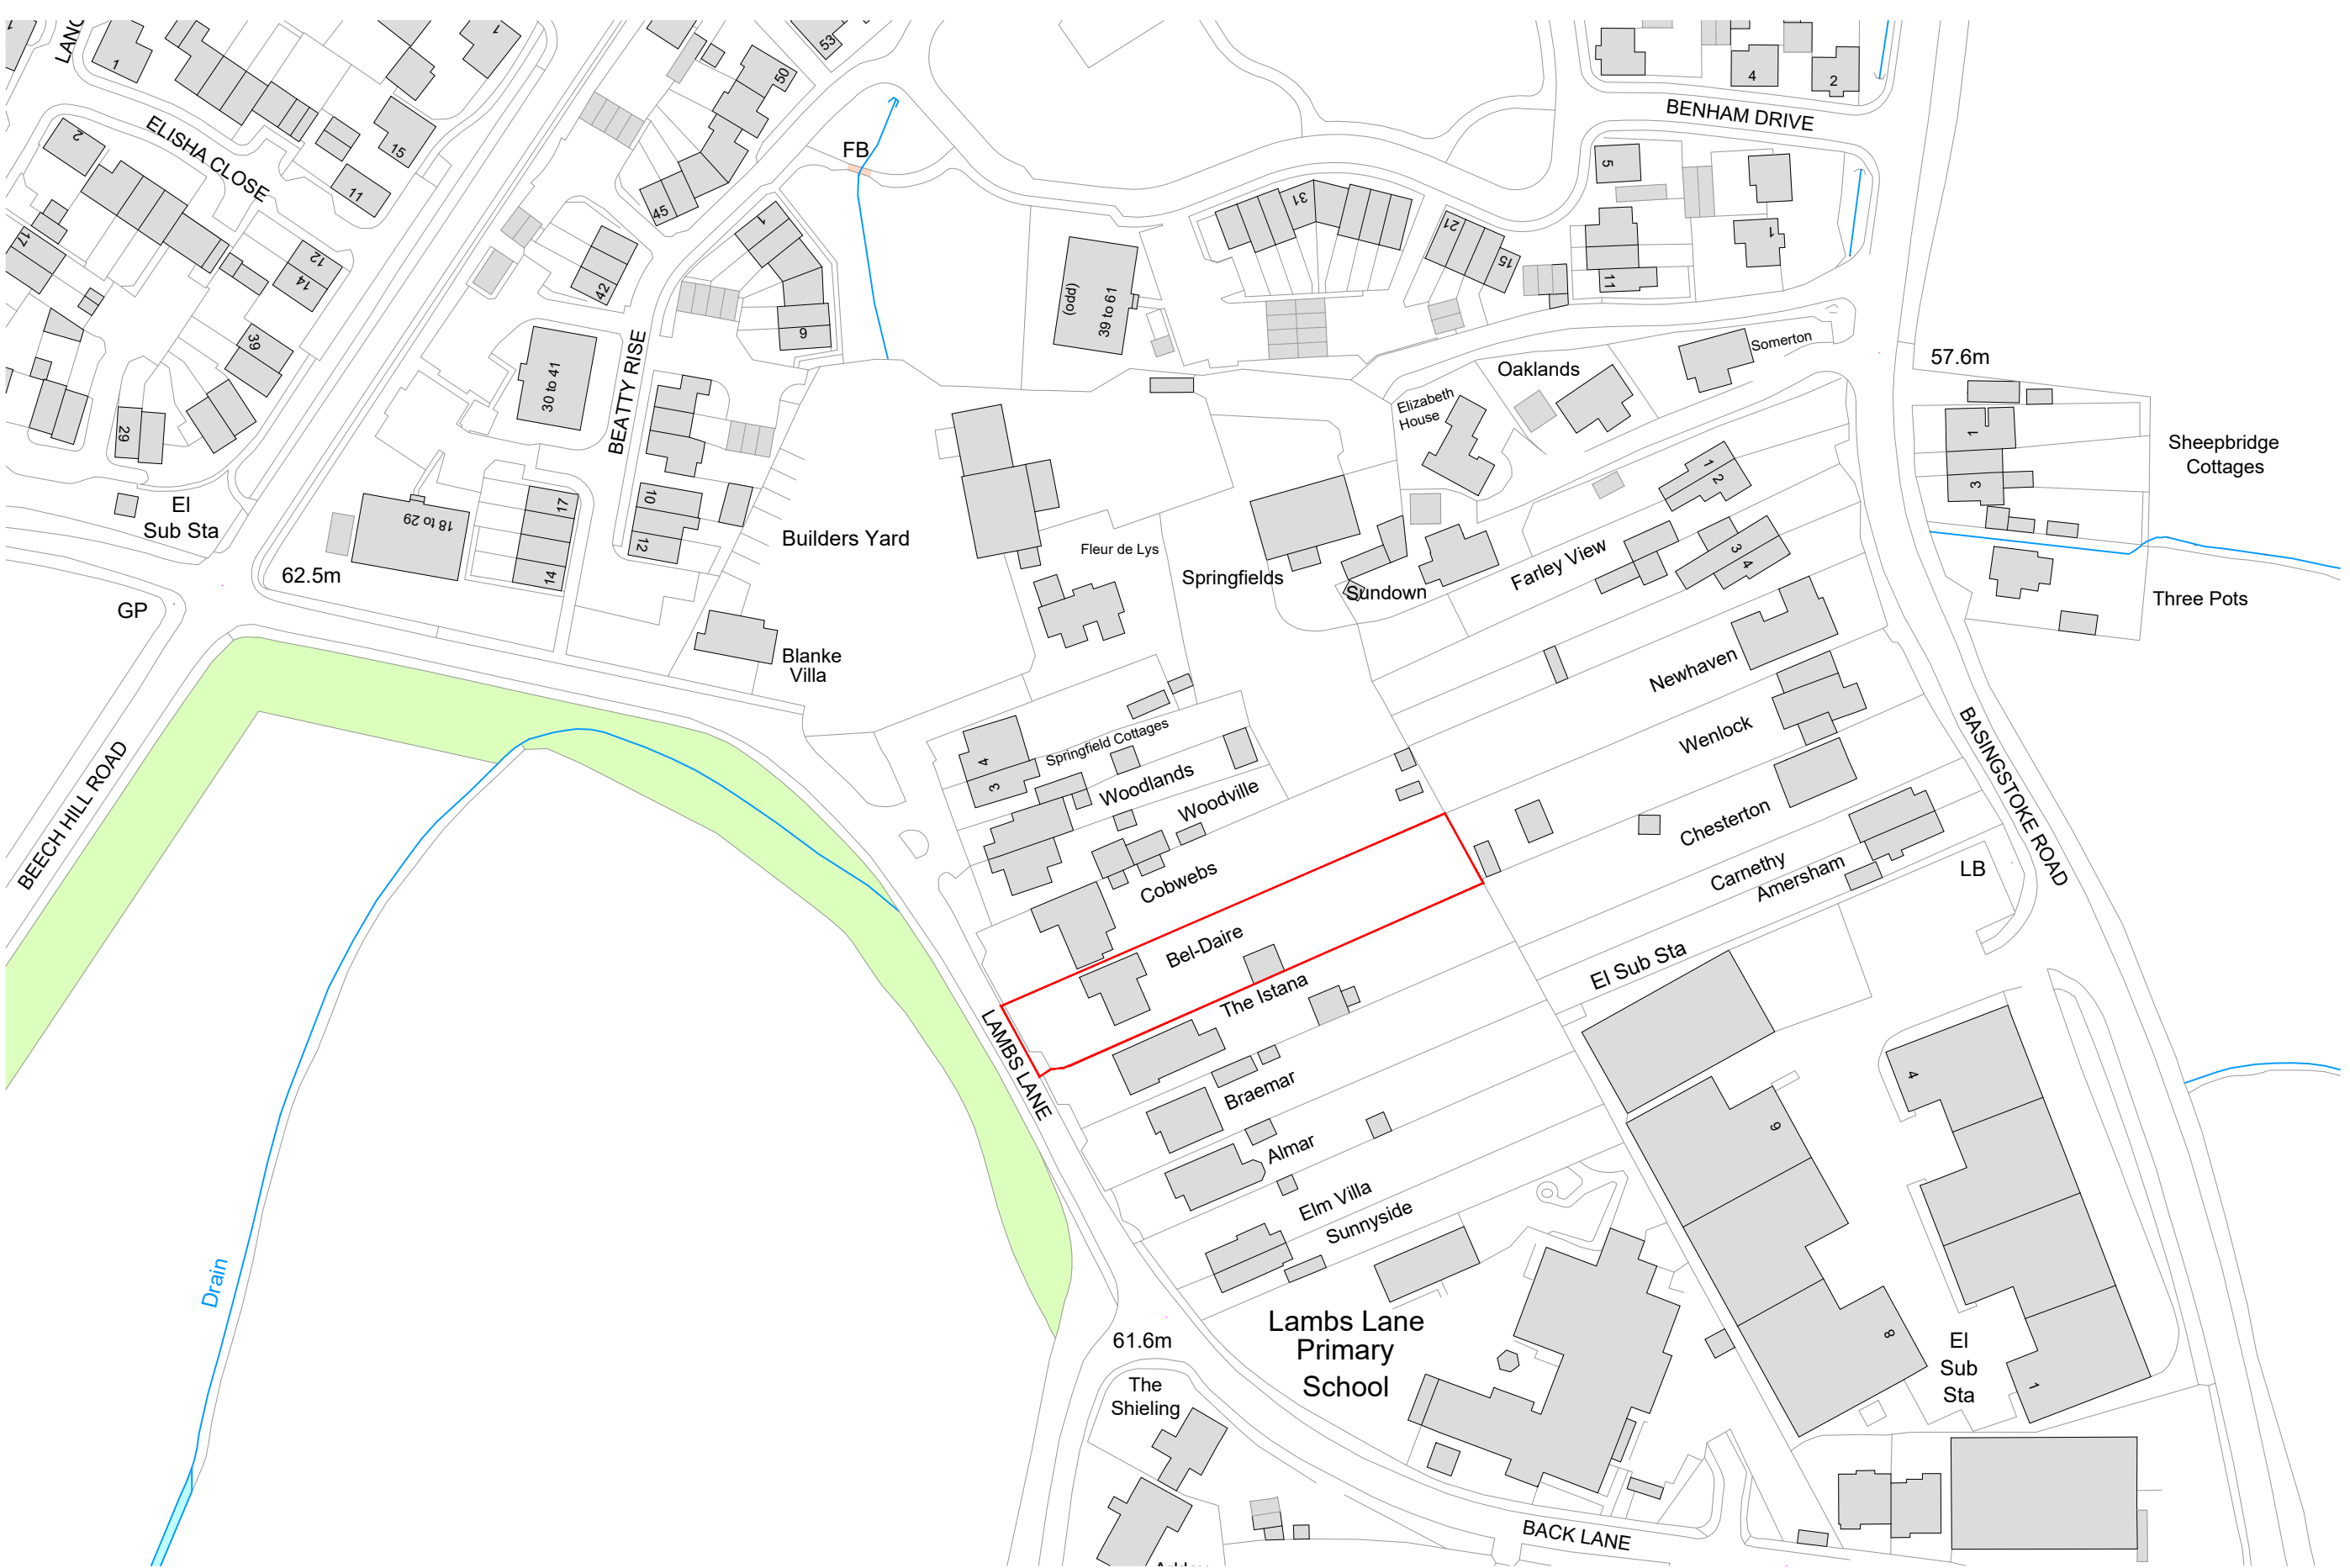

Ordnance Survey, (c) Crown Copyright 2026. All rights reserved. Licence number 100022432



Bel Daire Lambs Lane Spencers Wood Berks, RG7 1JB		Job No.: 26.120
Client: Mr & Mrs Underwood	Drawing Title: Existing Location Plan	Scale: 1:1250
Status: PRIOR APPROVAL	Drawing No.: P.01	Revision: A

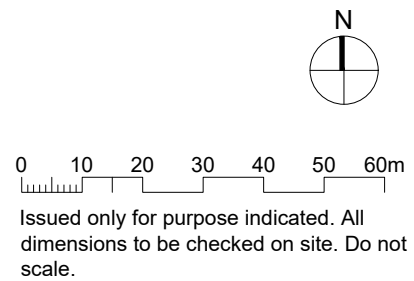

Ordnance Survey, (c) Crown Copyright 2026. All rights reserved. Licence number 100022432

N

0102030405060m

Issued only for purpose indicated. All dimensions to be checked on site. Do not scale.

Bel Daire Lambs Lane Spencers Wood Berks, RG7 1JB Client: Mr & Mrs Underwood Status: PRIOR APPROVAL	Drawing Title: Proposed Location Plan	Job No.: 26.120
	Drawing No: P.11	Scale: 1:1250
		Revision: A