
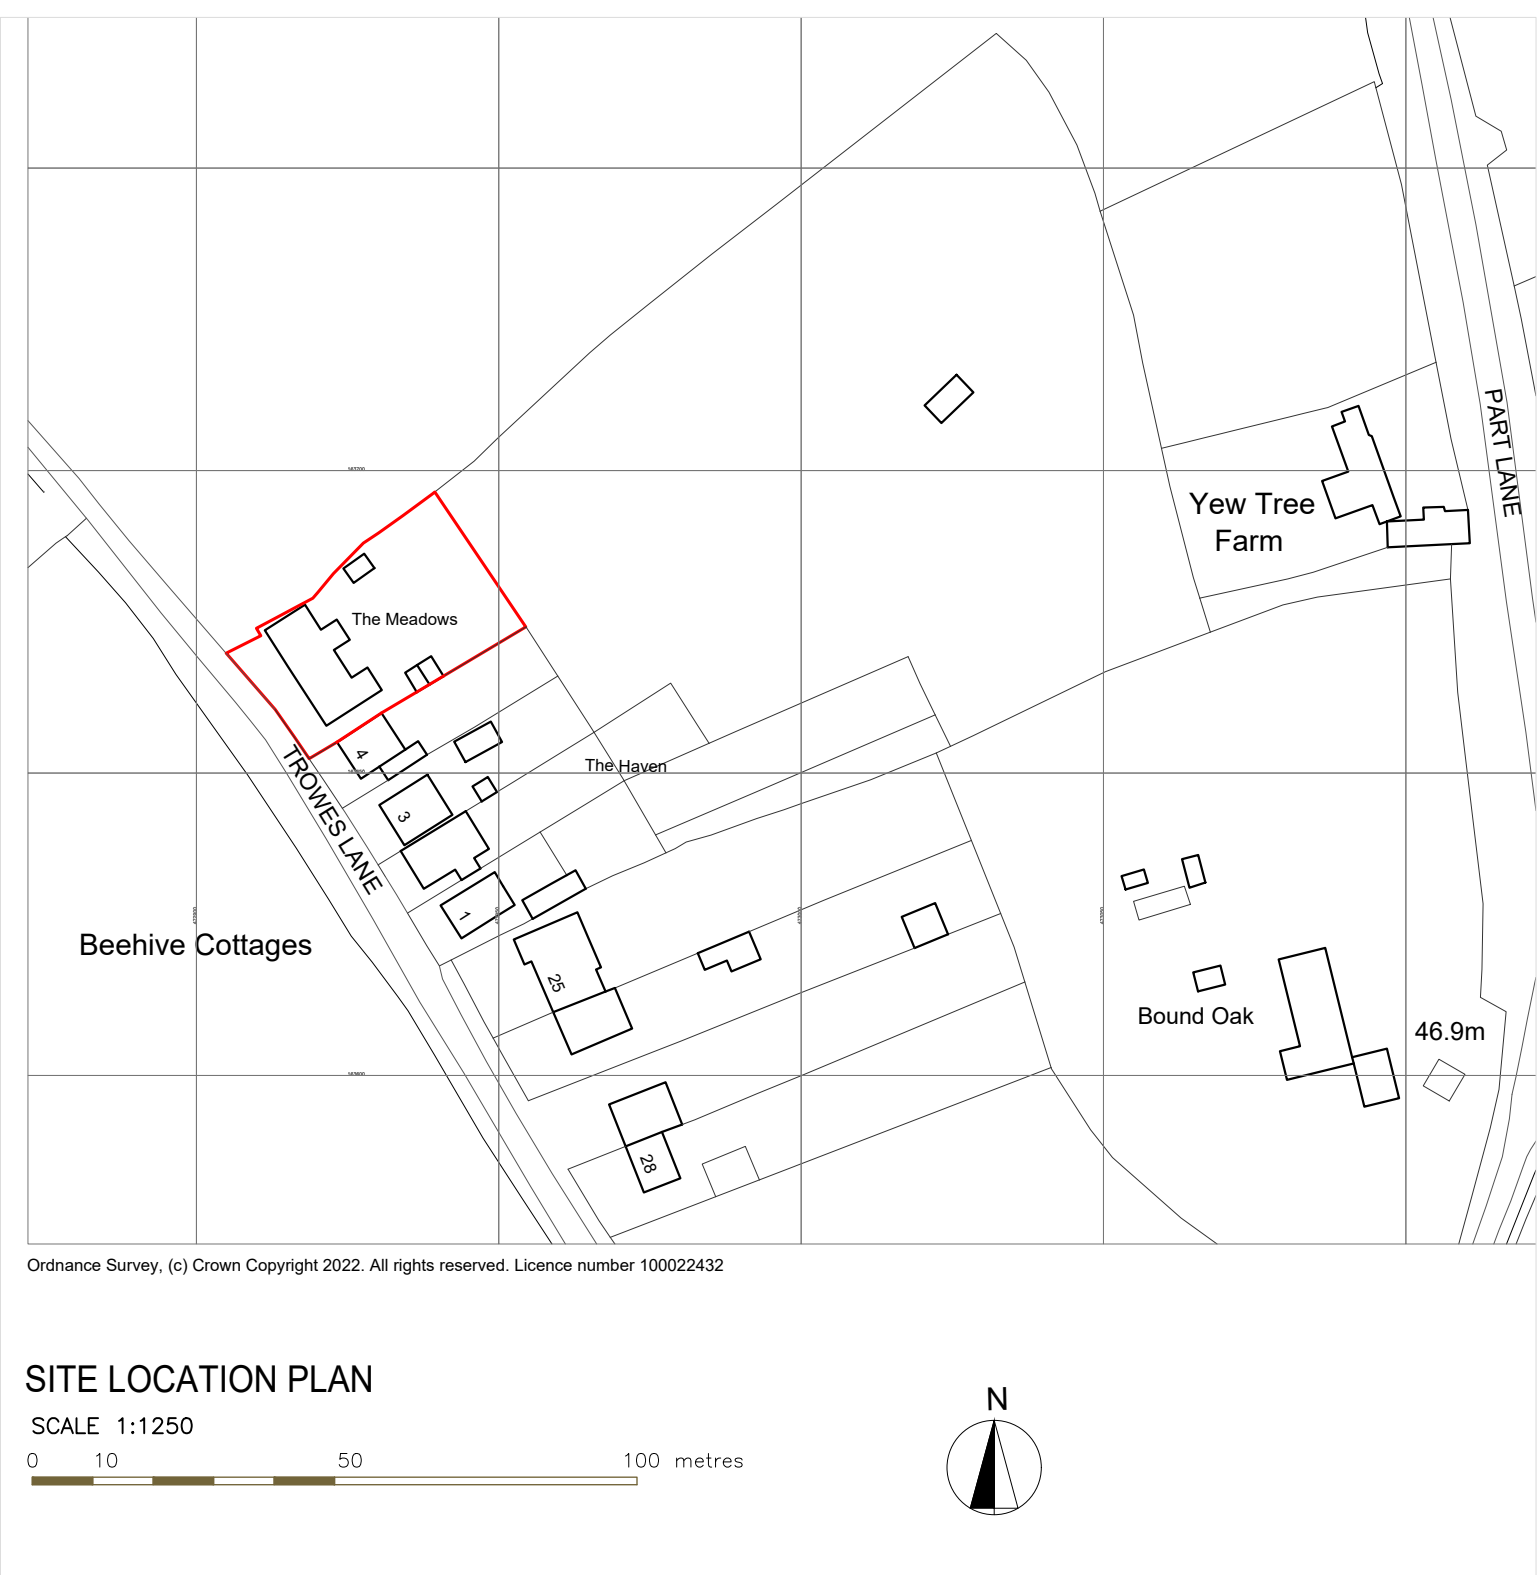


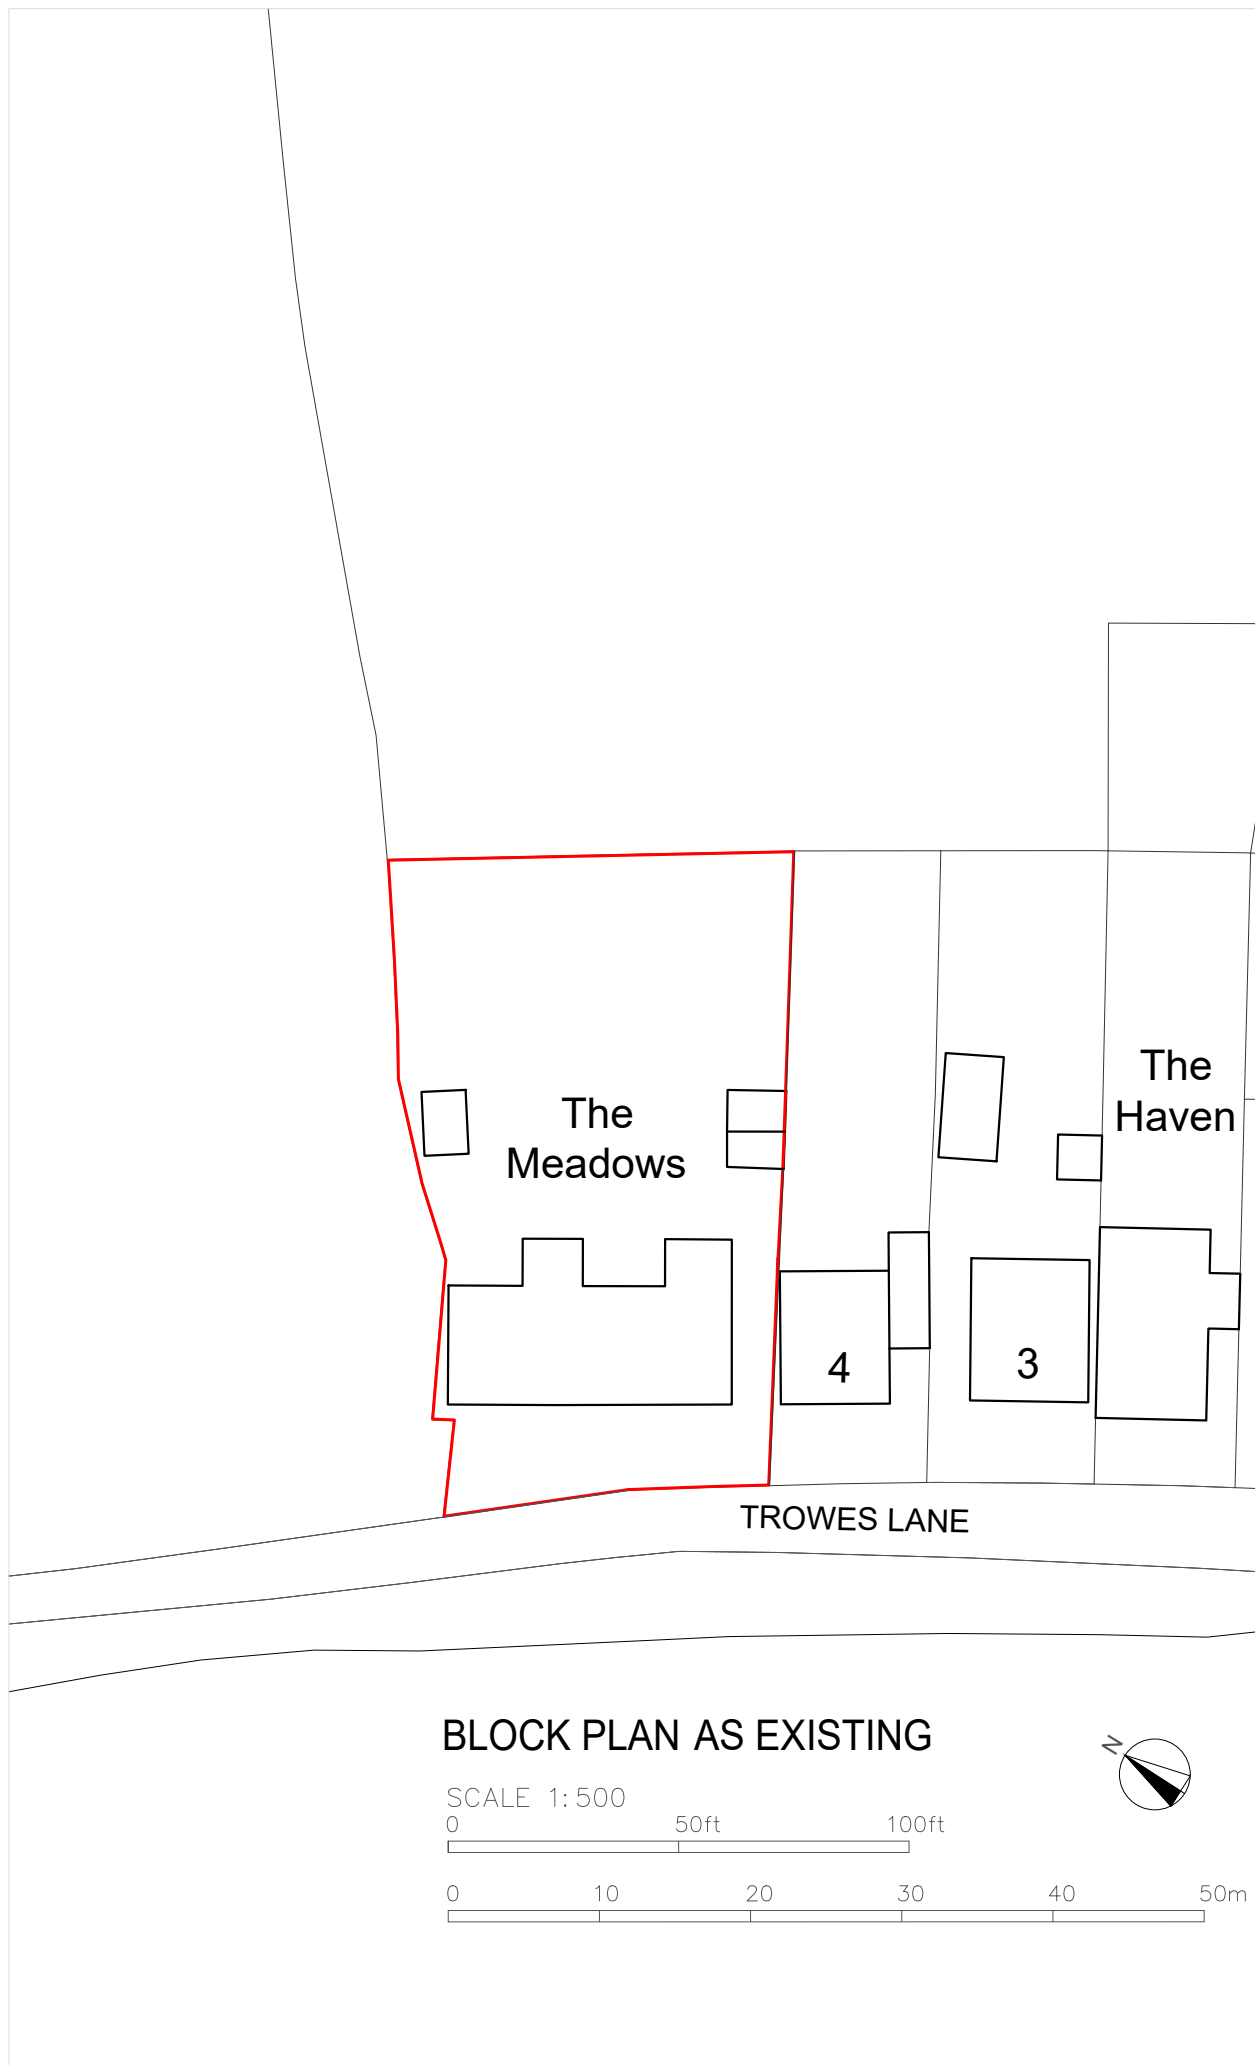

Ordnance Survey, (c) Crown Copyright 2022. All rights reserved. Licence number 100022432

2026 PLANNING APPLICATION			
CONVERSION OF GARAGE TO BEDROOM, SHOWER ROOM & UTILITY ROOM AT THE MEADOWS, SWALLOWFIELD, READING, BERKS			
AS EXISTING BLOCK PLAN & LOCATION PLAN			
SCALE AS SHOWN @A3	DATE:	OCT 2022	ADRIAN J DADSWELL BUILDING DESIGN SERVICES Tel: 01189 700479 e-mail: adriandadswell@gmail.com
	JOB No:	-	
DWG No:			A3-04A