




© ABLEY LETCHFORD PARTNERSHIP LTD.
This drawing should not be reproduced without consent.

GENERAL NOTES:
1. Do not scale.
2. Refer to all other Project Drawings and supporting notes.

VEHICLE DIMENSIONS AND SPECIFICATIONS

DBS Fire Appliance	8.680m
Overall Length	2.180m
Overall Width	2.452m
Max Body Height	3.221m
Max Track Width	2.121m
Lock to lock time	6.00s
Kerb to Kerb Turning Radius	7.910m

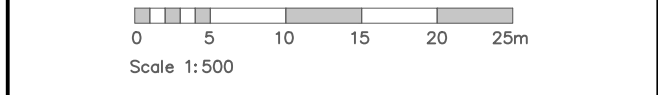

C02	RF	RF	RF
C02	RF	RF	RF

www.ableyletchford.co.uk

Client
**MILLER HOME
KIER VENTURES
KINGACRE ESTATES LTD.**

Project
**SOUTH WOKINGHAM SDL
R10-R14 LINK ROAD
DETAILED DESIGN**

Title
FIRE TENDER SWEEP PATHS

Status
FOR CONSTRUCTION

Scale 1:500 @ A0	Date MAY 2025	Author RG	Checker RF
Drawing No A389-LRDD-112			Revision C02