
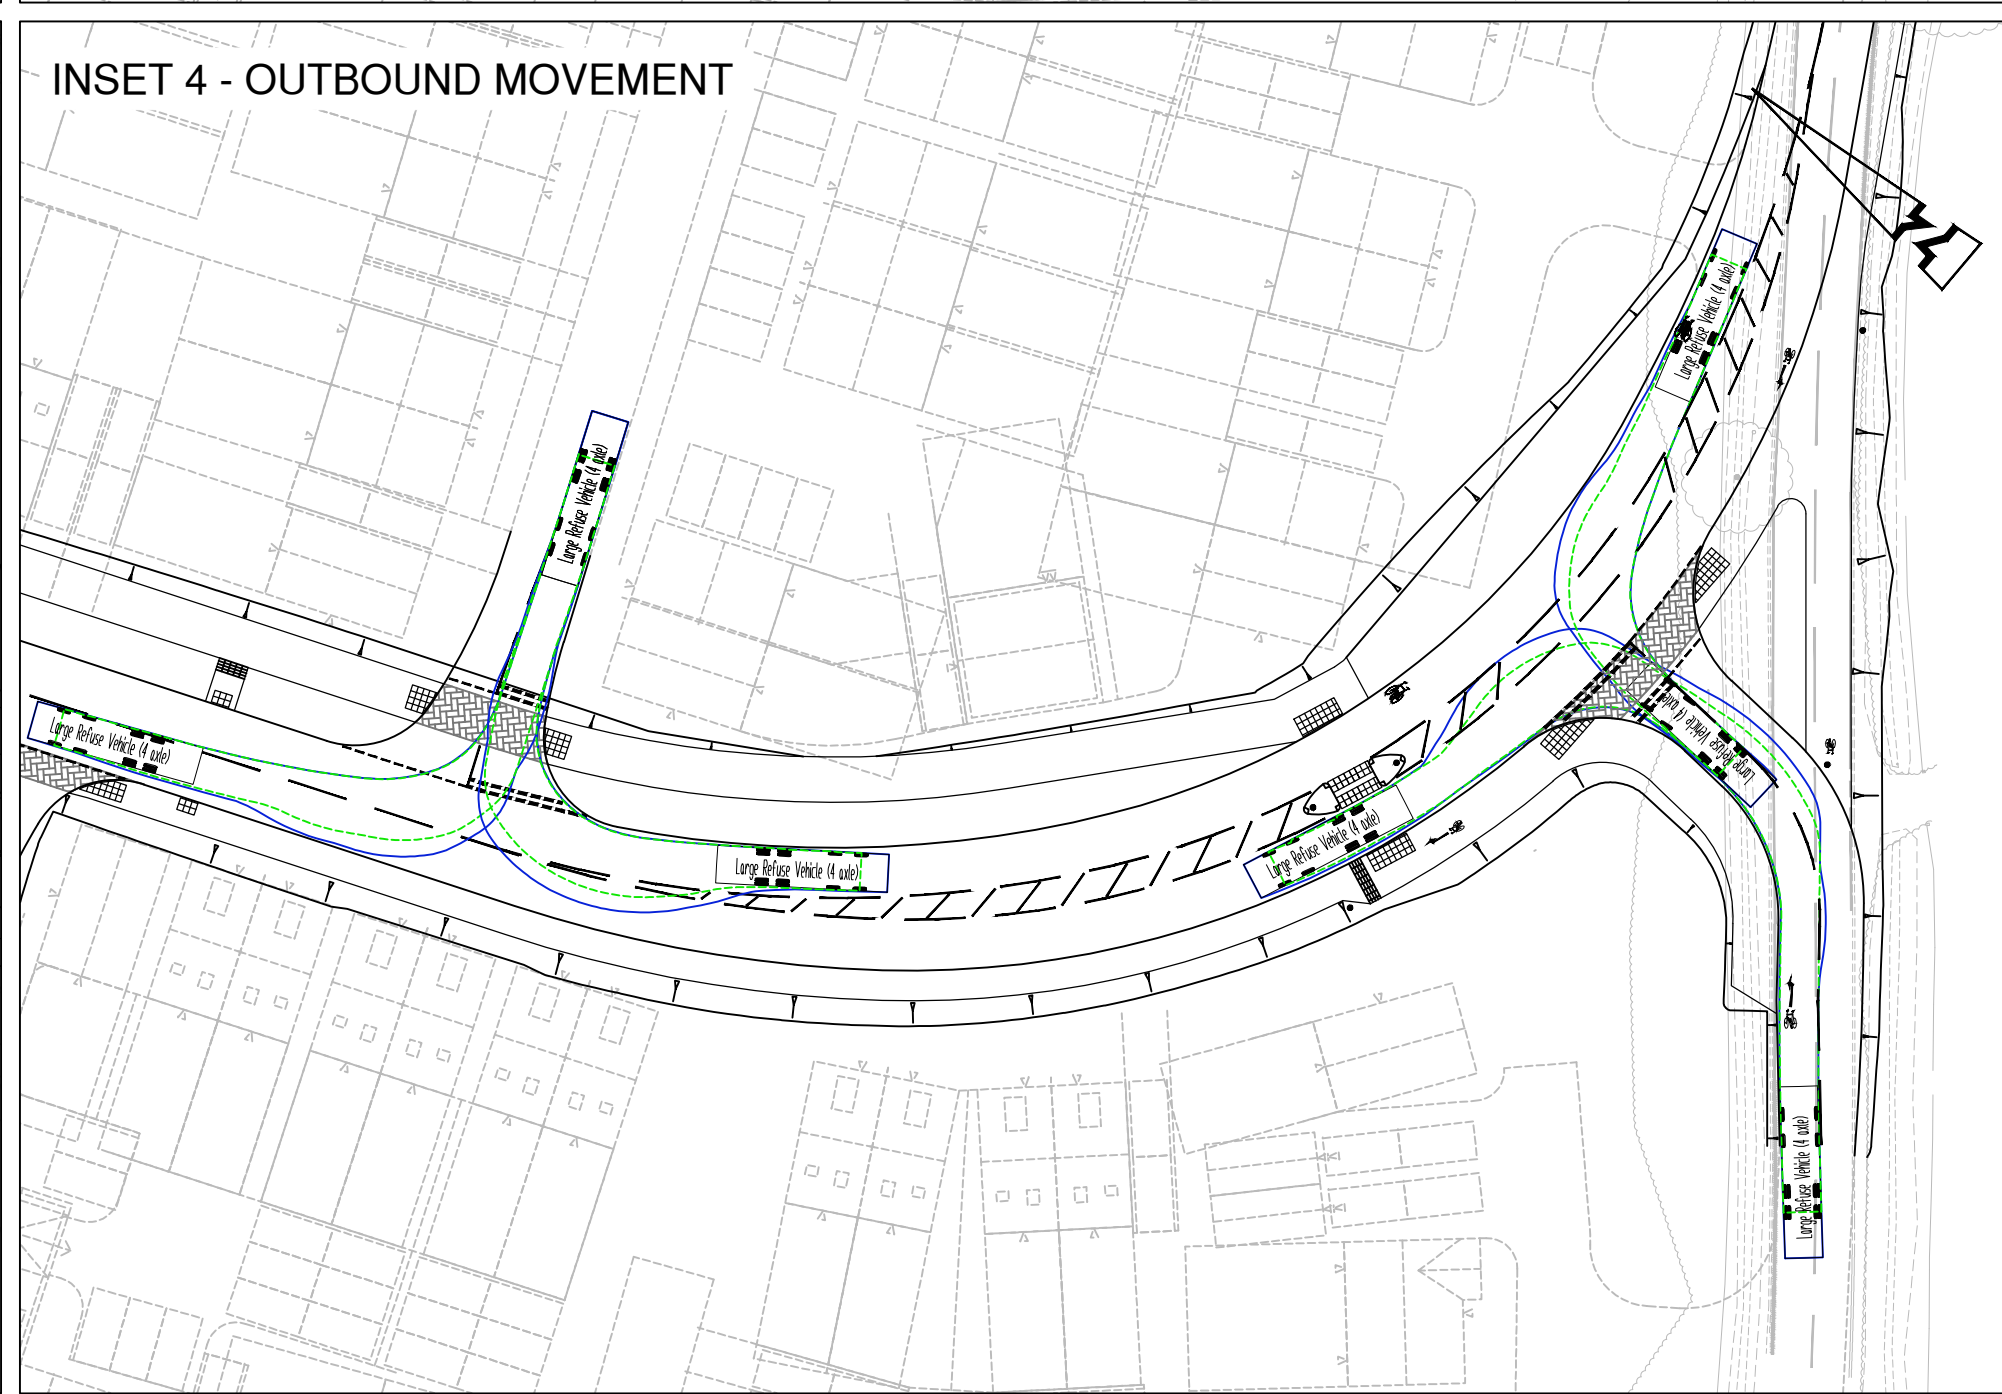
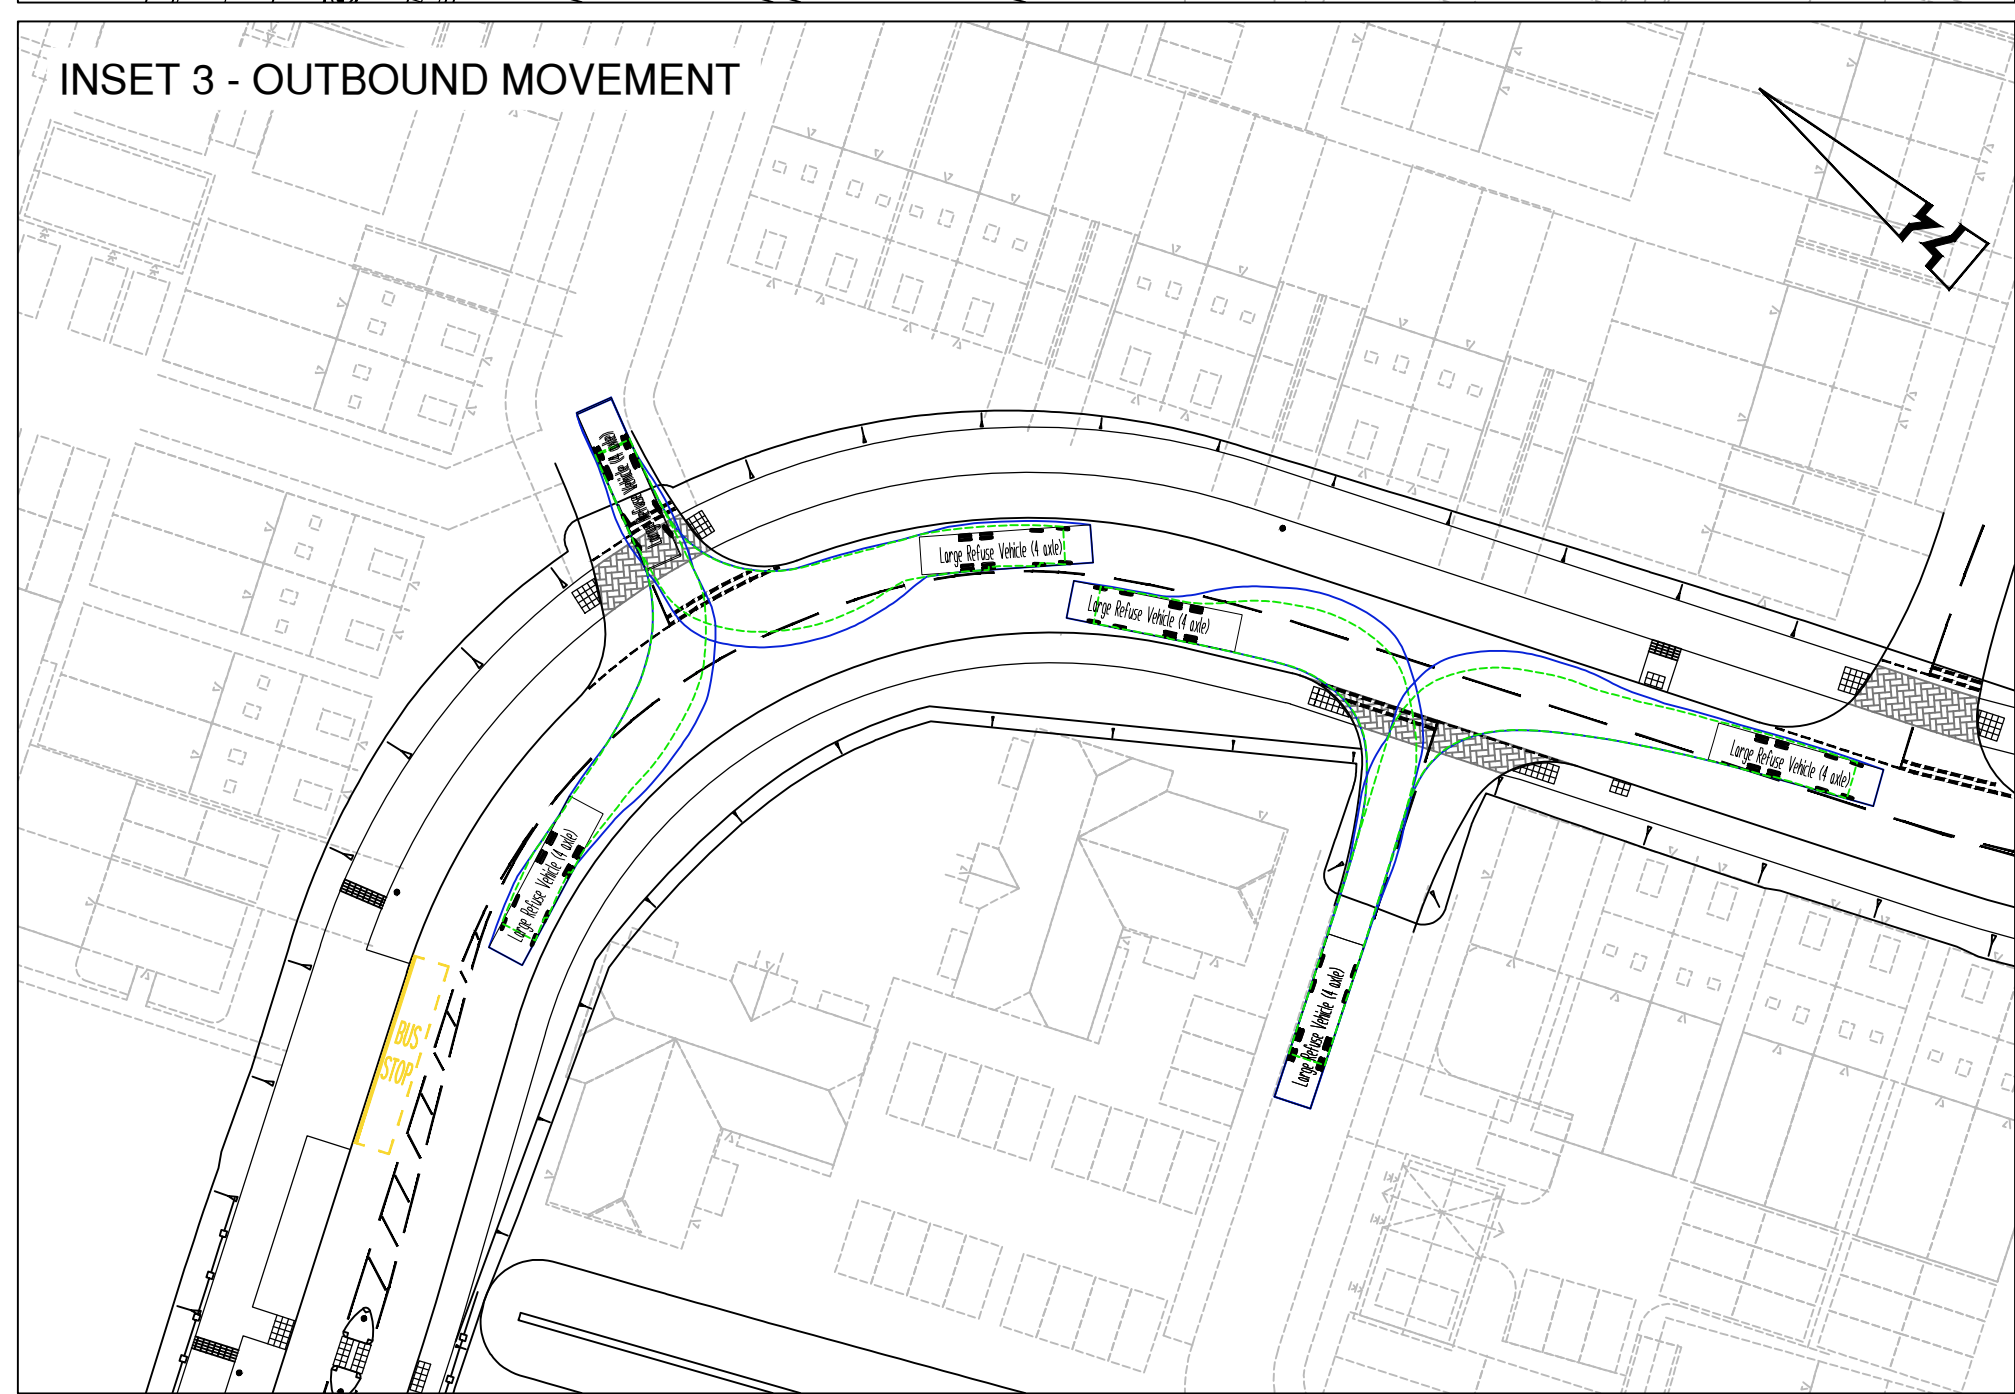
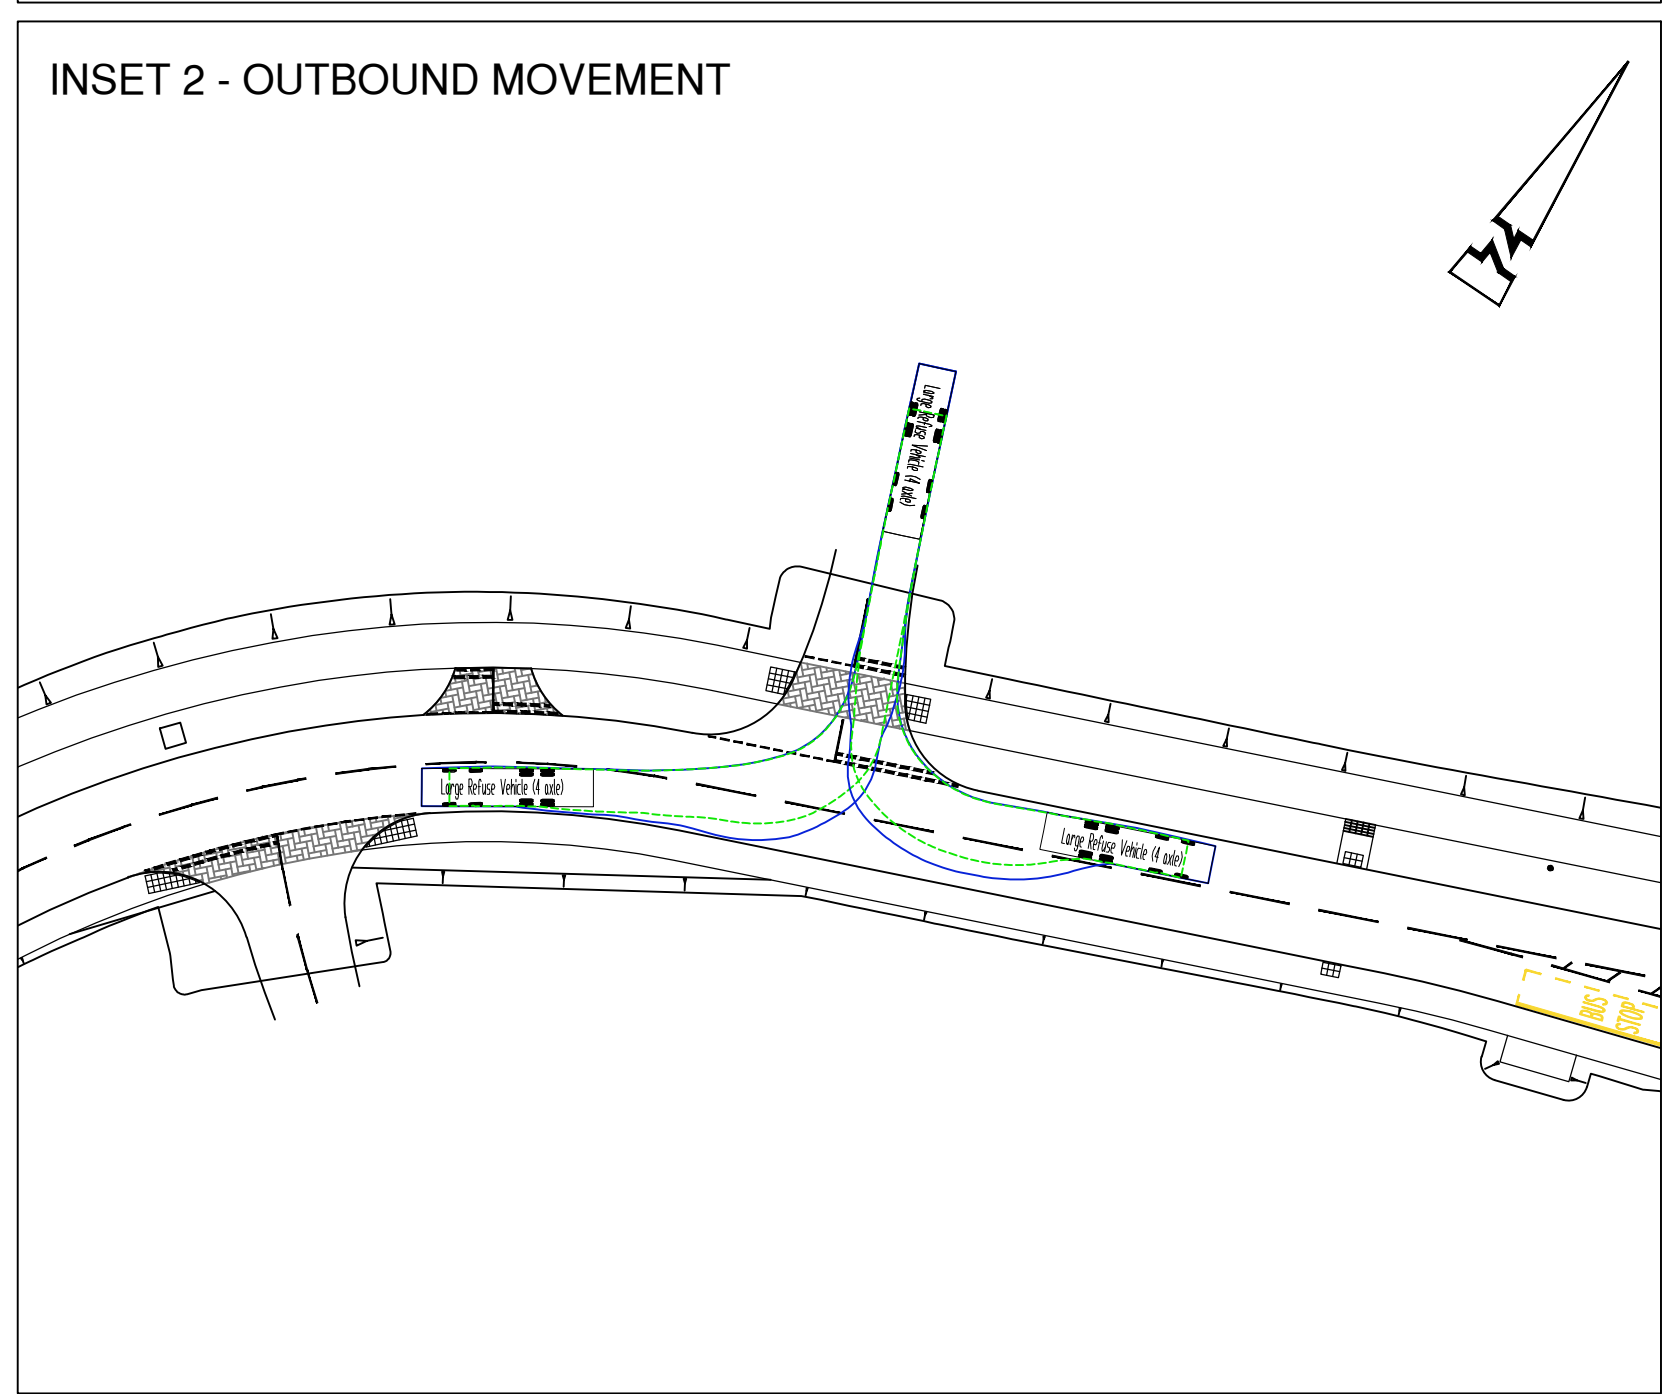
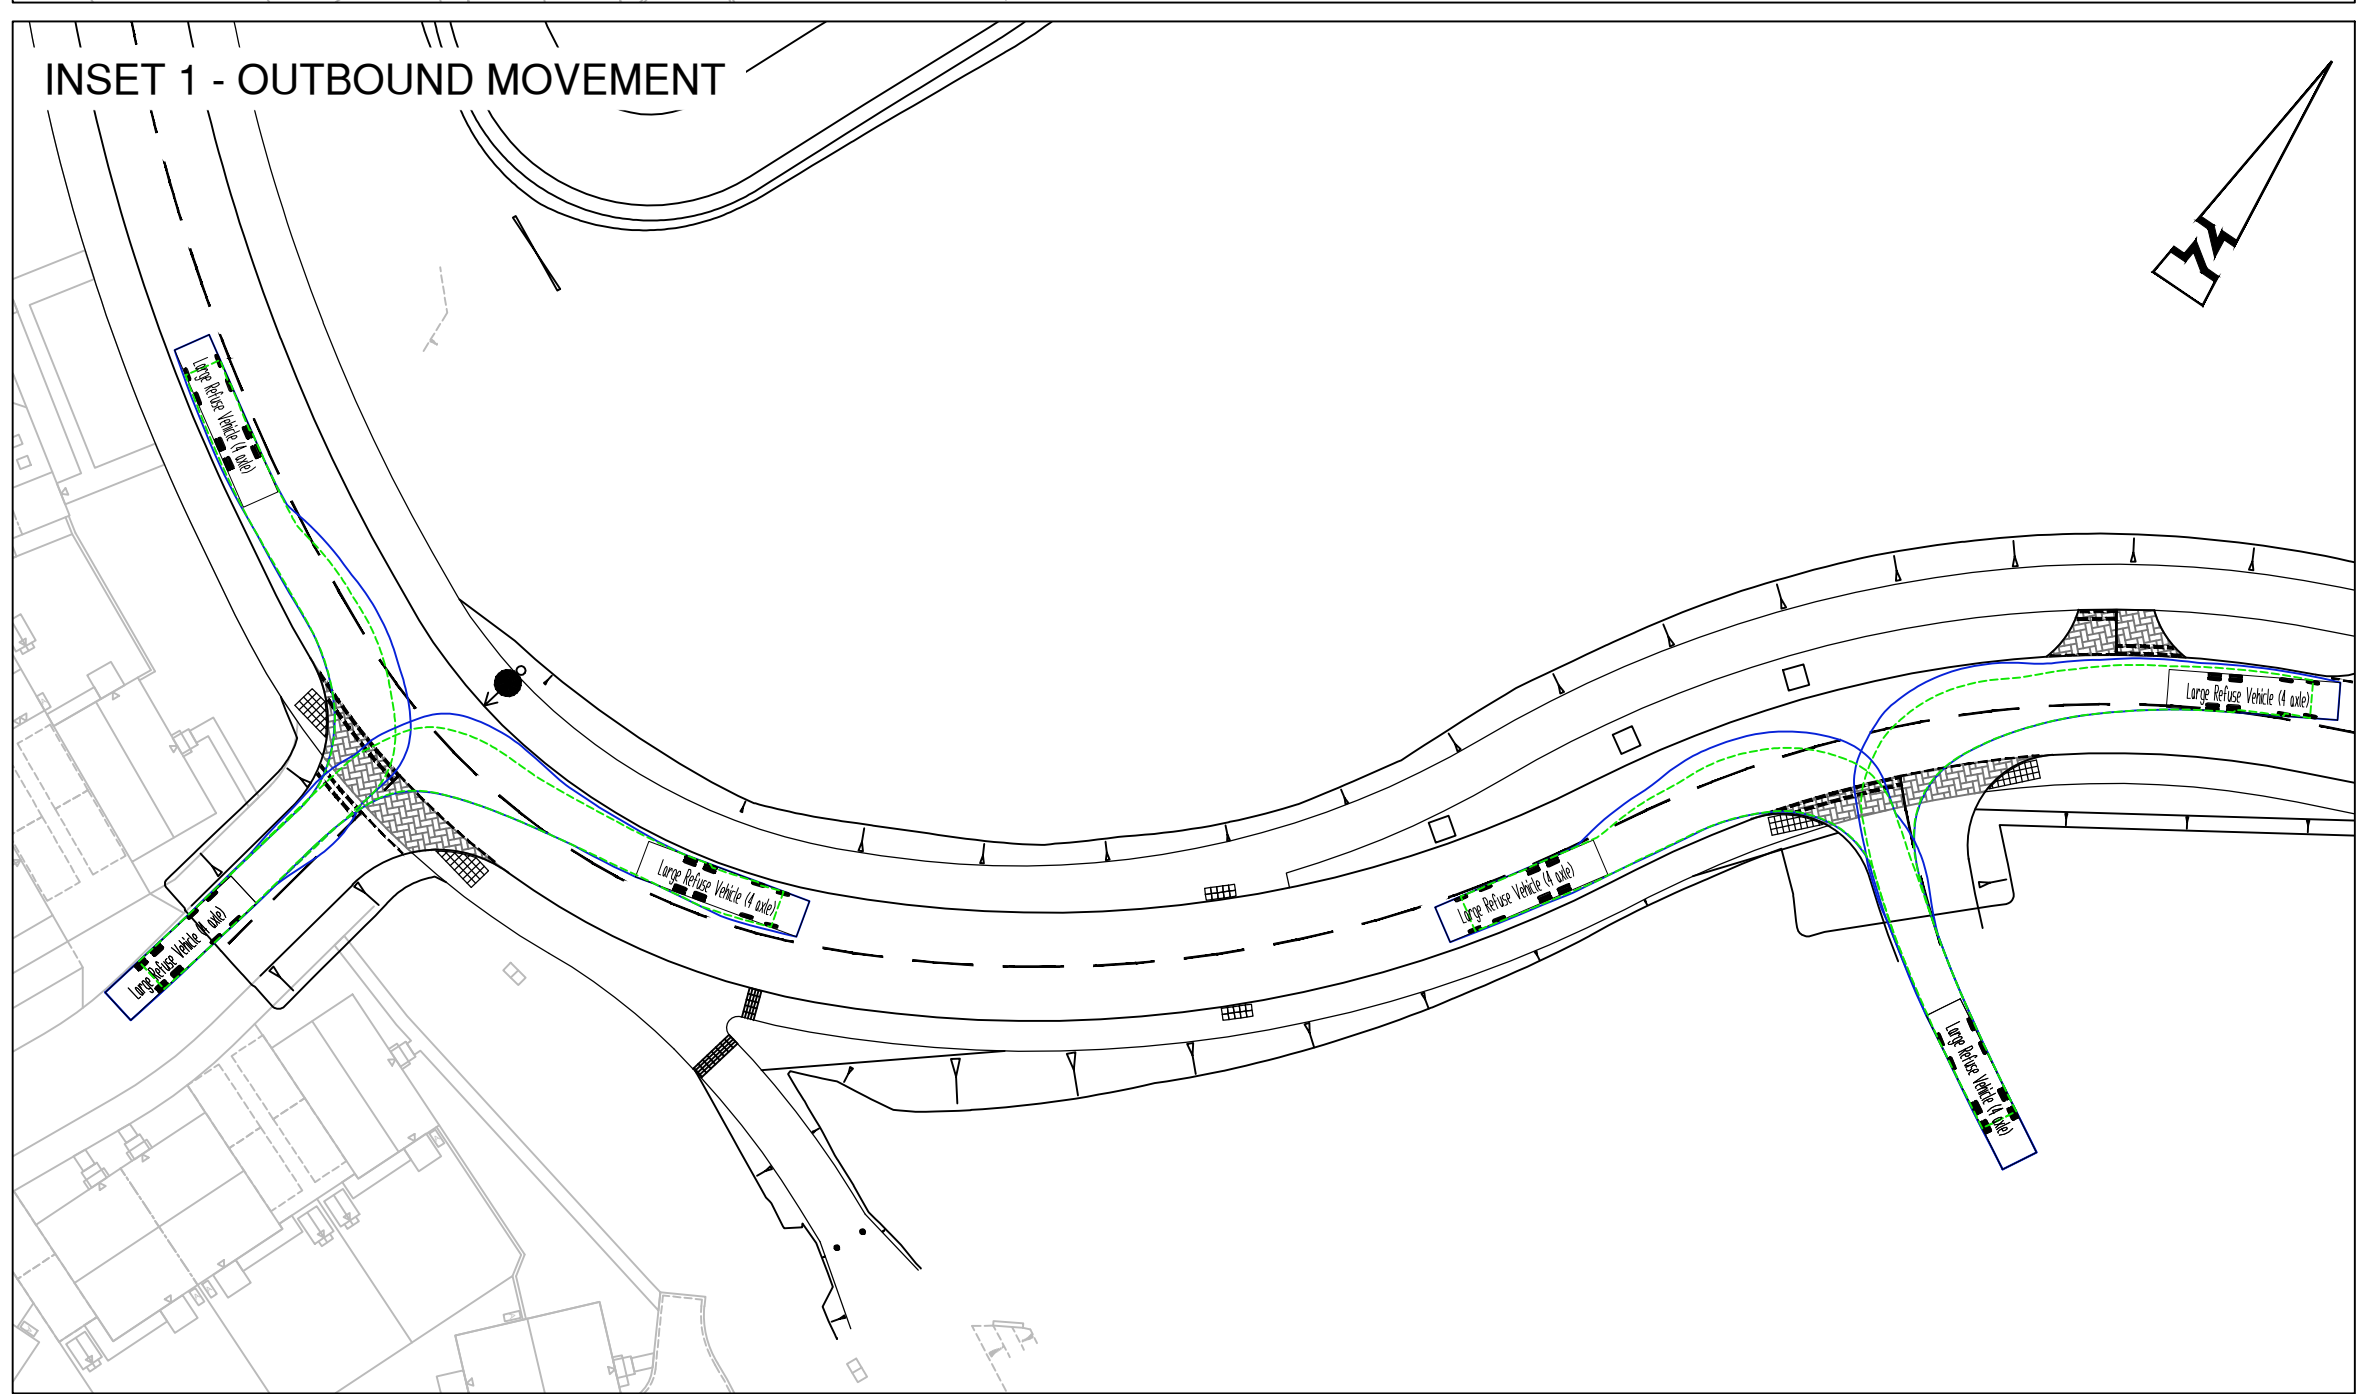
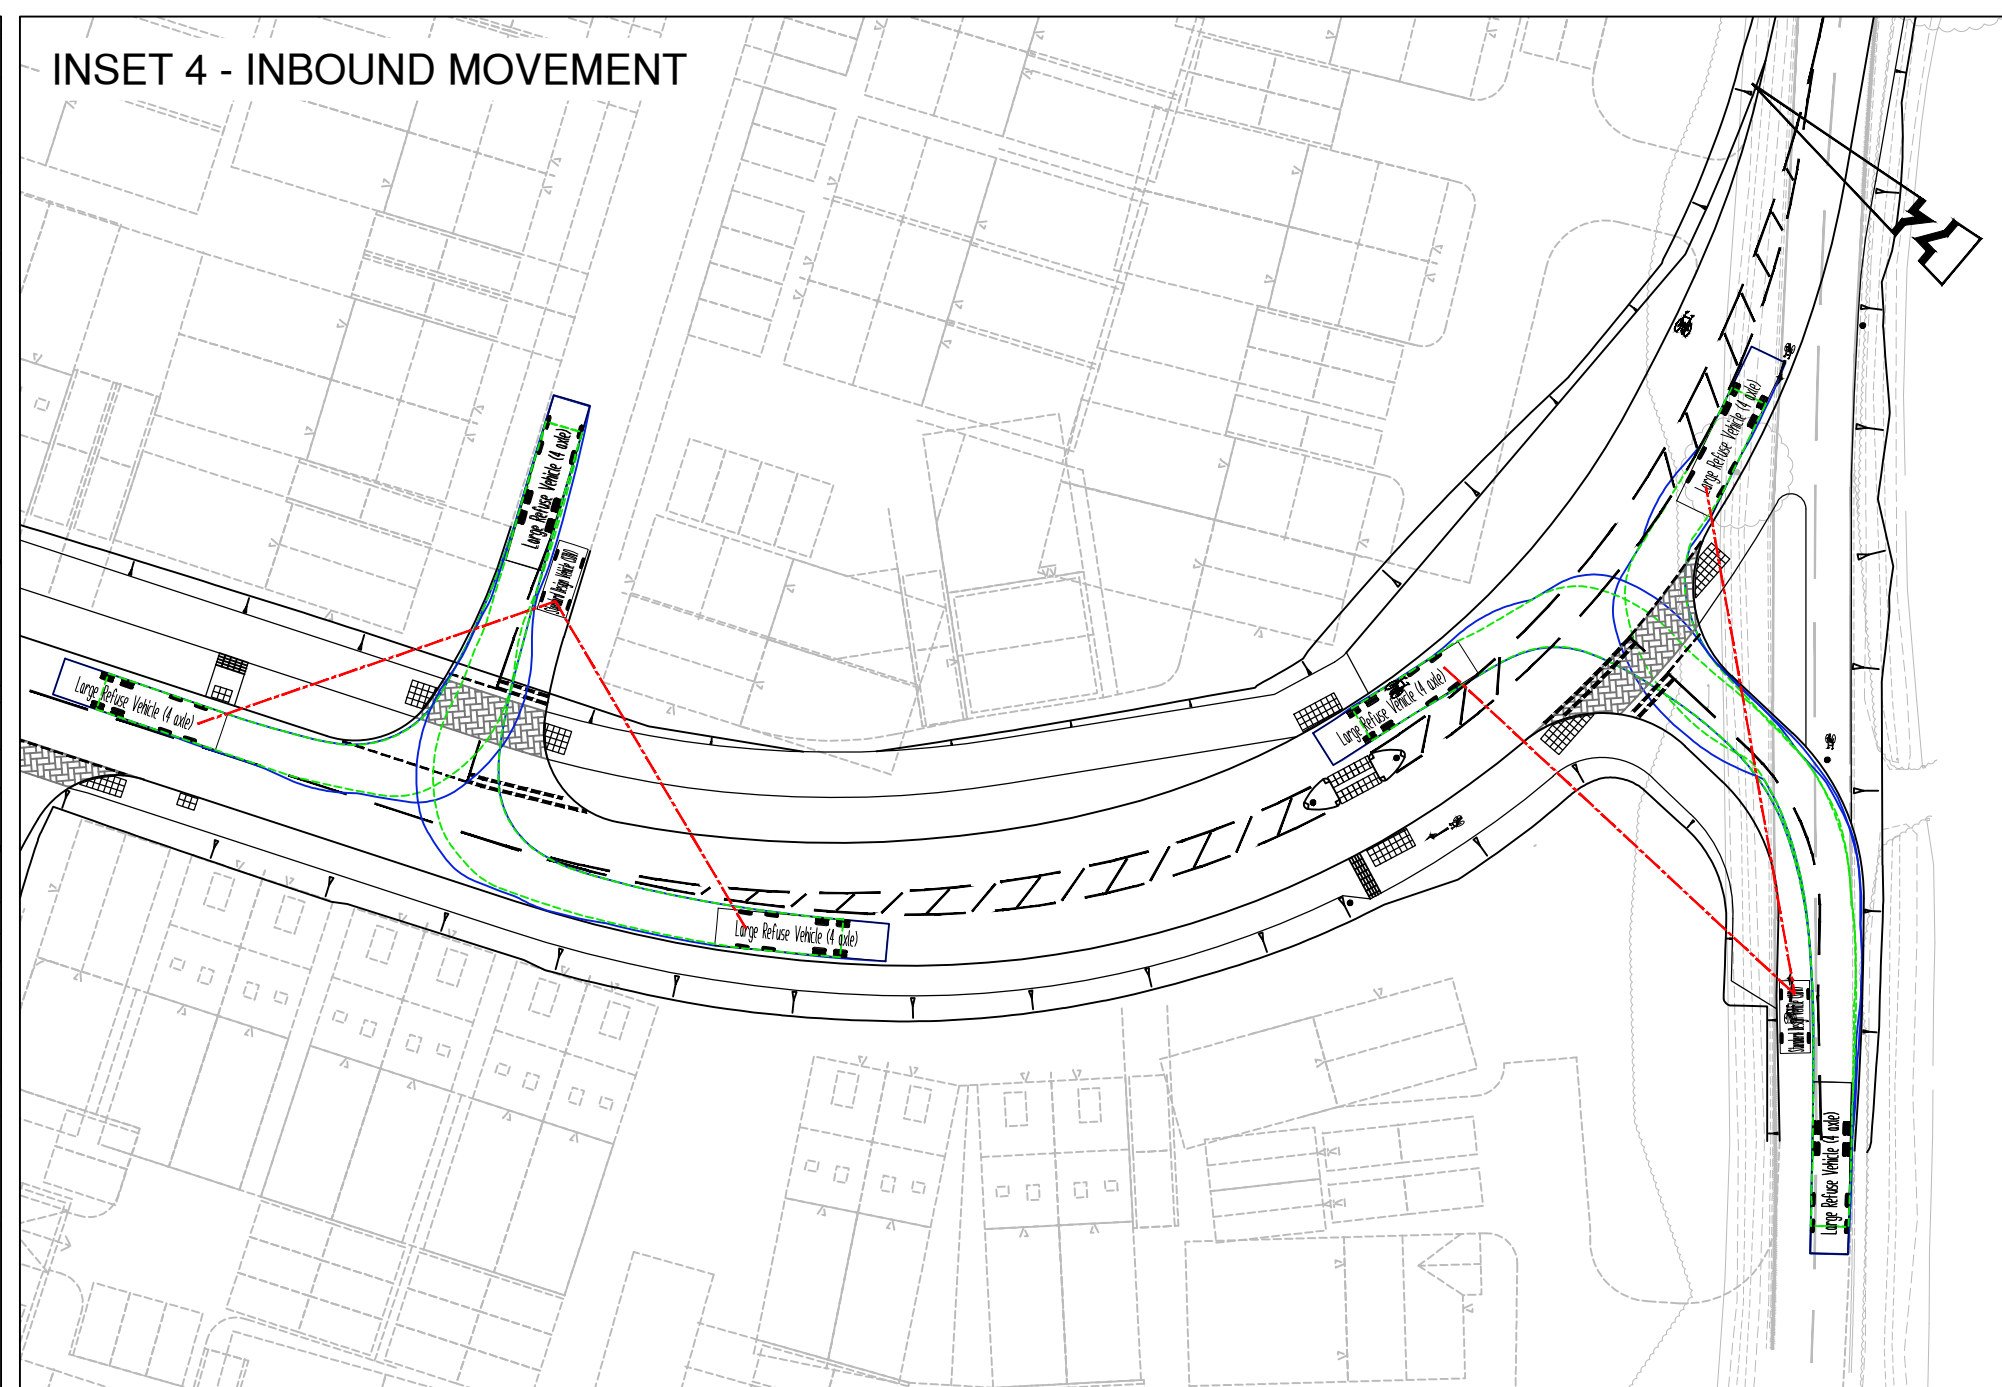
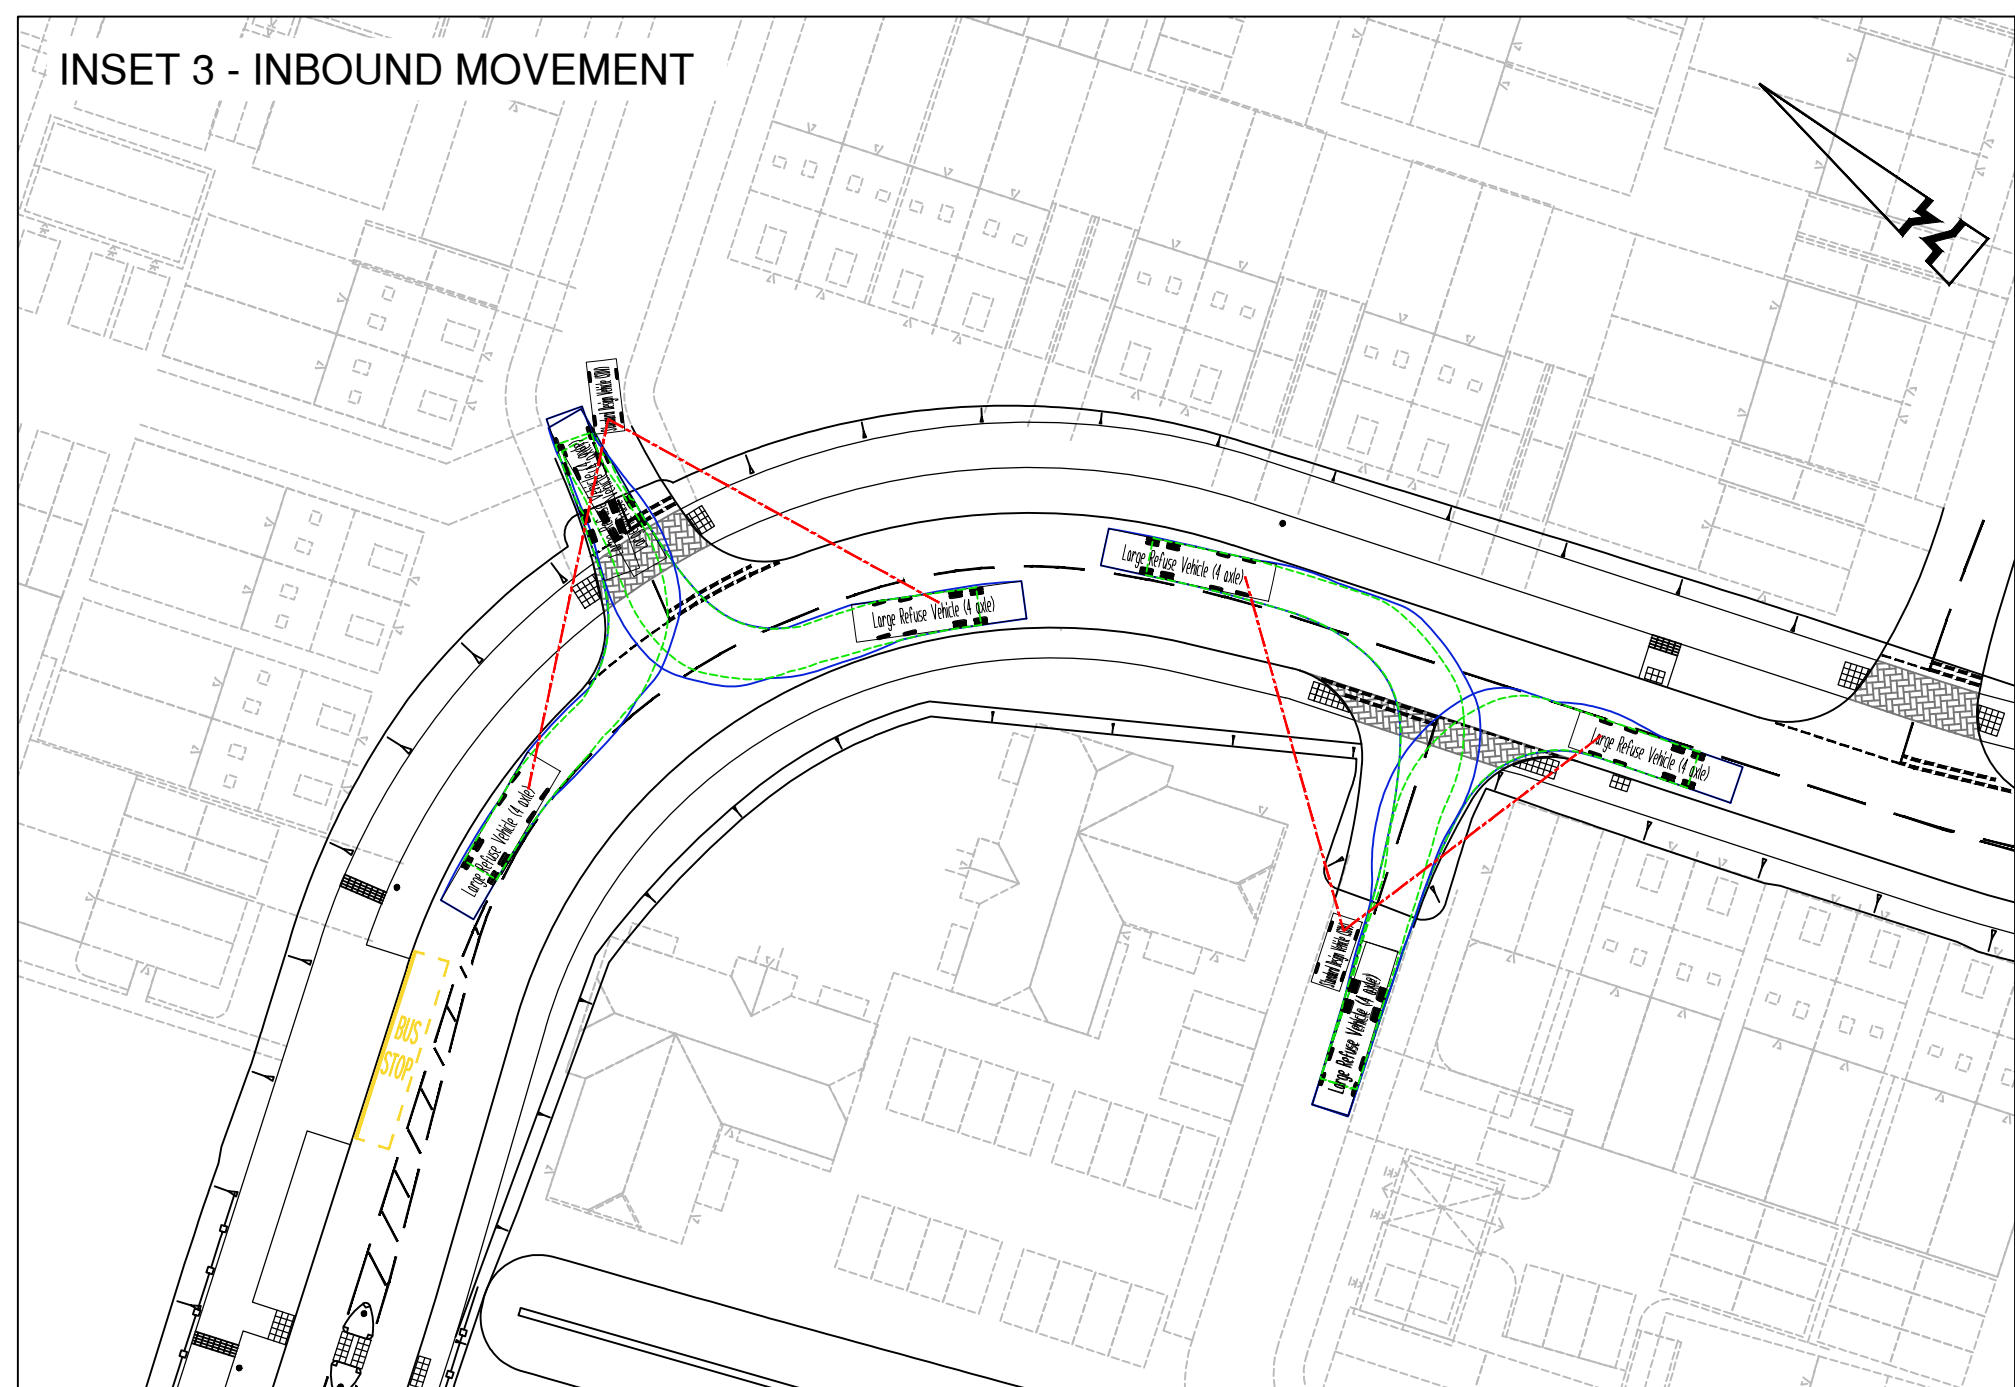
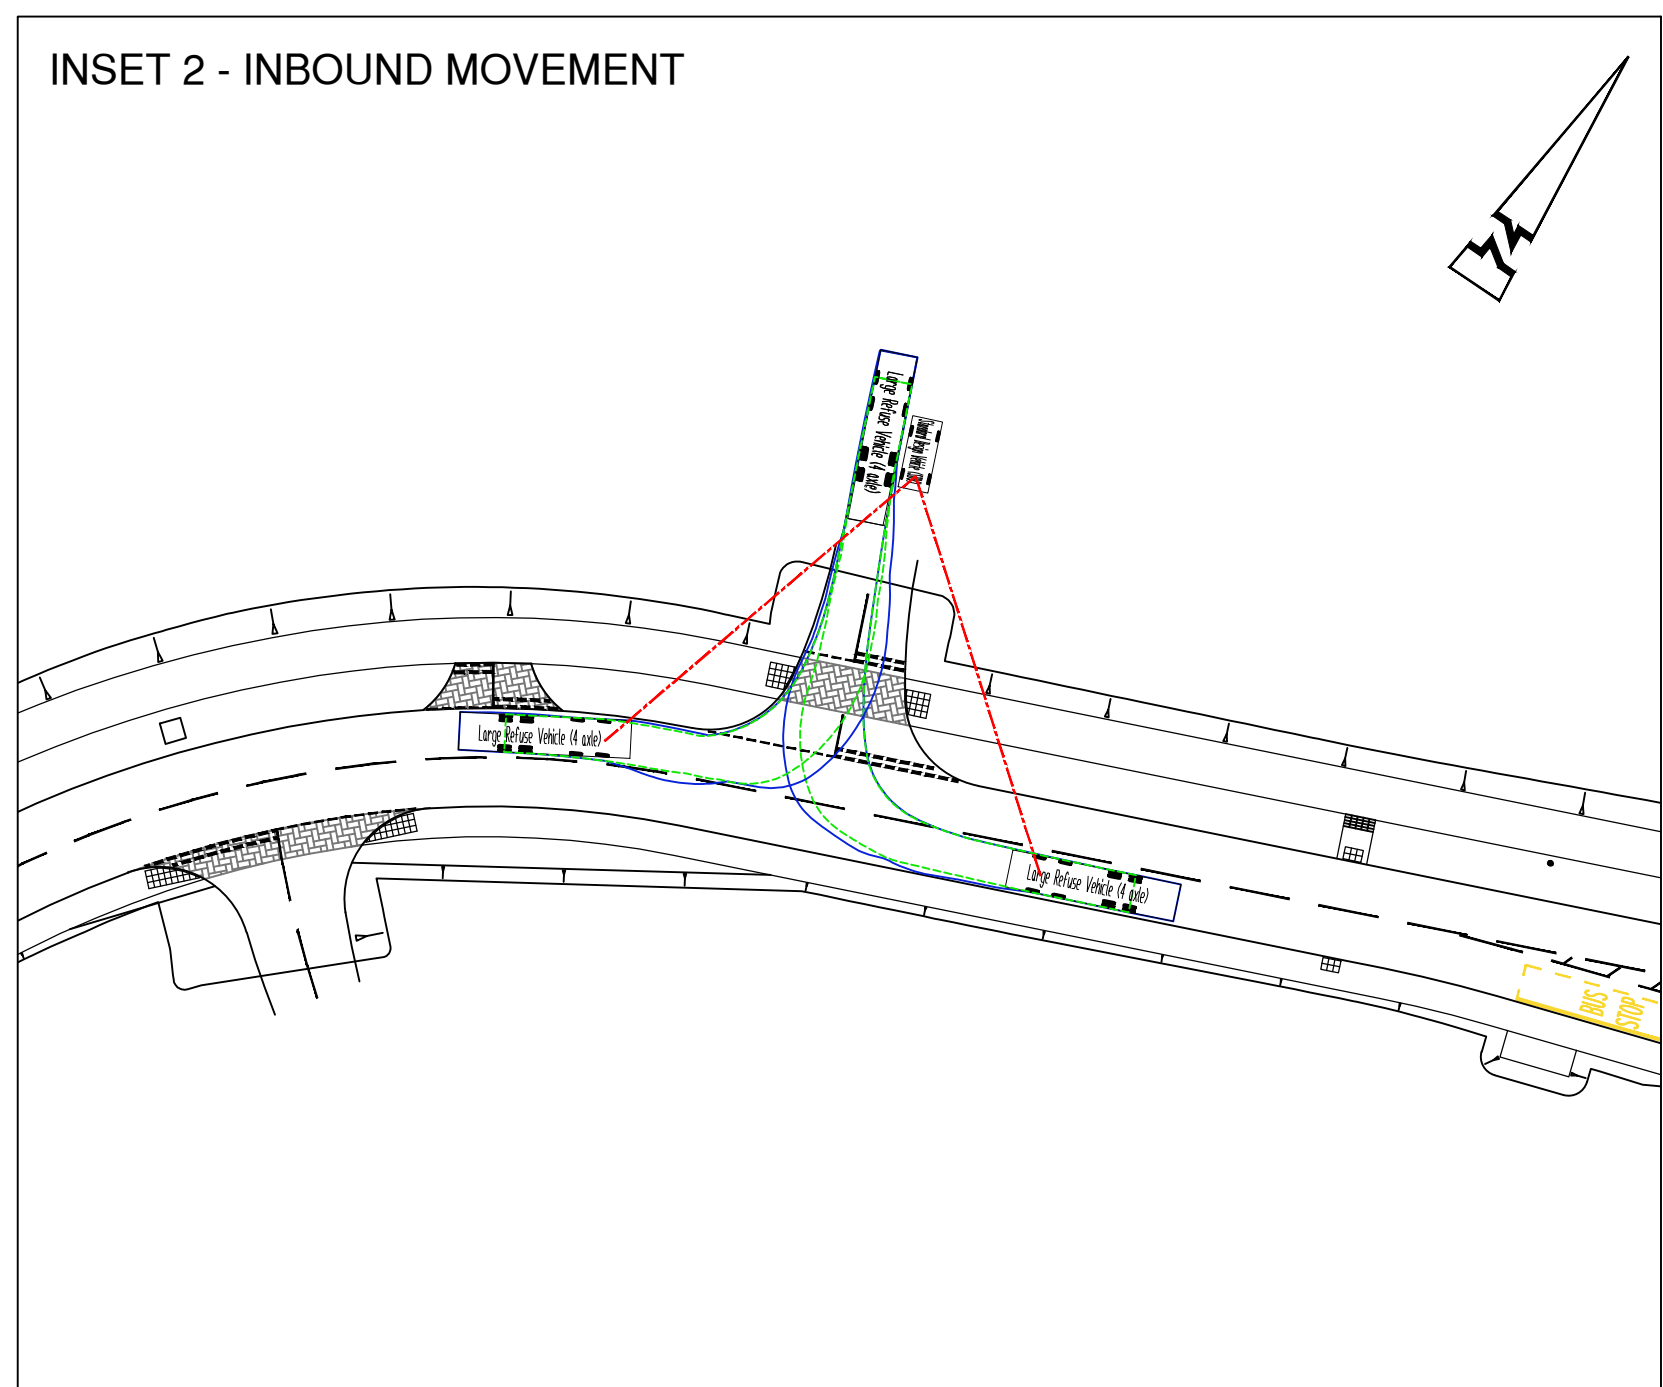
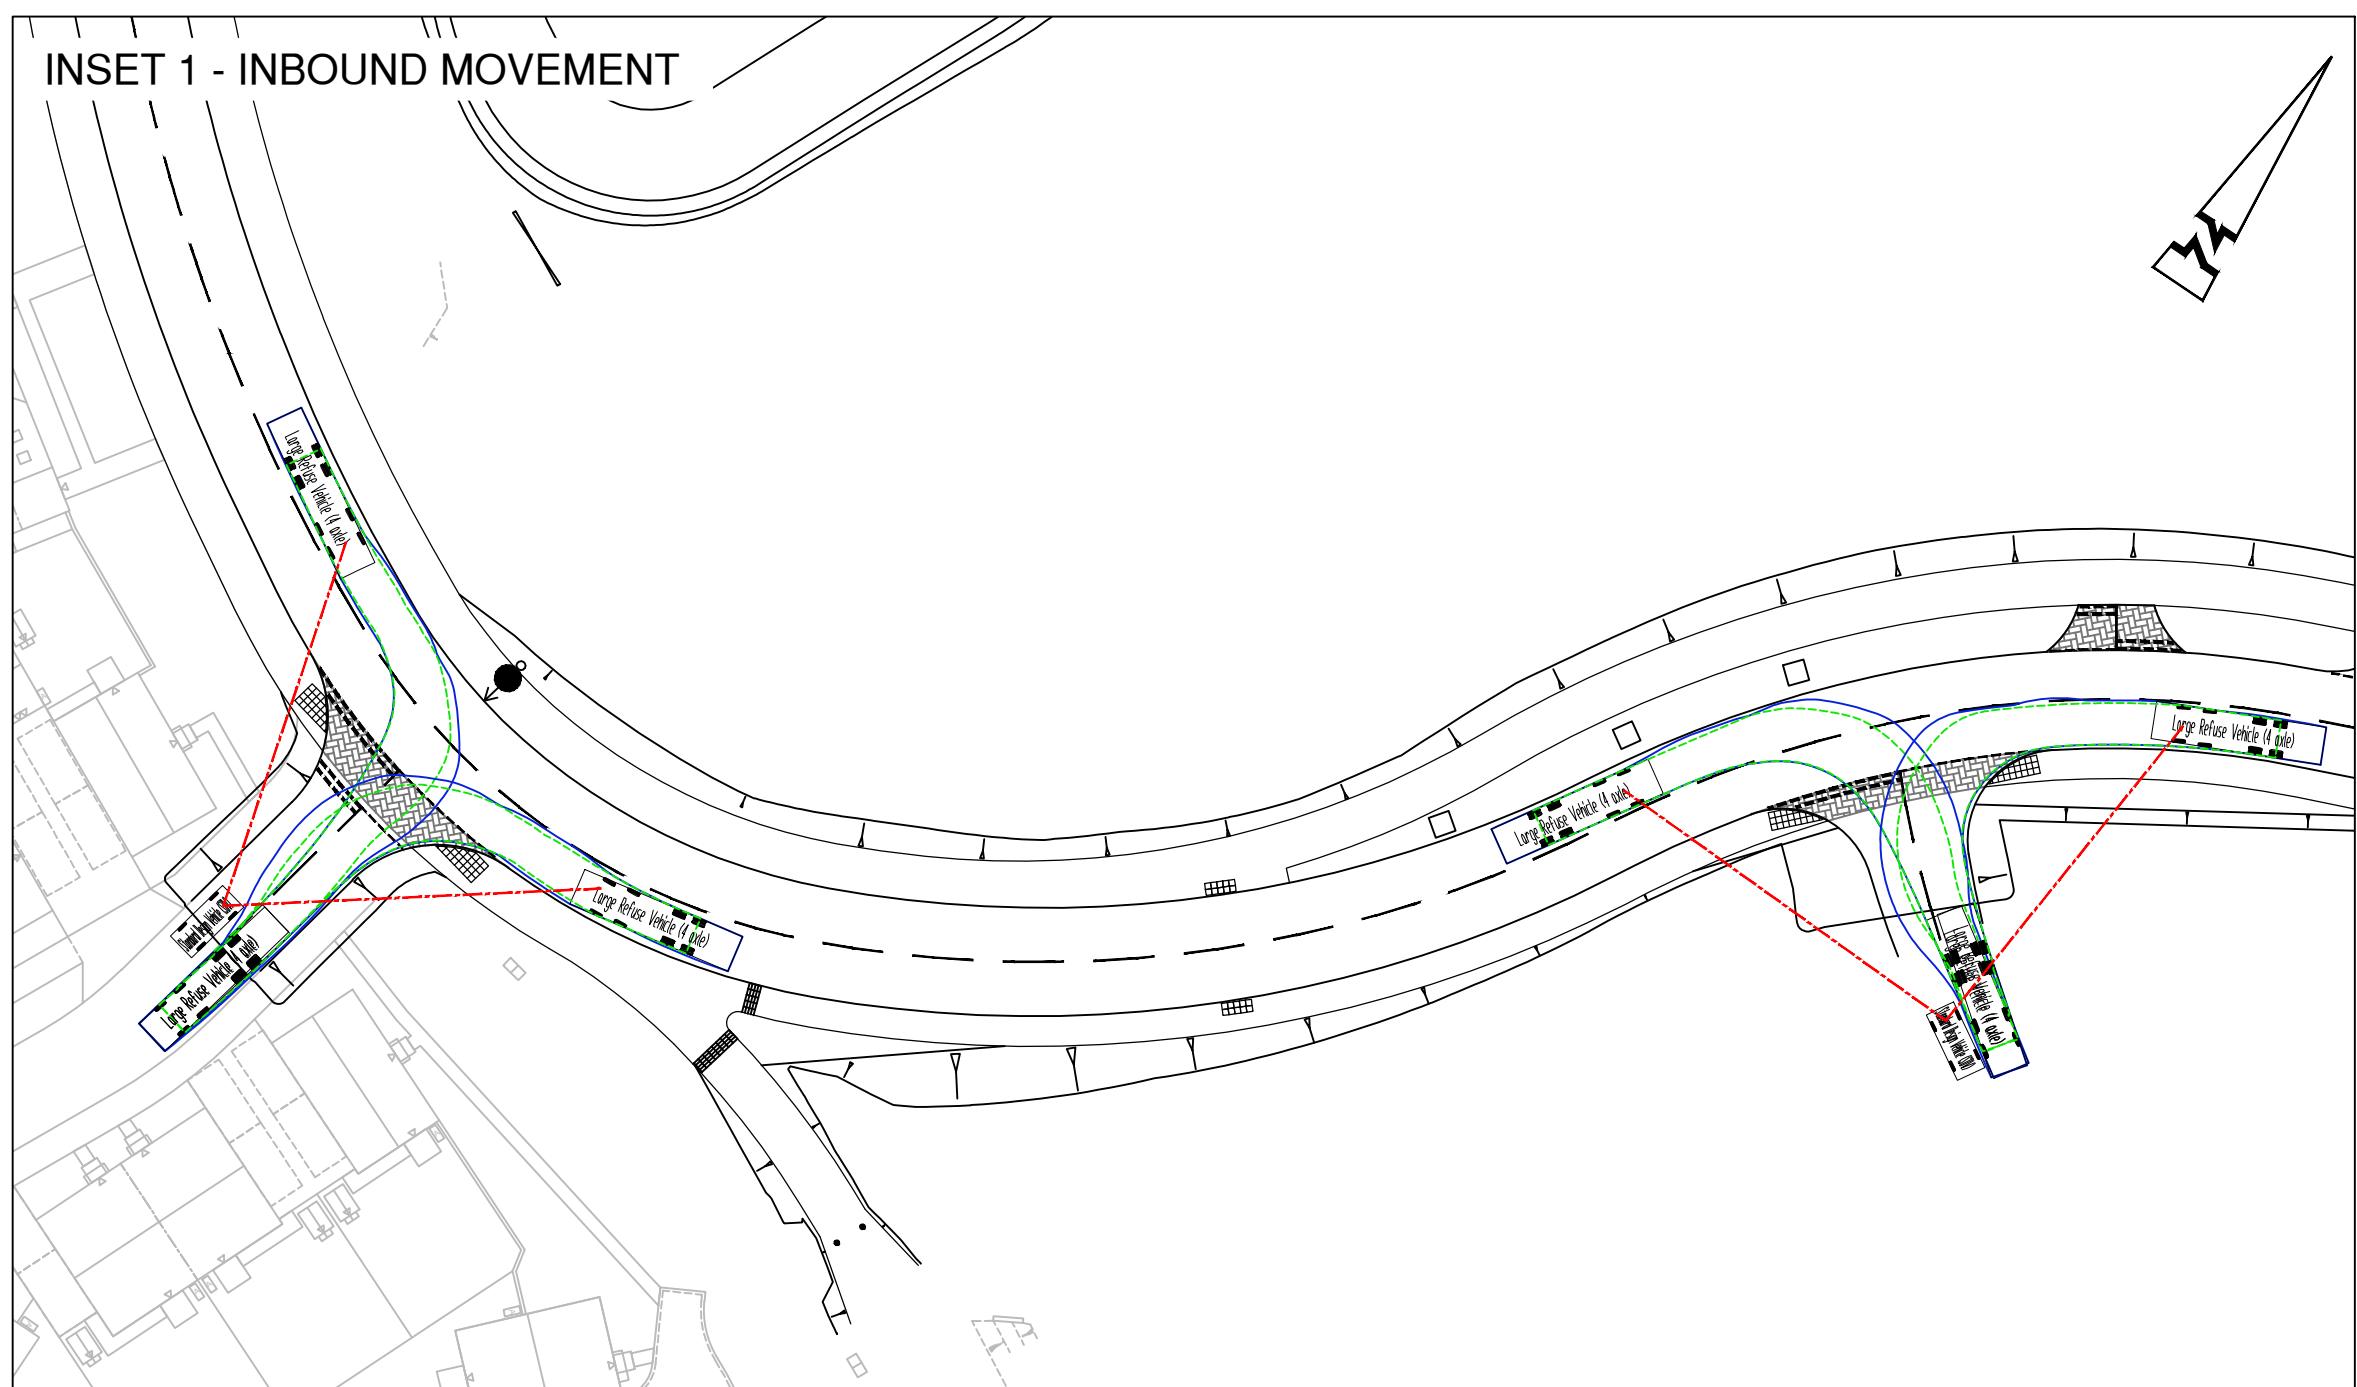


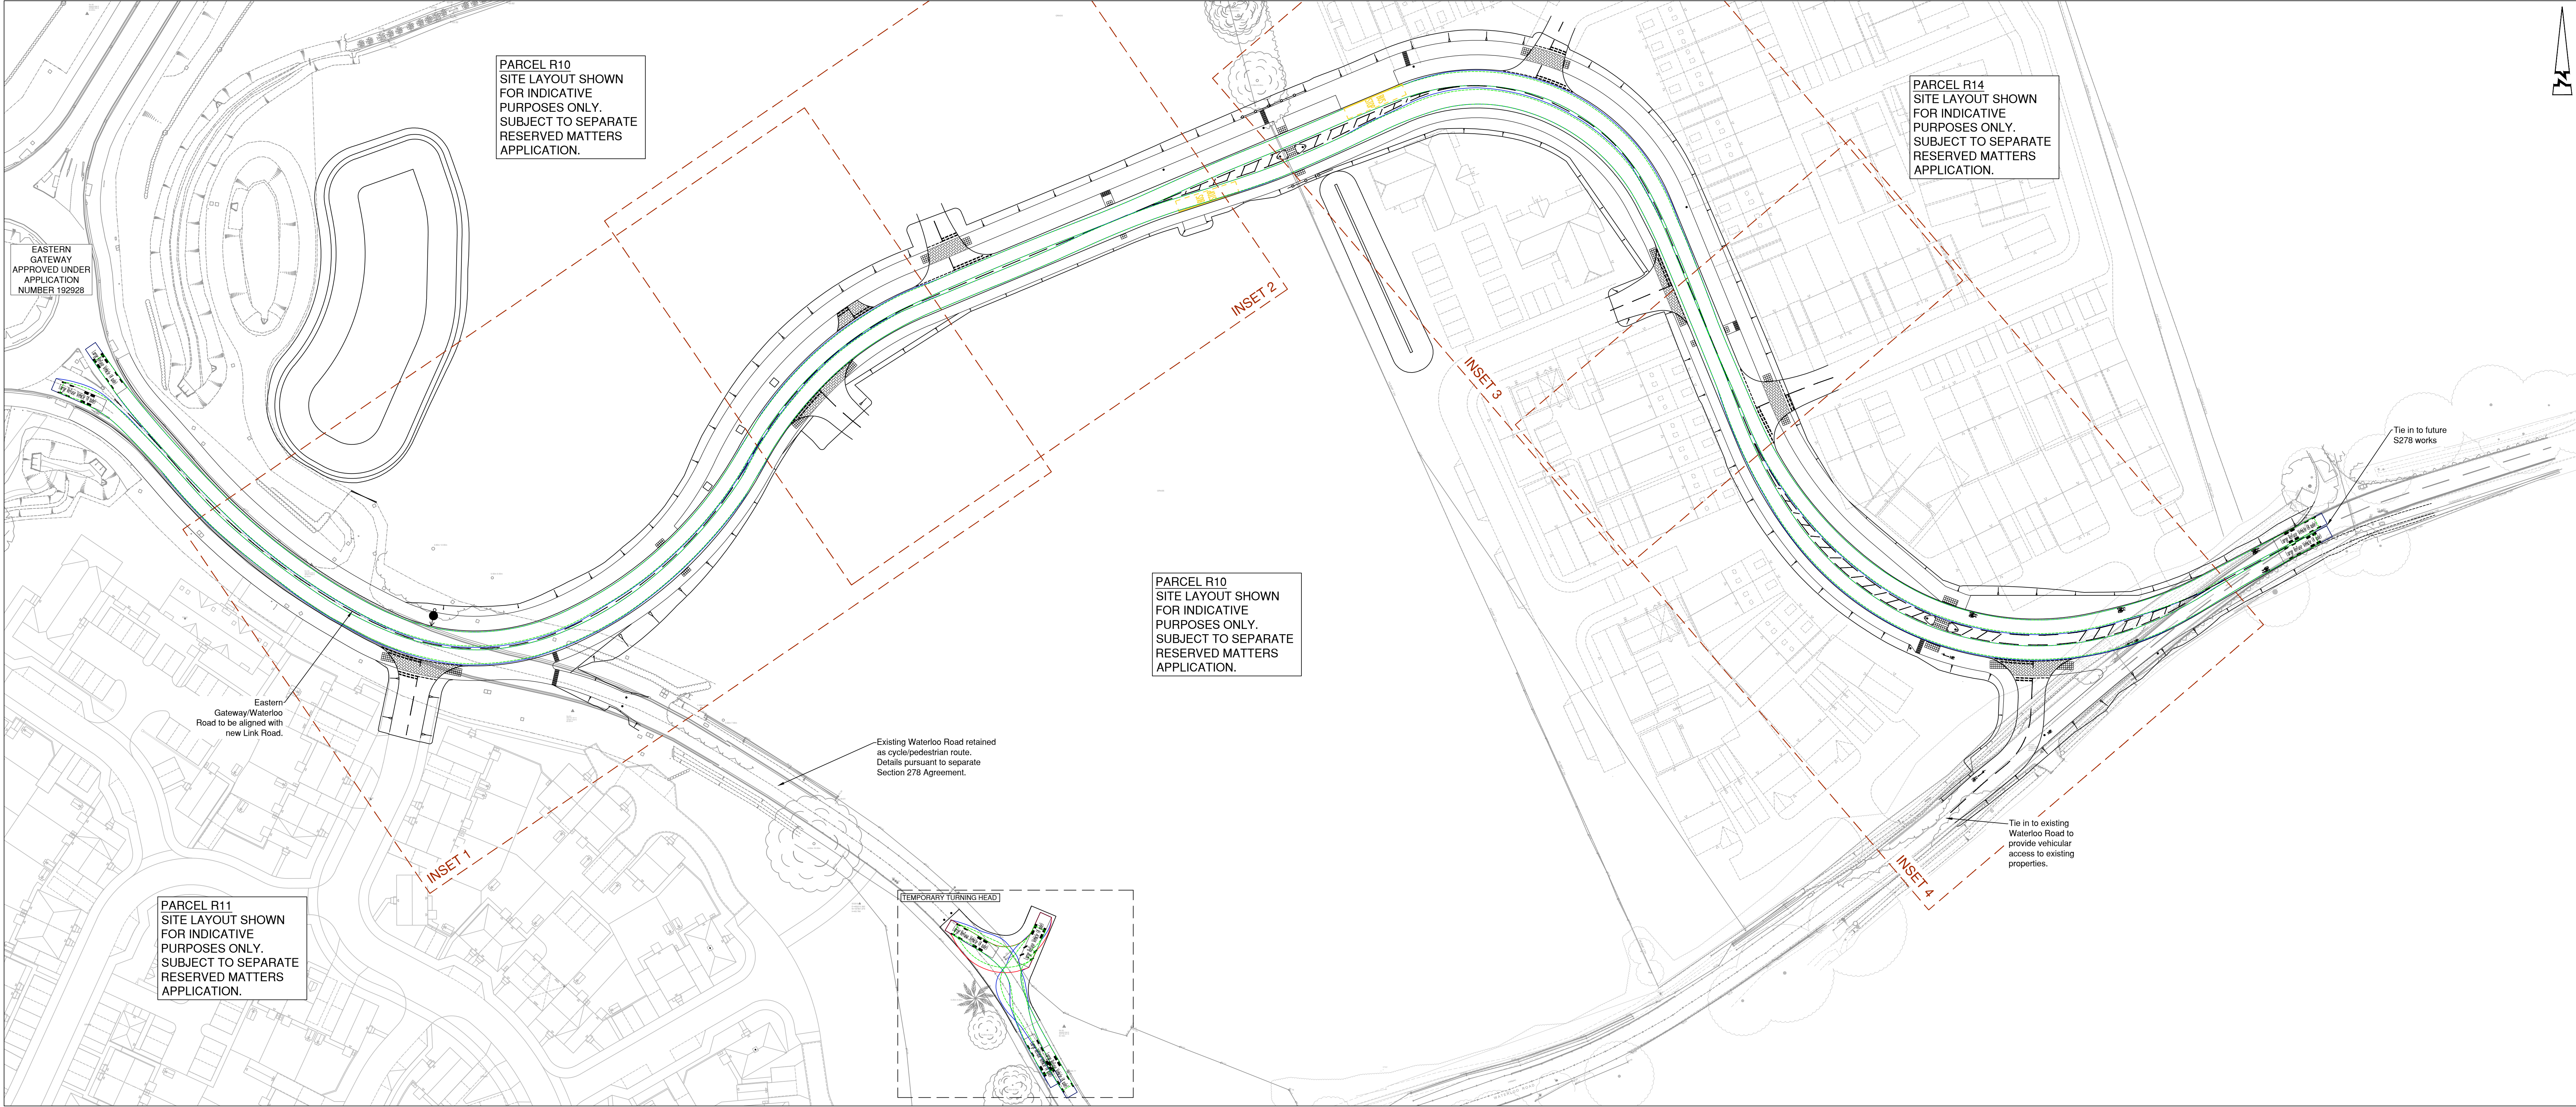

© ABLEY LETCHFORD PARTNERSHIP LTD.
This drawing should not be reproduced without consent.

GENERAL NOTES:
1. Do not scale.
2. Refer to all other Project Drawings and supporting notes.

VEHICLE DIMENSIONS AND SPECIFICATIONS

Vehicle Type	Overall Length	Overall Width	Overall Height	Min. Body Ground Clearance	Track Width	Load to Lock Time	Wall to Wall Turning Radius
Large Refuse Vehicle (4 axle)	11.347m	2.550m	3.500m	0.541m	2.550m	2.00s	11.330m
Standard Design Vehicle (SDV)	4.800m	2.000m	2.000m	0.500m	2.000m	2.00s	6.000m

KEY
Approach Sightlines to Junction

0 2 4 6 8 10m
Scale 1:250

C02 R10 R11 FOR SECTION 25 APPROVAL	RG	RF
C02 R10 R11 FOR CONSTRUCTION ISSUE FOLLOWING TECHNICAL APPROVAL BY WIS	RG	RF

Client
MILLER HOMES
KIER VENTURES
KINGACRE ESTATES LTD.

Project
SOUTH WOKINGHAM SDL
R10-R14 LINK ROAD
DETAILED DESIGN

REFUSE VEHICLE
SWEEP PATHS

FOR CONSTRUCTION

Scale	Date	Project	Checked
1:500 @ A0	MAY 2025	RG	RF

Drawing No
A389-LRDD-111

C02