


FRONT (NORTH) ELEVATION

SCALE 1:100

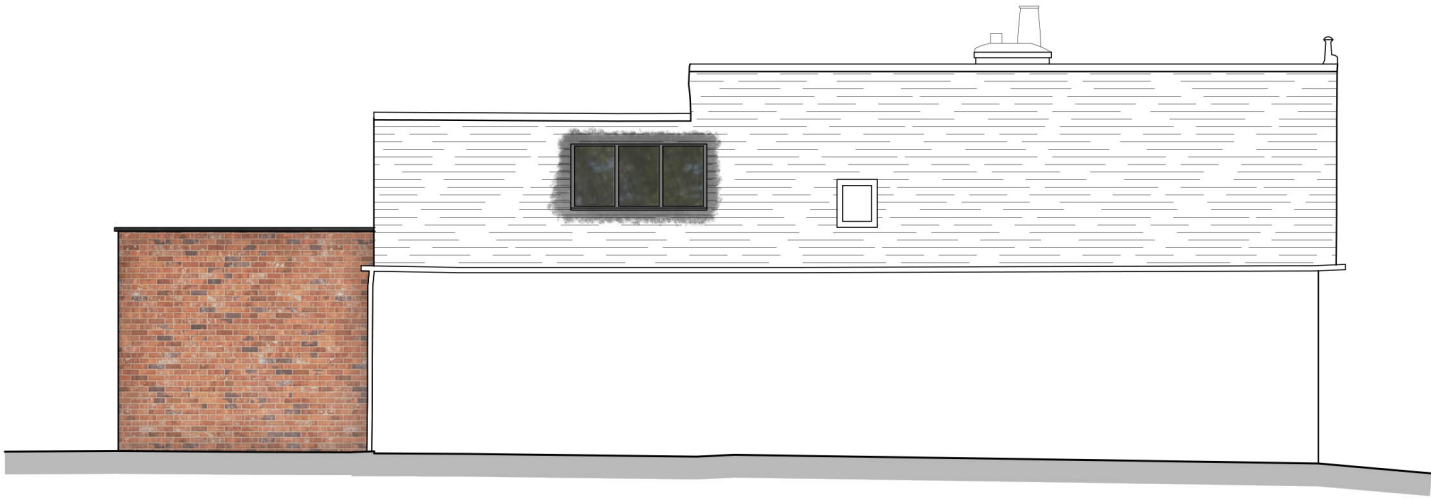

SIDE (EAST) ELEVATION

SCALE 1:100



REAR (SOUTH) ELEVATION

SCALE 1:100



SIDE (WEST) ELEVATION

SCALE 1:100

REV.	DATE	REVISIONS:	REV.	DATE	REVISIONS:	CLIENT:	PROJECT:	20-21 NEW Architecture Technical Vision +44 (0) 1344 513514 admin@2020architecture.co.uk www.2020architecture.co.uk Old Boundary House, London Road, Sunningdale, Berkshire, SL5 0DJ	
A	22.01.25	MINOR AMENDMENTS MADE TO REDUCE ROOF STRUCTURE.				MR & MRS I WEBB	13 ELLIS ROAD, CROWTHORNE, WOKINGHAM, RG45 6PU		
						SCALE: 1:100 (A3 ORIGINAL)	DRAWING: ELEVATIONS AS PROPOSED		
						DRAWN: BM	JOB NO: 21 - F0699		
						DATE: NOV '24		DRAWING NO: P02	REVISION: A

© COPYRIGHT EXISTS ON THE DESIGNS AND INFORMATION SHOWN ON THIS DRAWING
This drawing may be scaled or cross referenced to the scale bar for planning application purposes only. Do not scale for any other purpose, use figured dimensions only. Subject to site survey and all necessary consents.
All dimensions to be checked by user and any discrepancies, errors or omissions to be reported to Twenty20 Vision Ltd before work commences. This drawing is to be read in conjunction with all other relevant materials.