


PLANNING

CLIENT
Mr Kay & Mrs Williams
ADDRESS
178 Bearwood Road
Wokingham
RG41 4SH

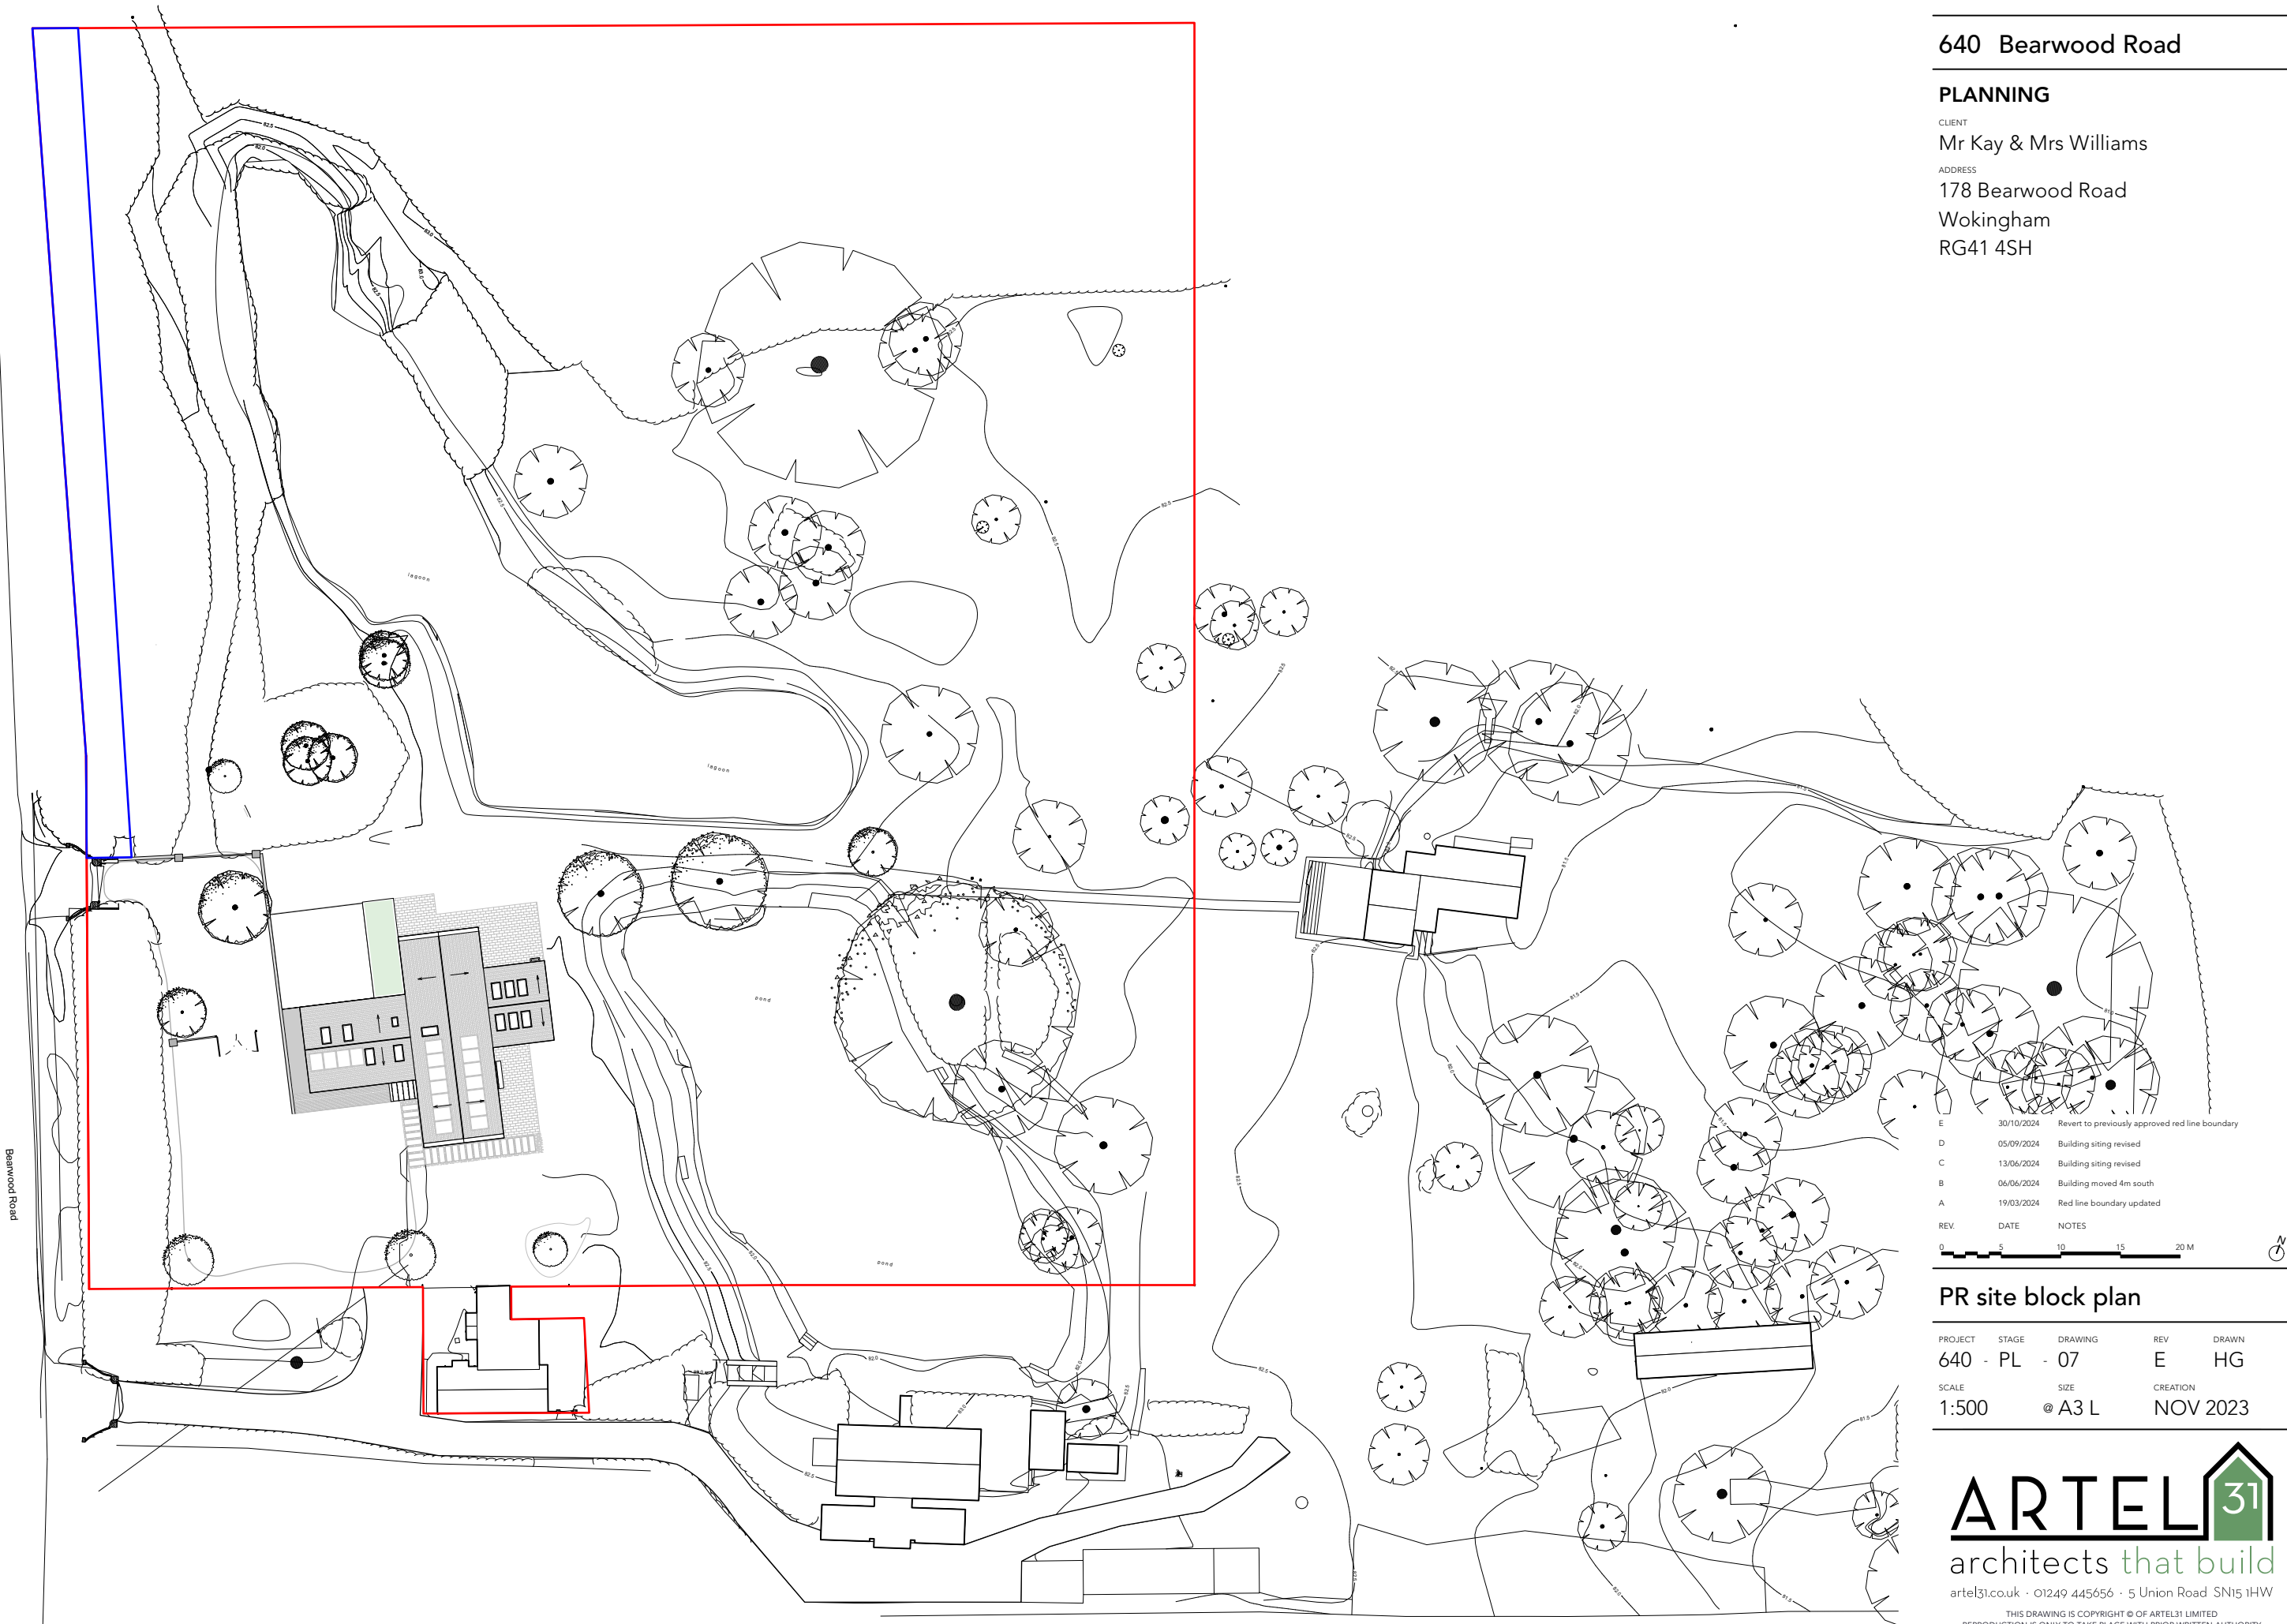

REV.	DATE	NOTES
E	30/10/2024	Revert to previously approved red line boundary
D	05/09/2024	Building siting revised
C	13/06/2024	Building siting revised
B	06/06/2024	Building moved 4m south
A	19/03/2024	Red line boundary updated

PR site block plan

PROJECT	STAGE	DRAWING	REV	DRAWN
640	PL	- 07	E	HG
SCALE	SIZE	CREATION		
1:500	@ A3 L	NOV 2023		