




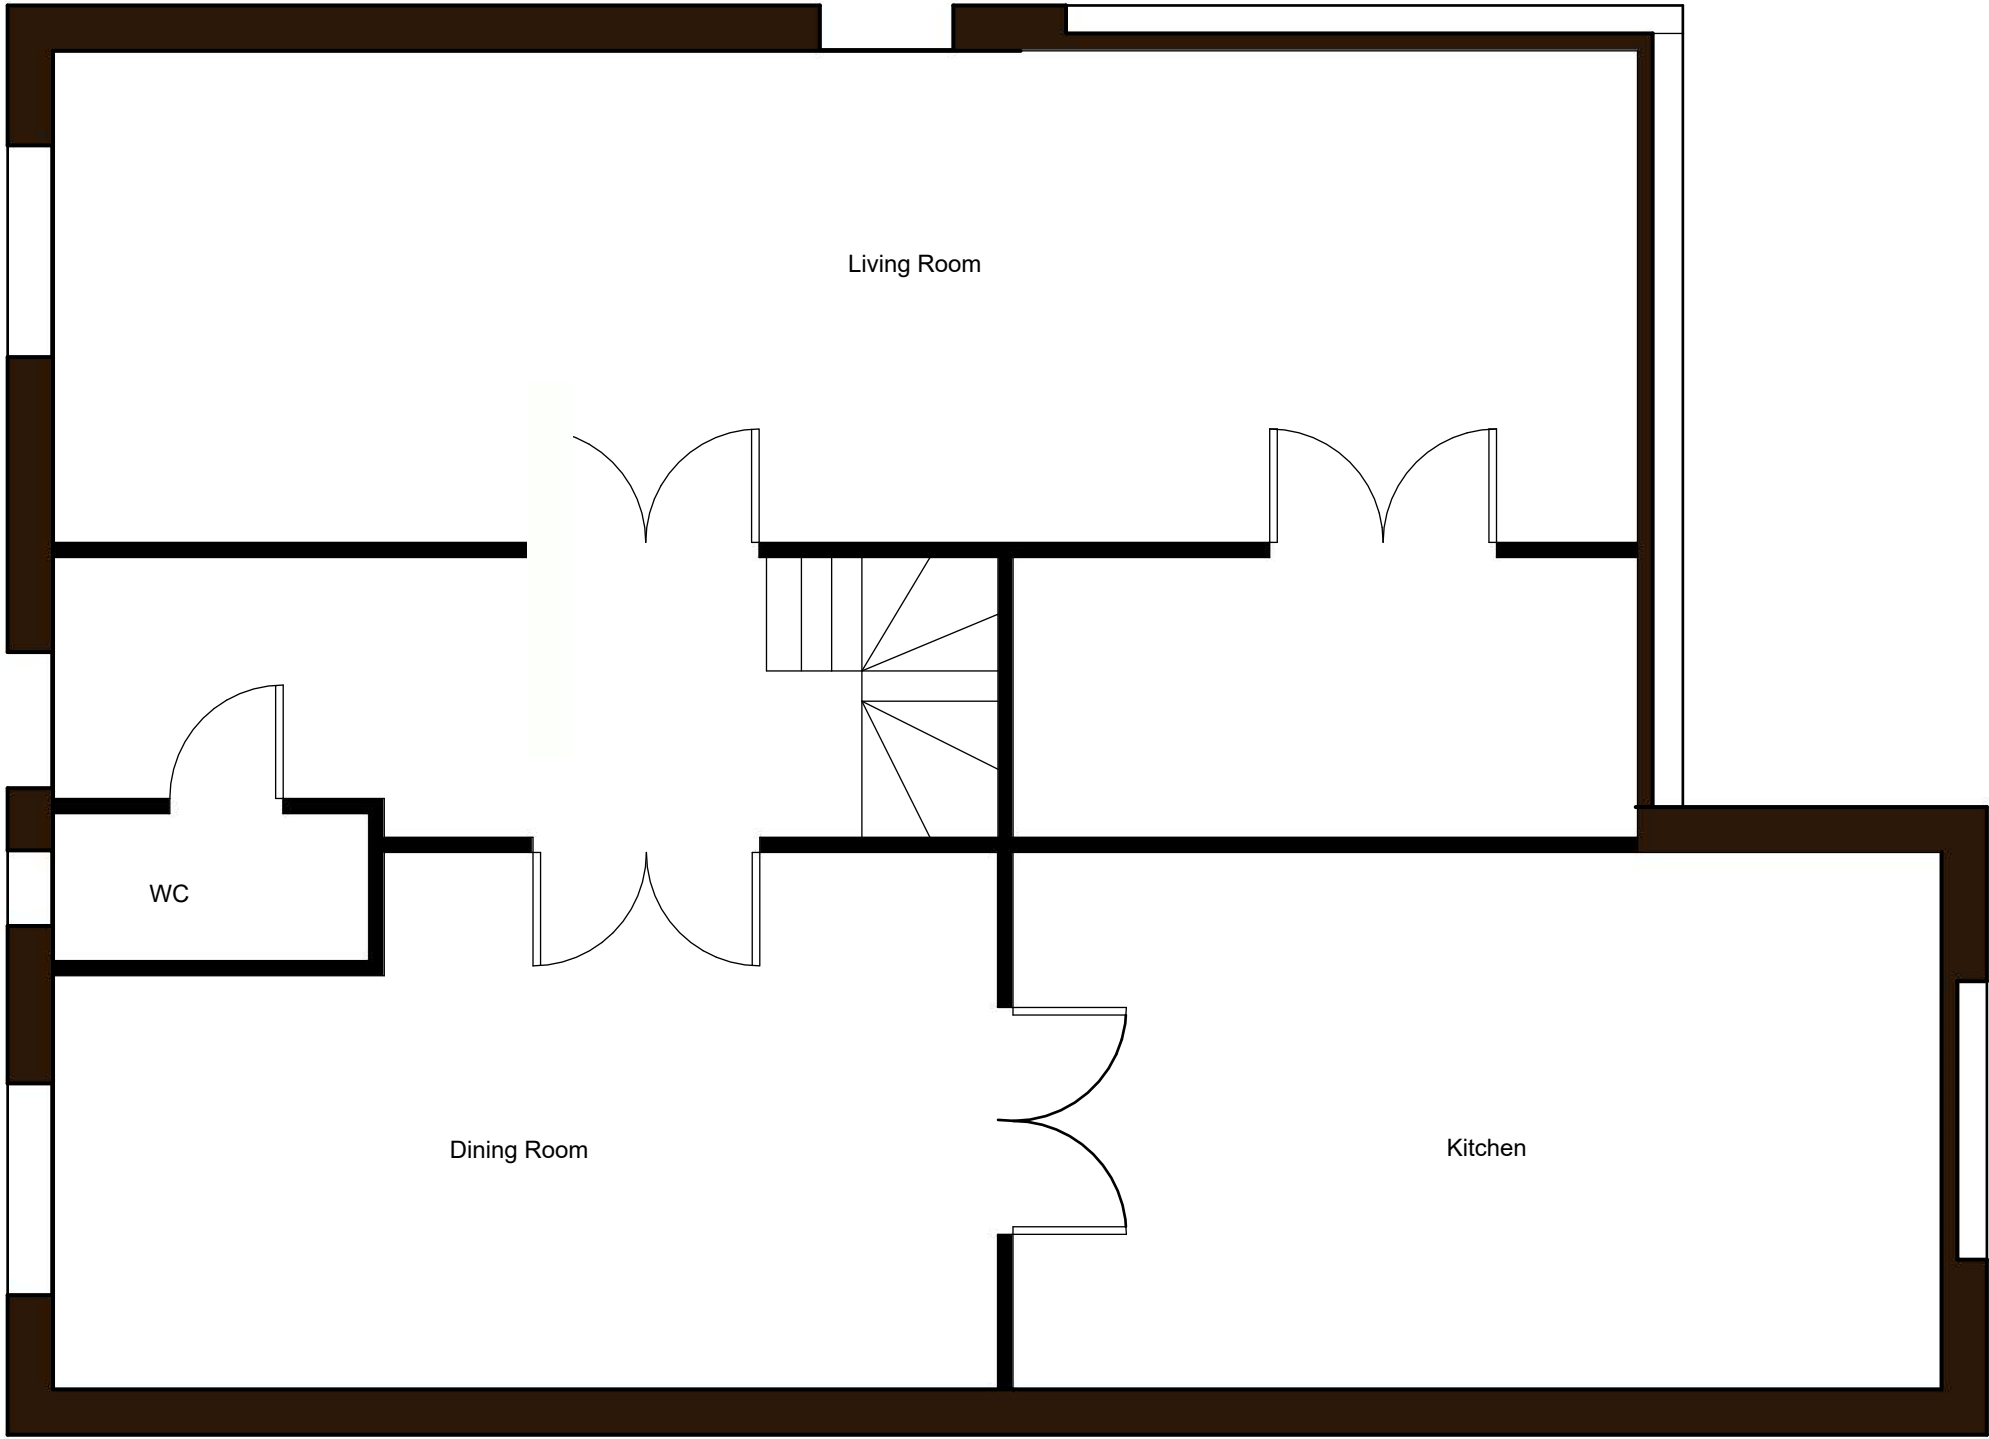


Existing

Ground Floor
Plan

ISSUE	MM.DD.YY	PROJECT	Loft Conversion	CLIENT	Mr and Mrs Edwards	ICAL Consultants
DRAWN BY	NH, MB	PROJECT NO.	245.170	40 East Park Fram Drive	Charvil	Trilliums
				Berkshire	RG10 9UL	Ashmore Green
						Thatcham
						Berkshire
						RG18 9ER
						www.icost.co.uk
						07769 650780

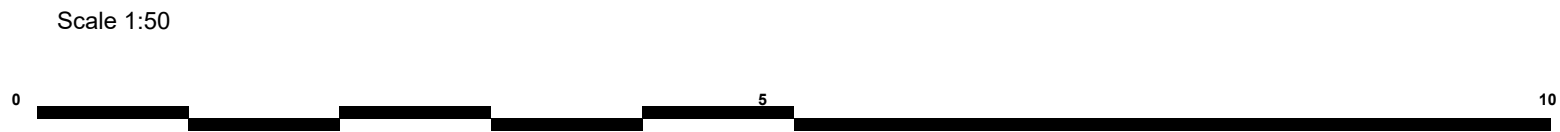

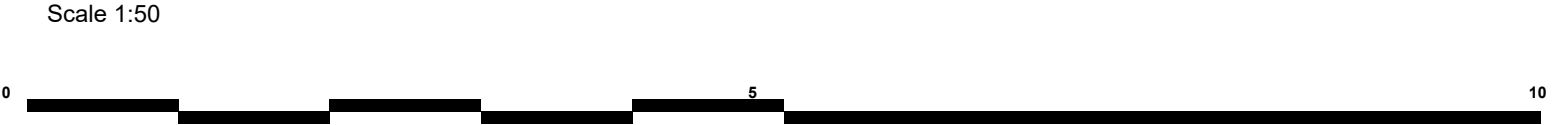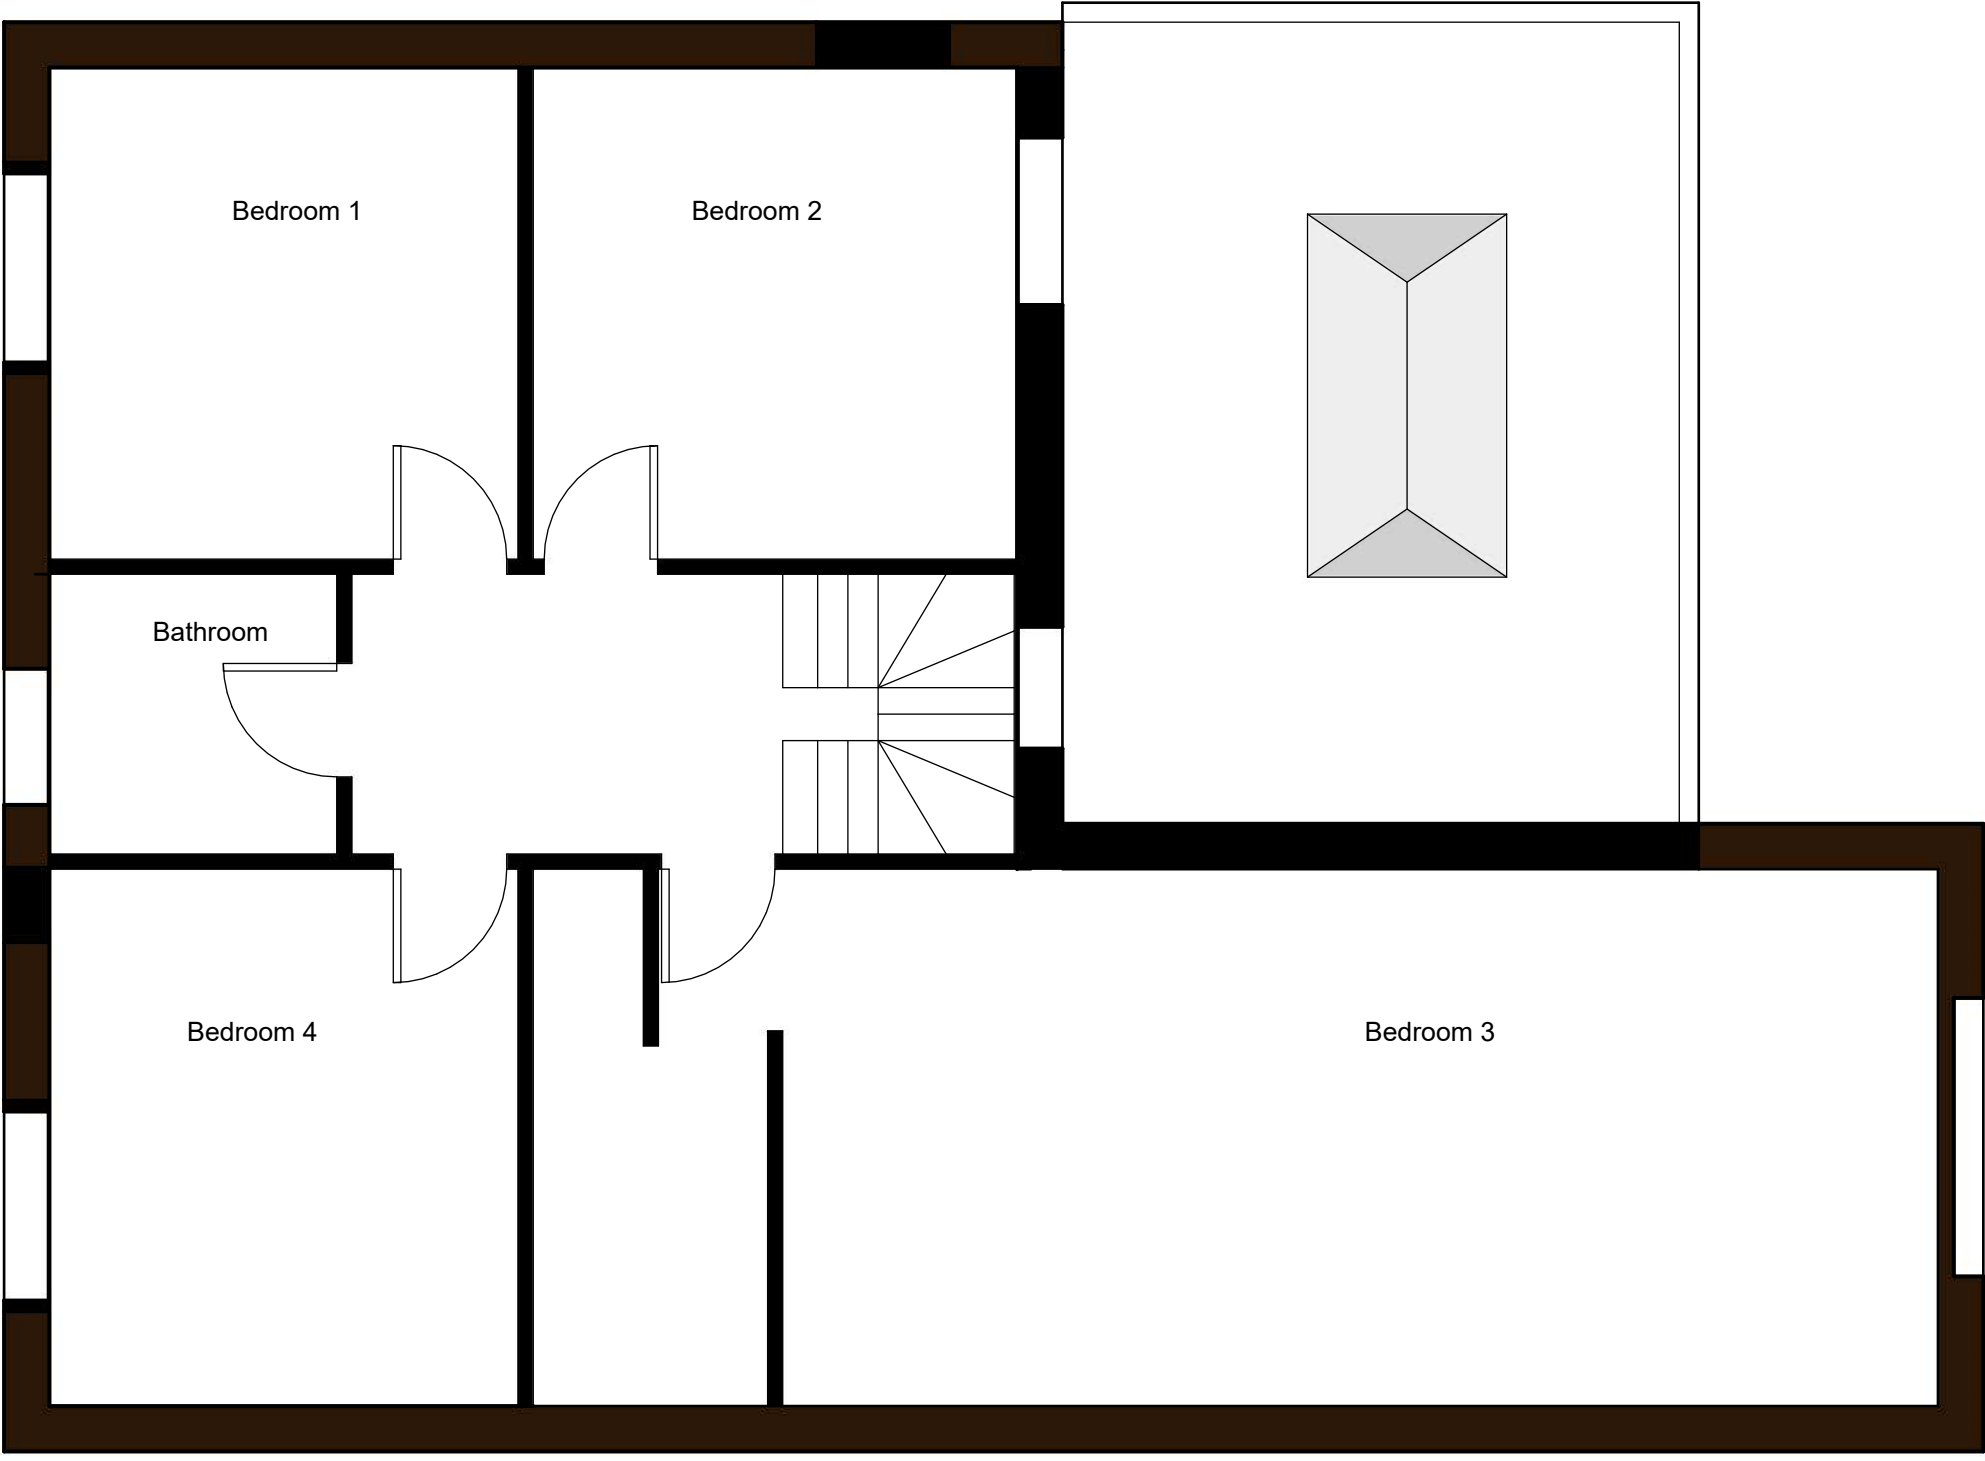

Existing

First Floor
Plan


A.1

ISSUE	MM.DD.YY	PROJECT	CLIENT	ICAL Consultants
DRAWN BY	NH, MB	Loft Conversion	Mr and Mrs Edwards	Trilliums
		PROJECT NO.	40 East Park Fram Drive	Ashmore Green
		245.170	Charvil	Thatcham
			Berkshire	Berkshire
			RG10 9UL	RG18 9ER
				www.icost.co.uk
				07769 650780





Scale 1:50

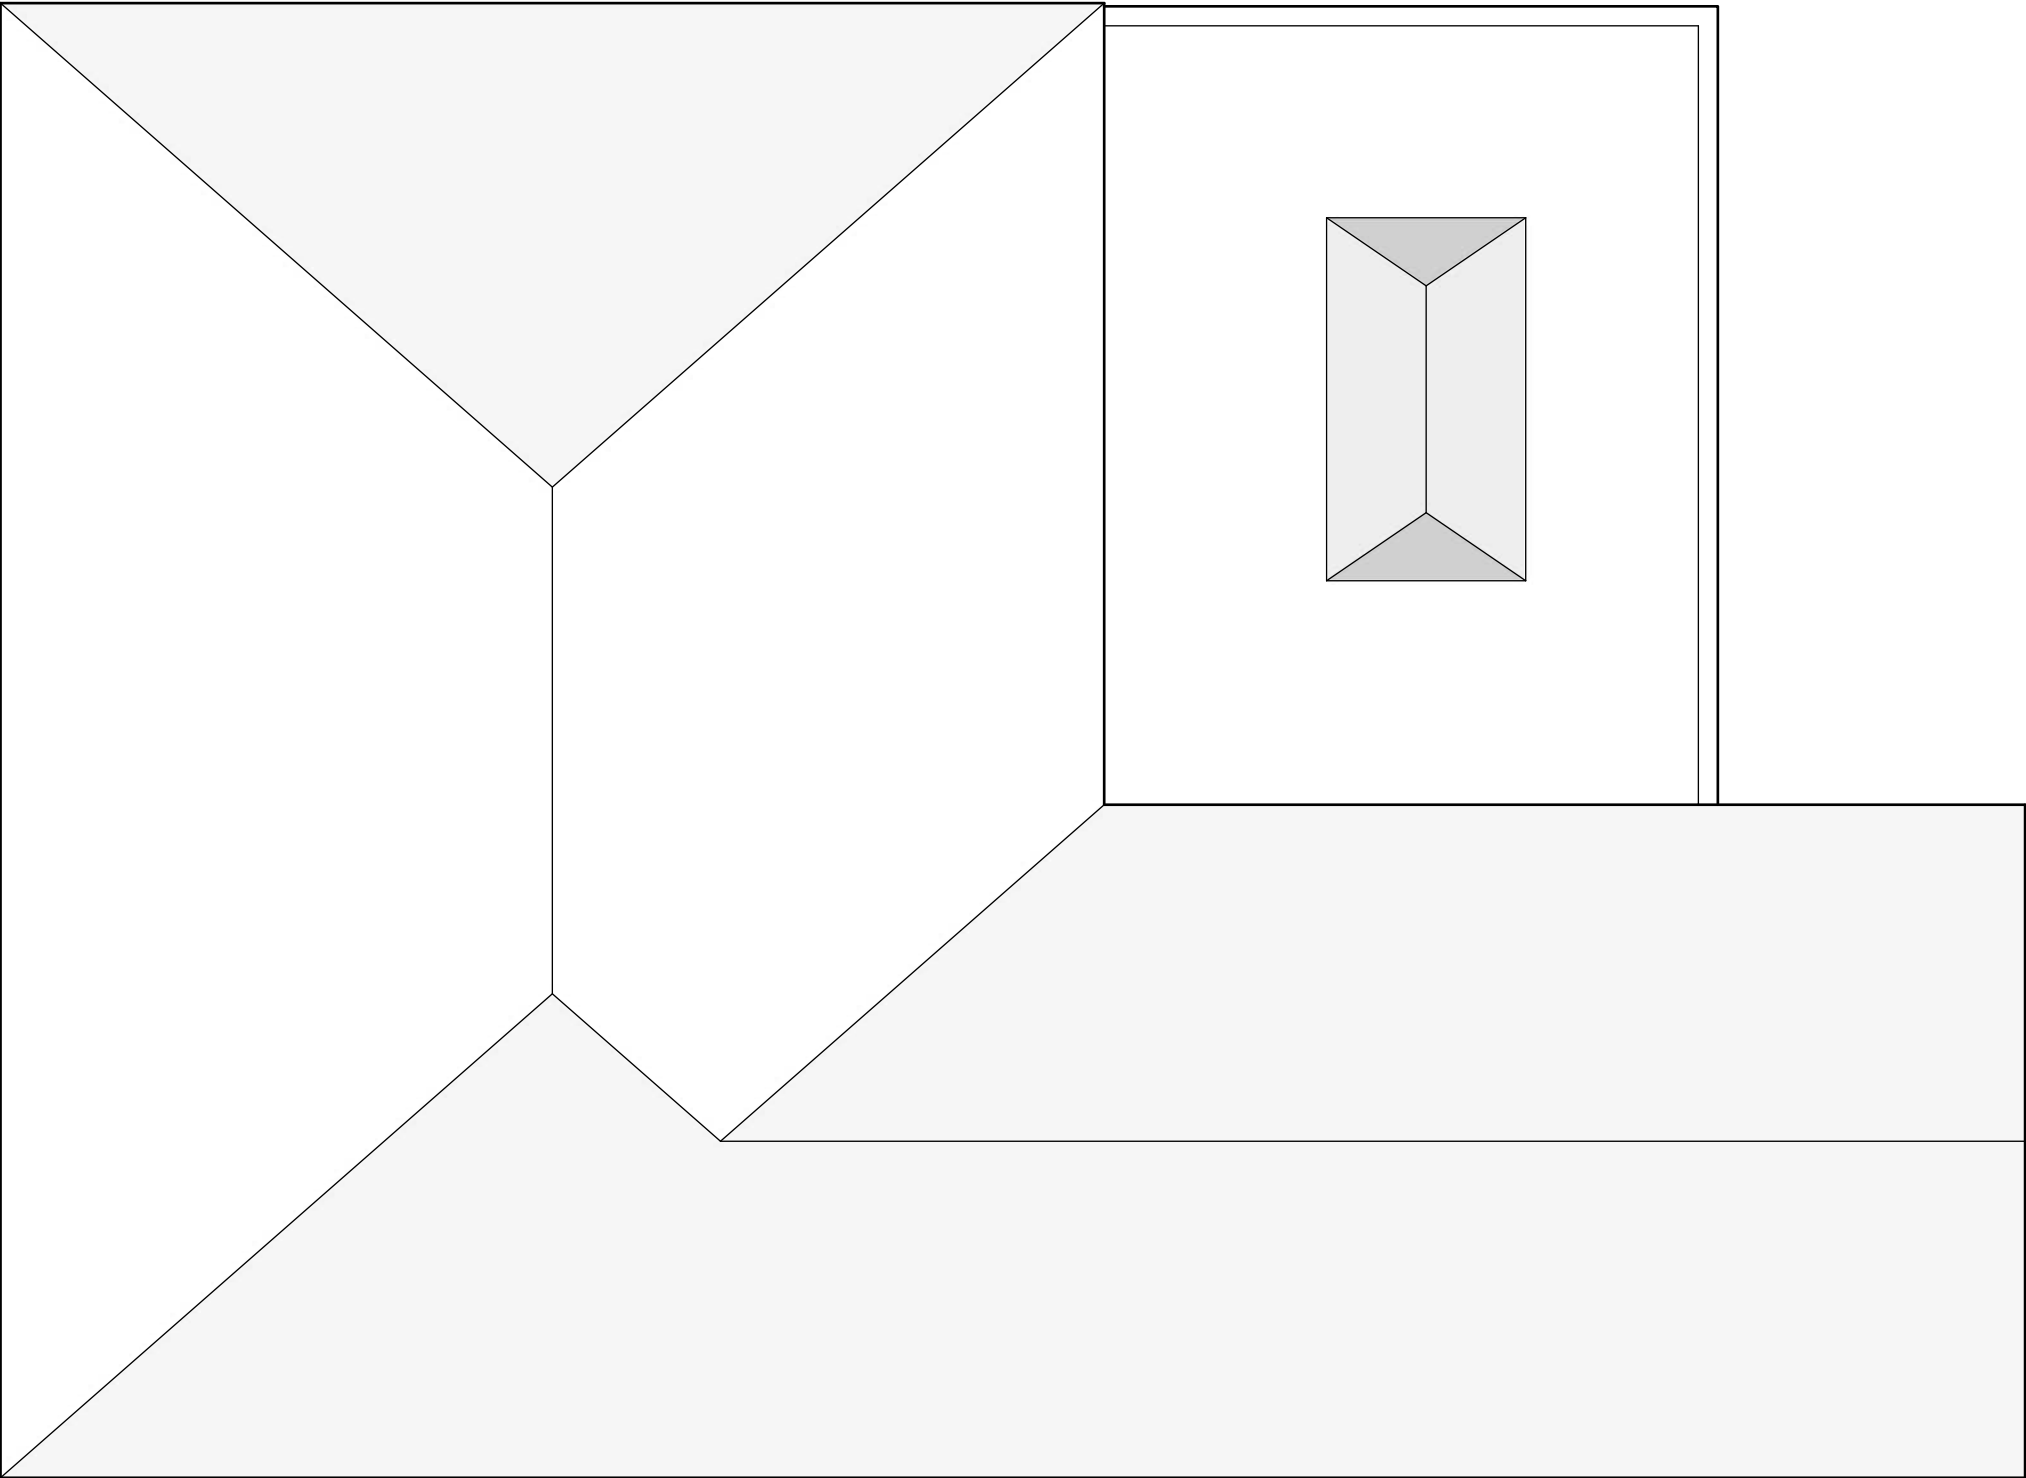

Existing




ICAL Consultants
Trilliums
Ashmore Green
Thatcham
Berkshire
RG18 9ER
www.icost.co.uk
07769 650780

CLIENT
Mr and Mrs Edwards
40 East Park Fram Drive
Charvil
Berkshire
RG10 9UL

PROJECT
Loft Conversion
PROJECT NO.
245.170

ISSUE
MM.DD.YY
DRAWN BY
NH, MB

Scale 1:50

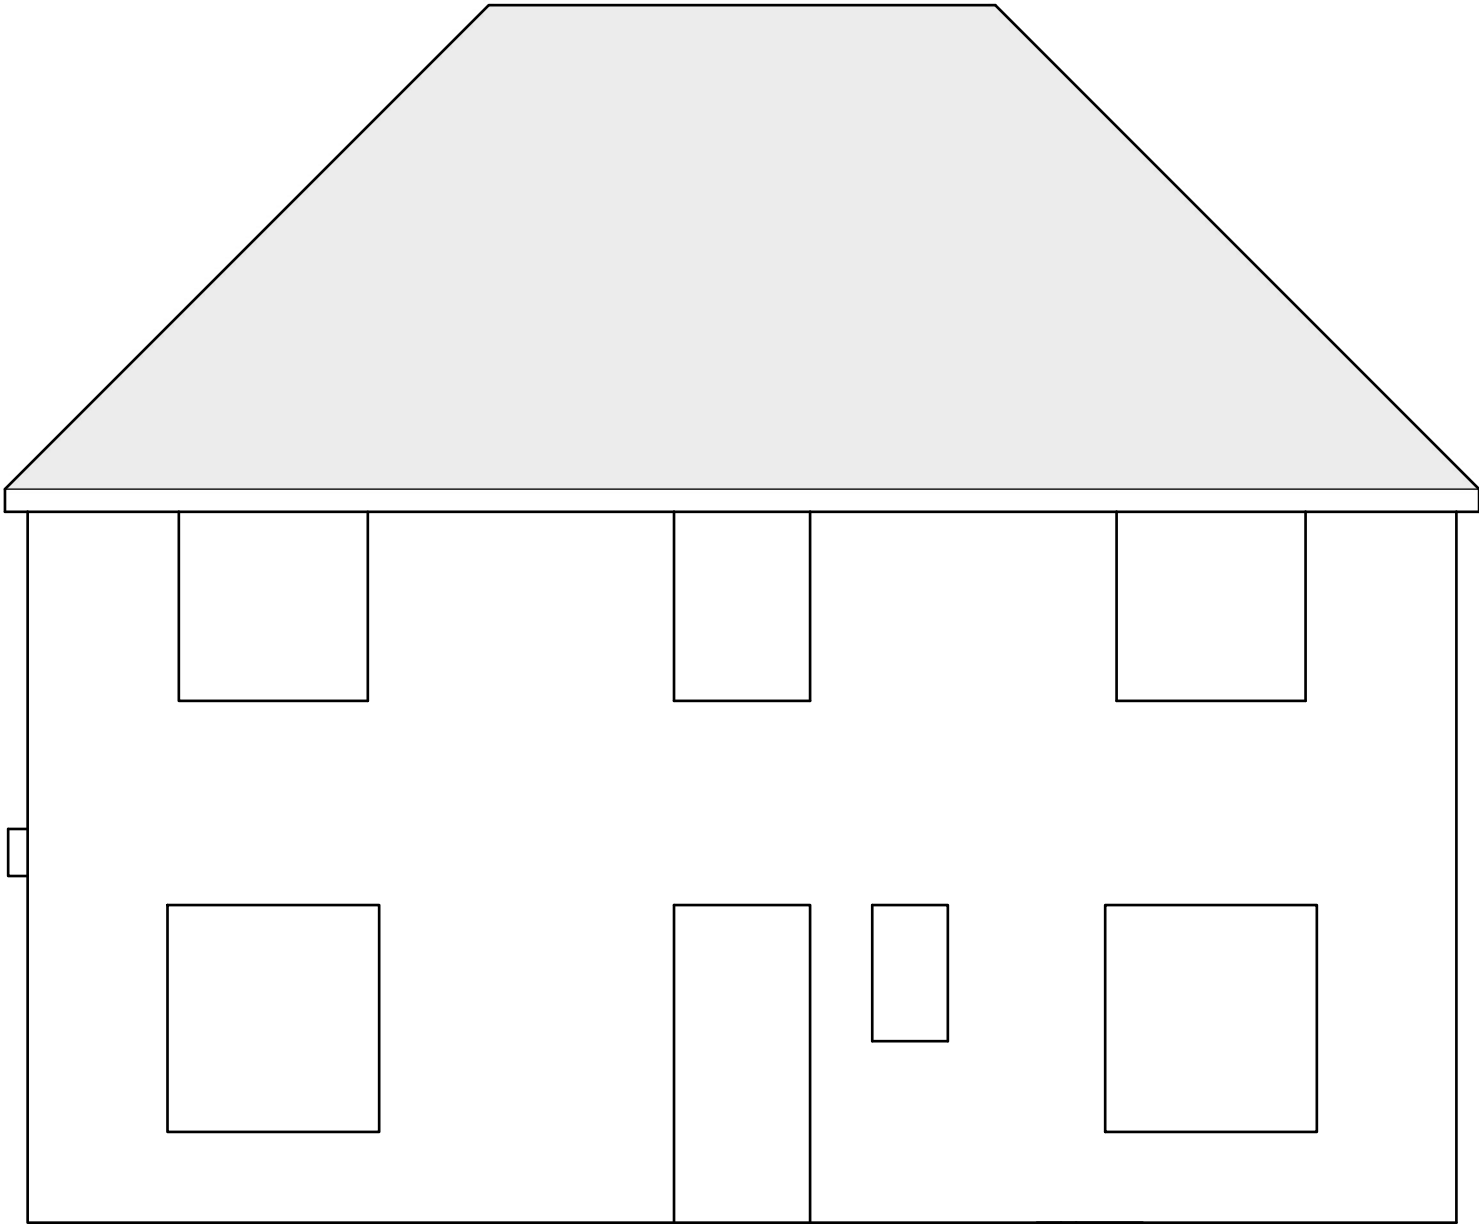

Existing




0 5 10

Scale 1:50

Existing


Scale 1:50

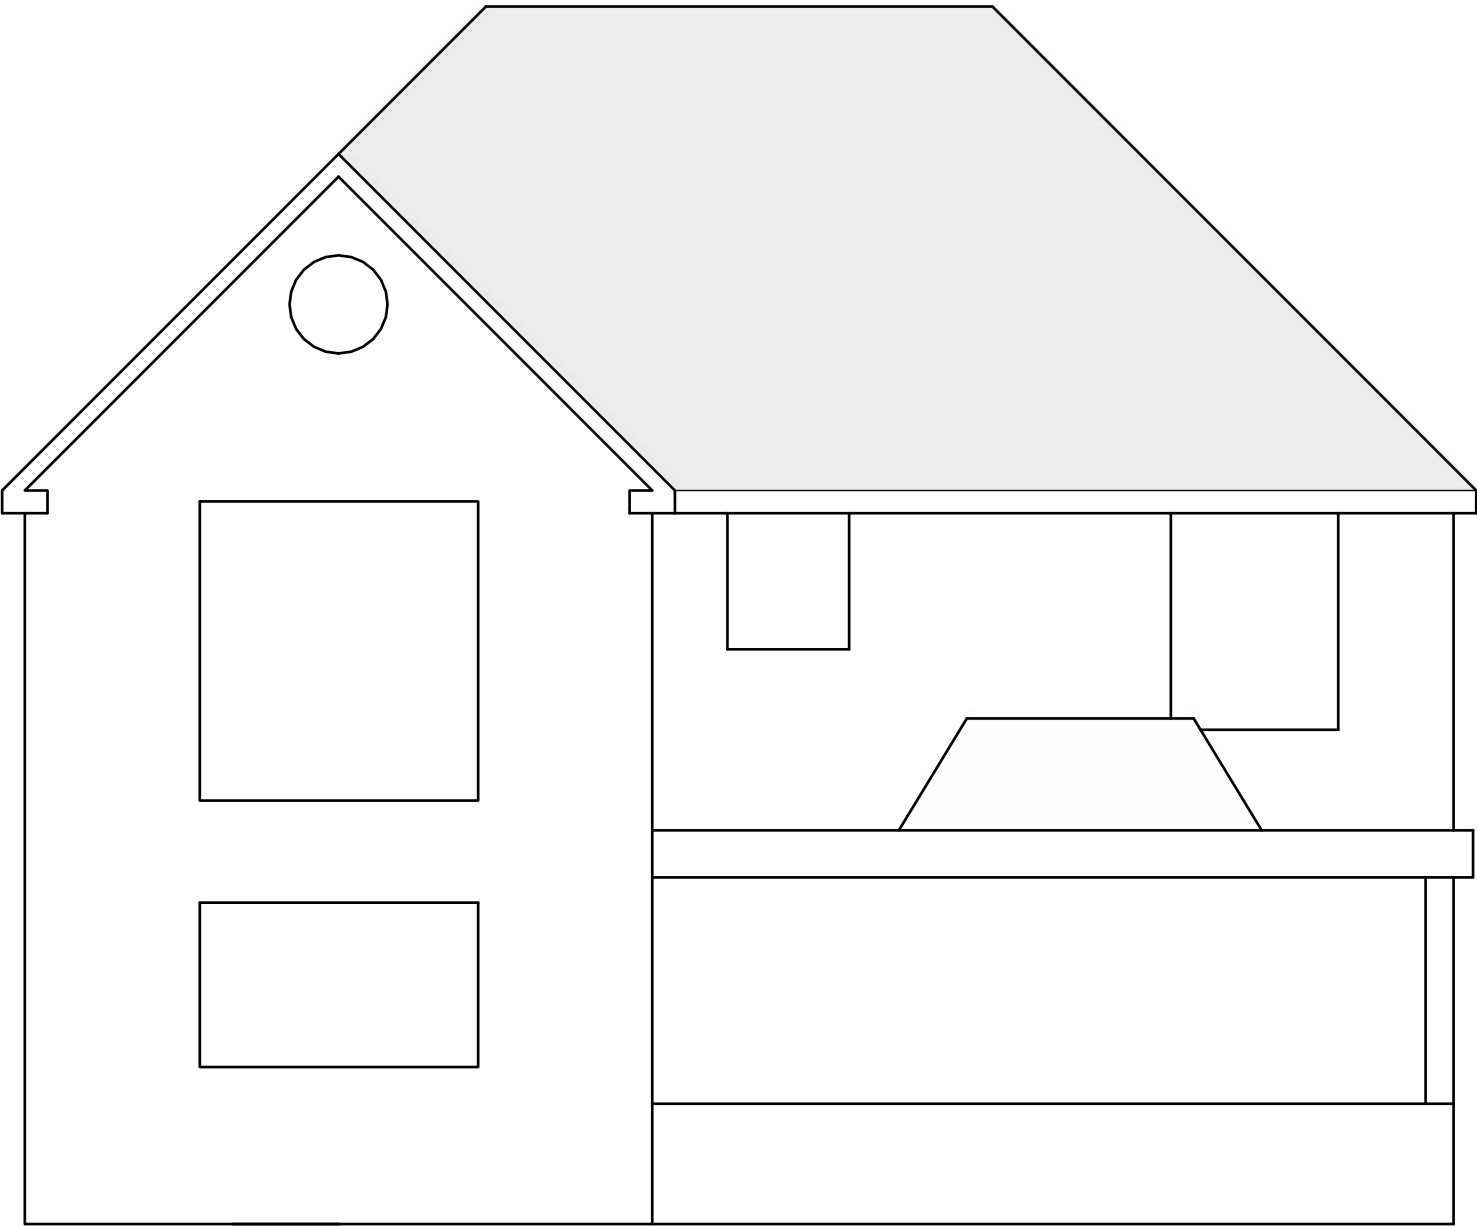

Existing



Scale 1:50

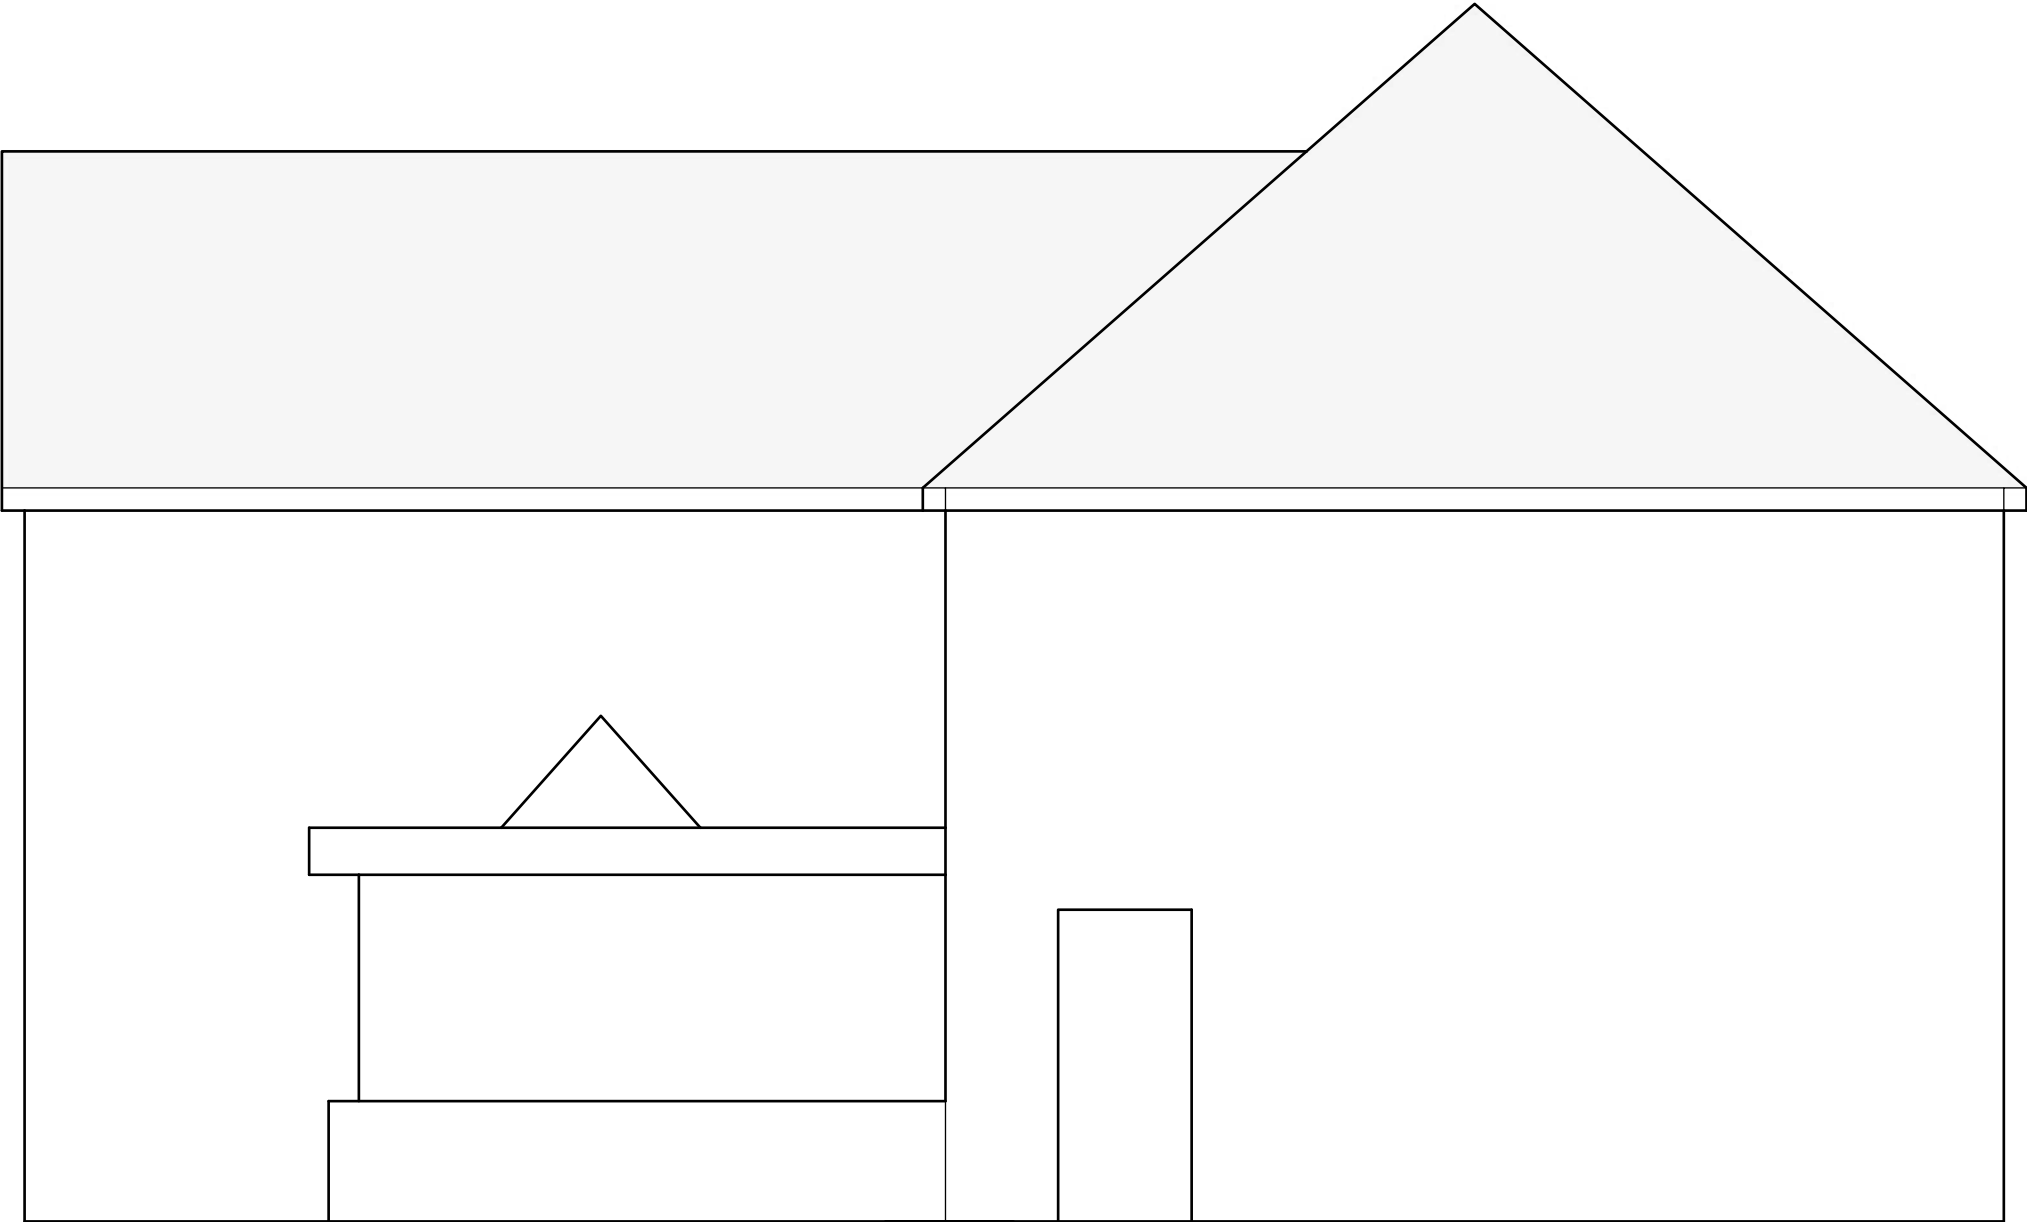

Existing