
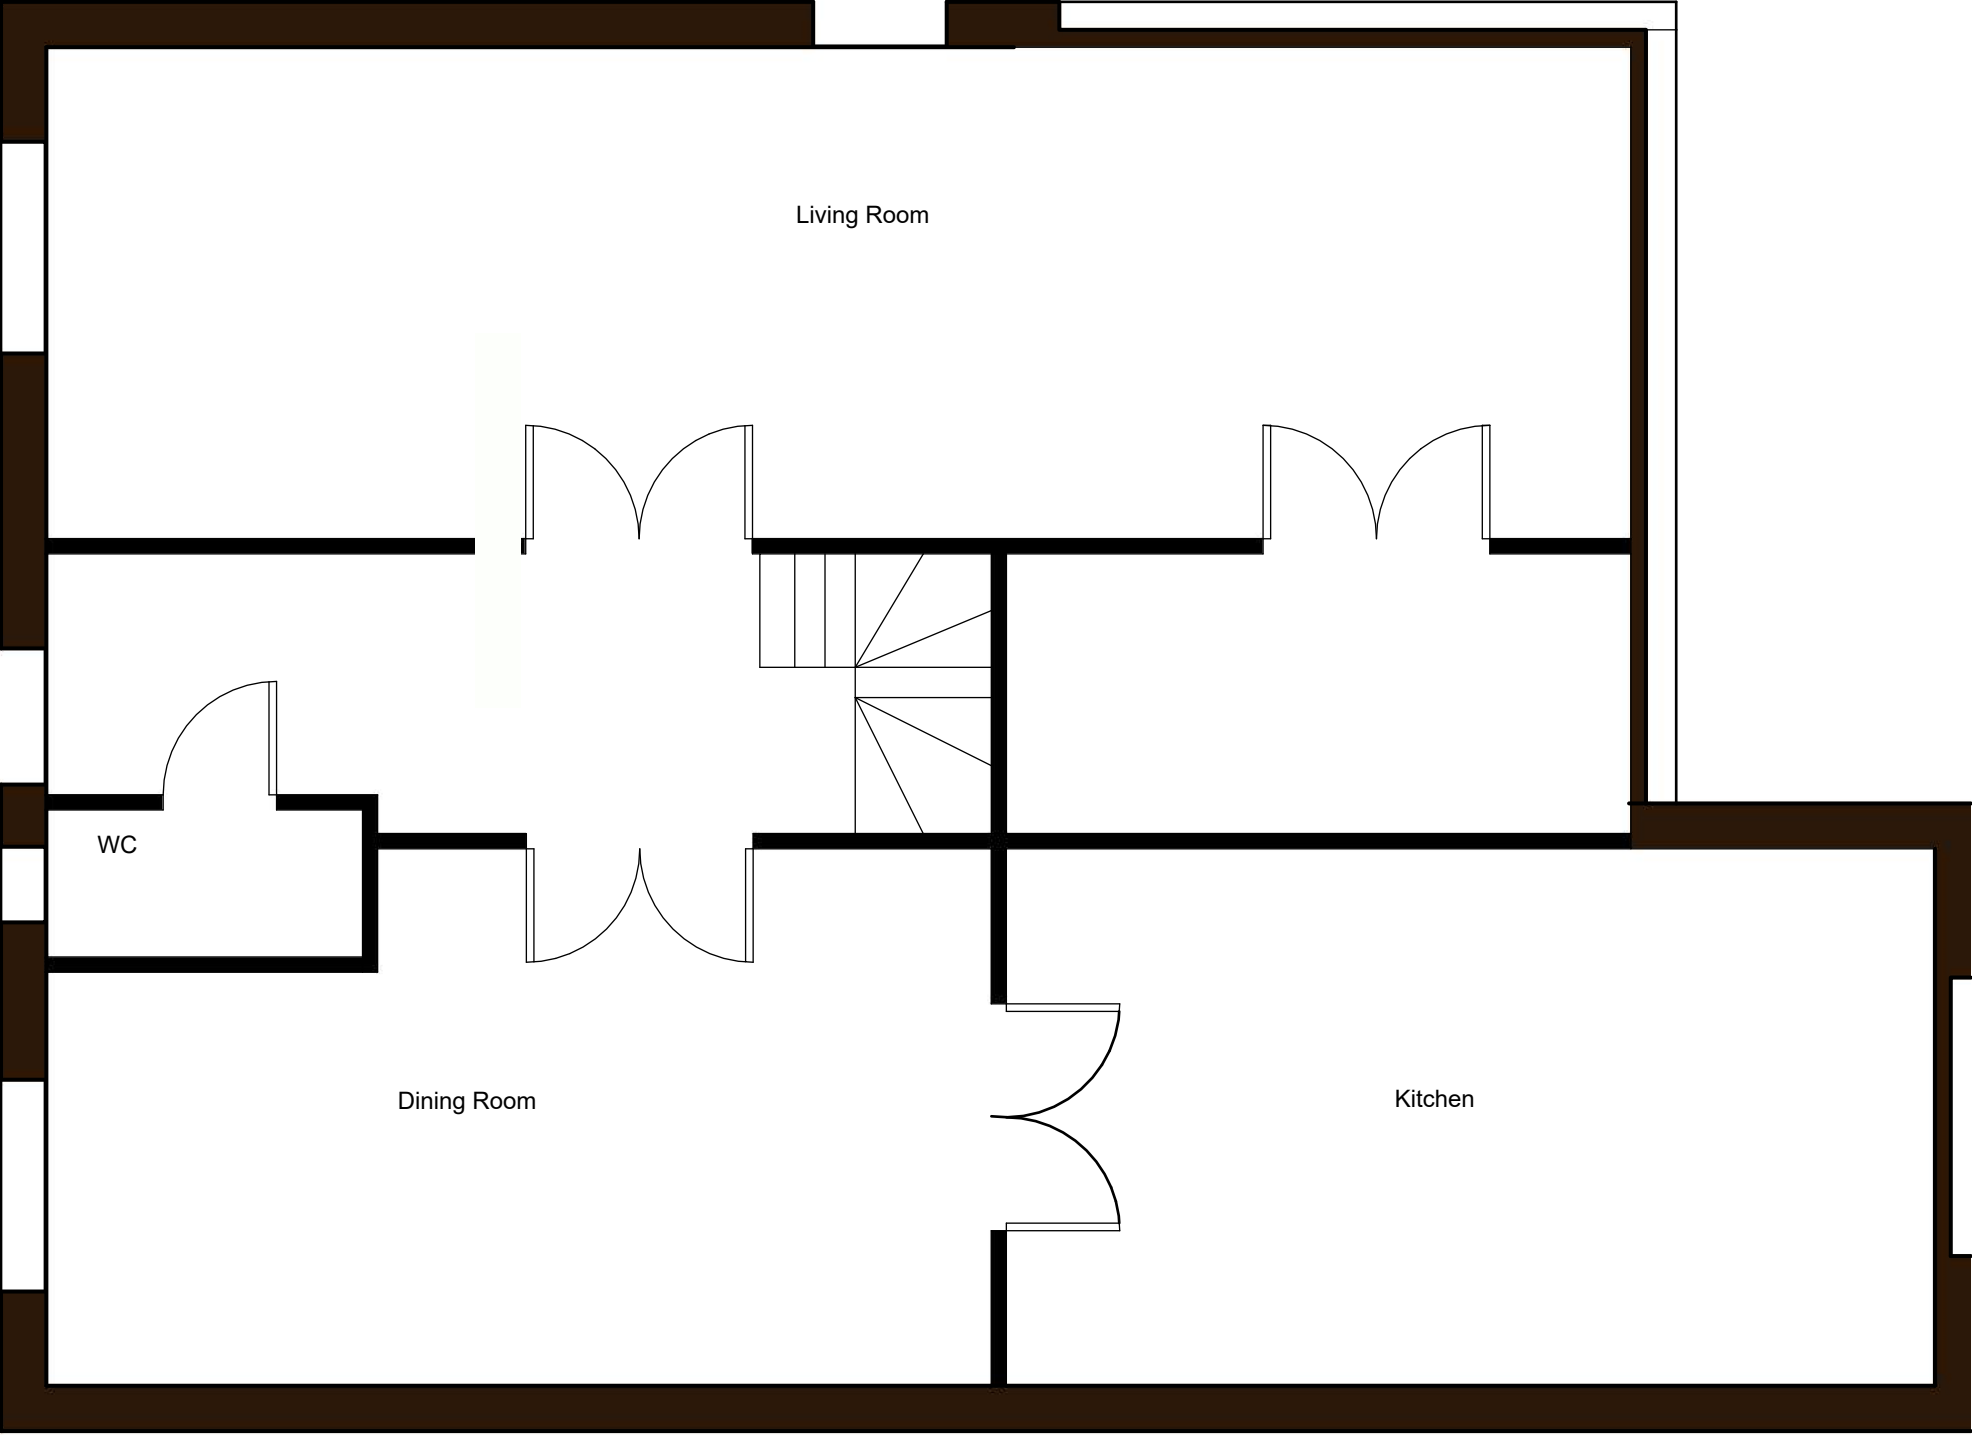


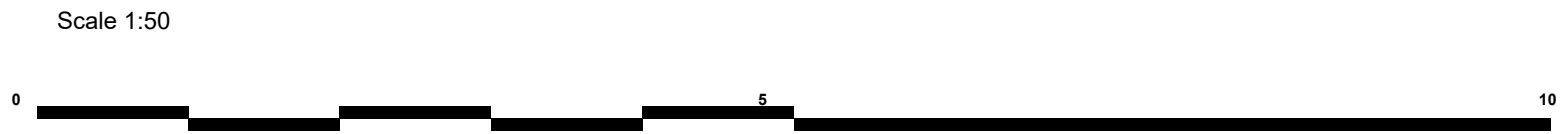

Proposed

Ground Floor
Plan


A.1

ISSUE	PROJECT	CLIENT	ICAL Consultants
MM.DD.YY	Loft Conversion	Mr and Mrs Edwards	Trilliums
DRAWN BY	PROJECT NO.	40 East Park Fram Drive	Ashmore Green
NH, MB	245.170	Charvil	Thatcham
		Berkshire	Berkshire
		RG10 9UL	RG18 9ER
			www.icost.co.uk
			07769 650780





Scale 1:50

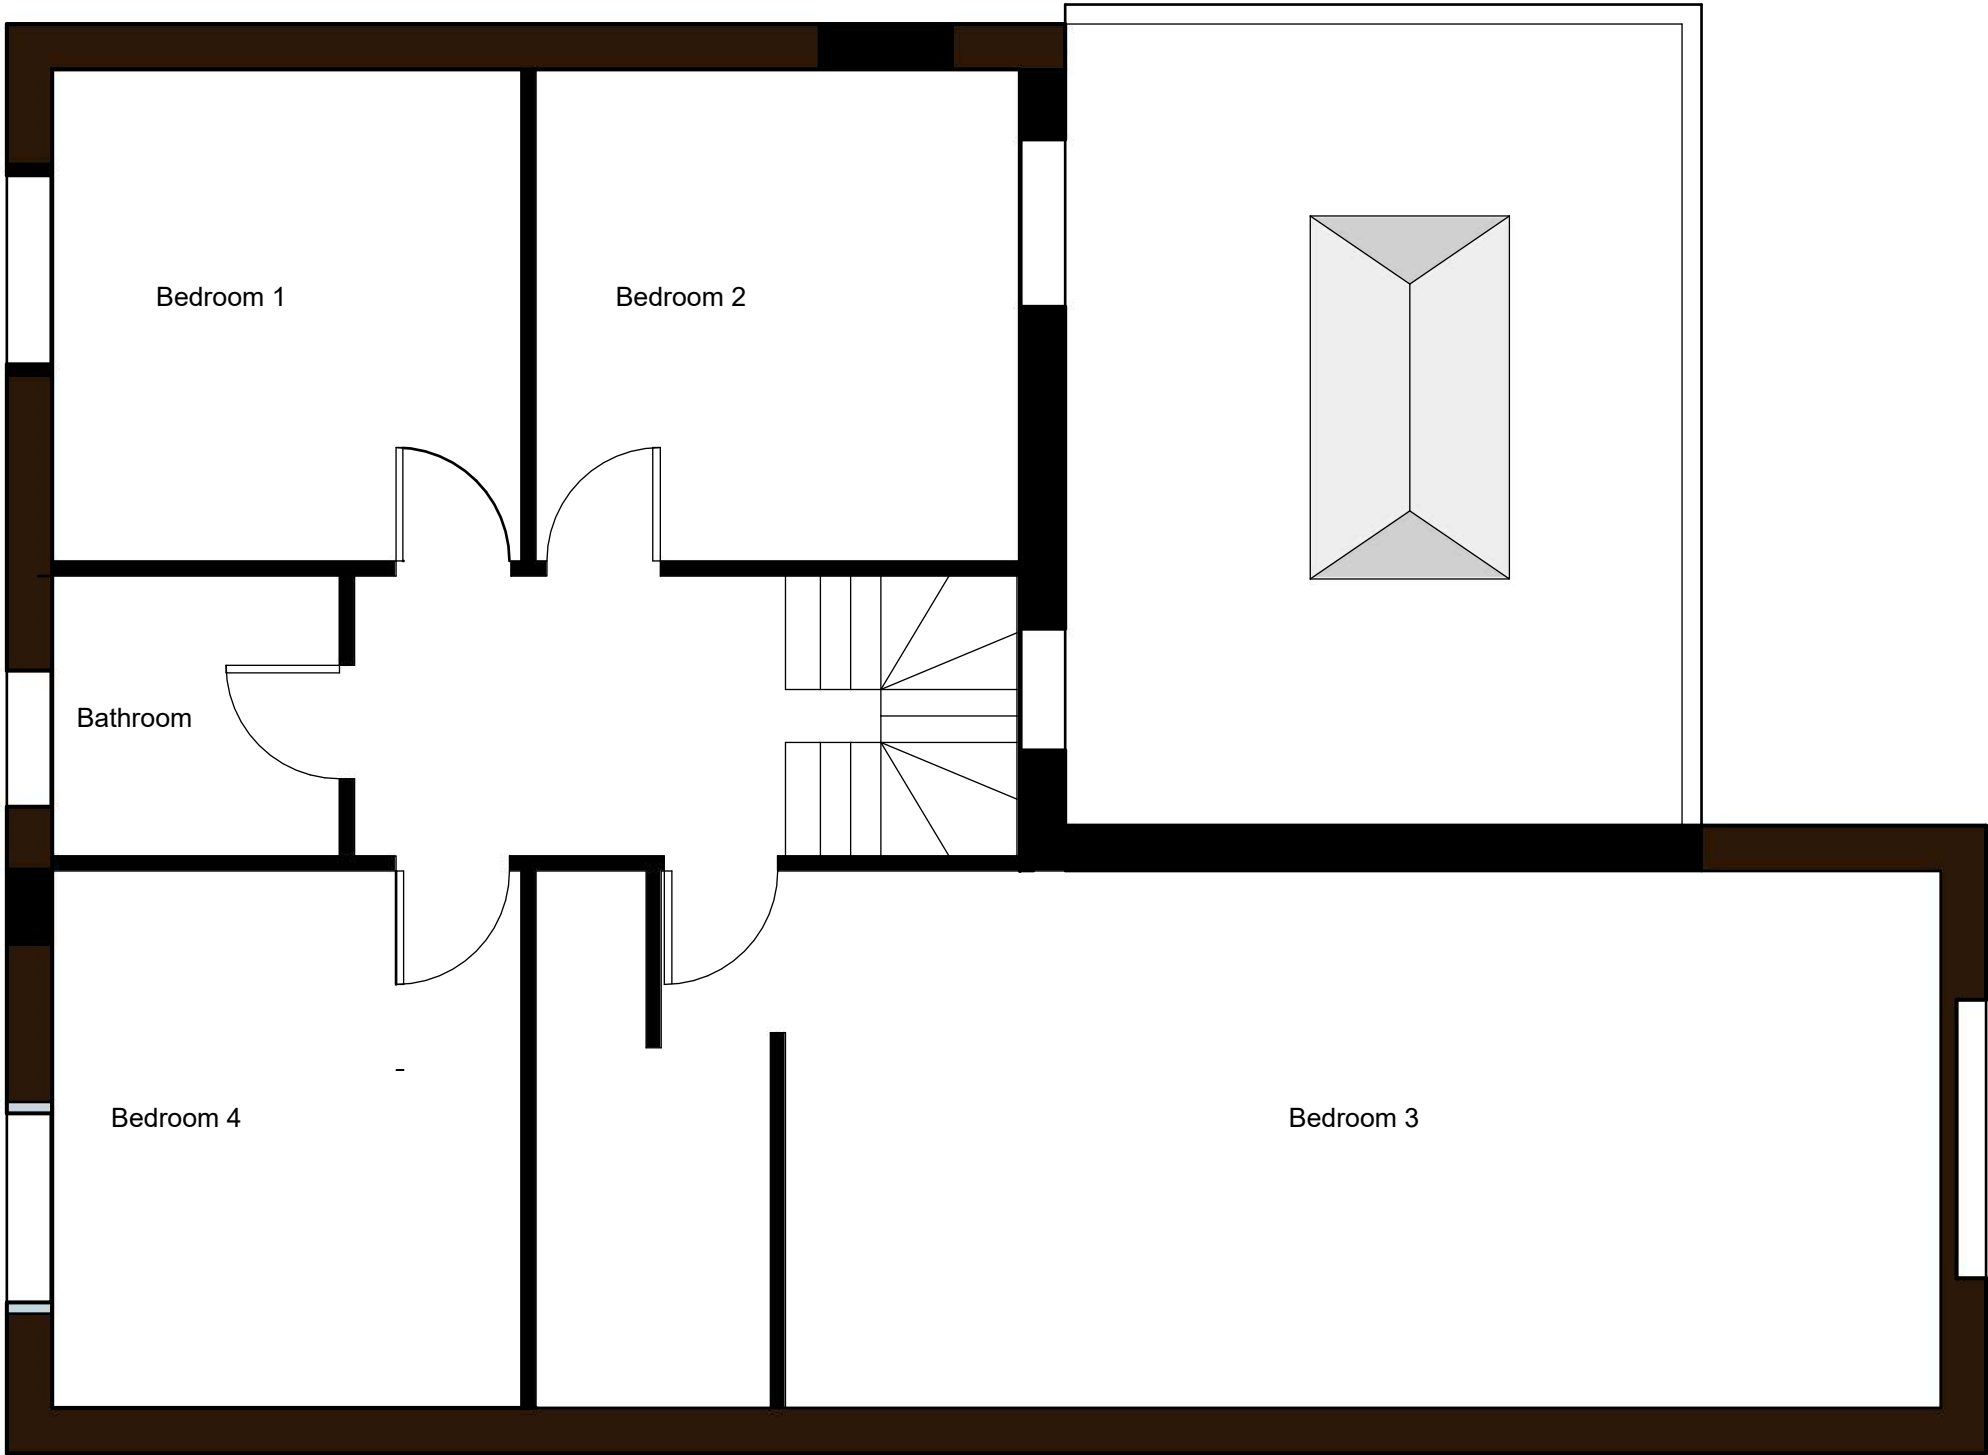

Proposed

First Floor
Plan


A.1

ISSUE	MM.DD.YY	PROJECT	Loft Conversion	CLIENT	Mr and Mrs Edwards	ICAL Consultants
DRAWN BY	NH, MB	PROJECT NO.	245.170	40 East Park Fram Drive	Charvil	Trilliums
				Berkshire		Ashmore Green
				RG10 9UL		Thatcham
						Berkshire
						RG18 9ER
						www.icost.co.uk
						07769 650780






Scale 1:50

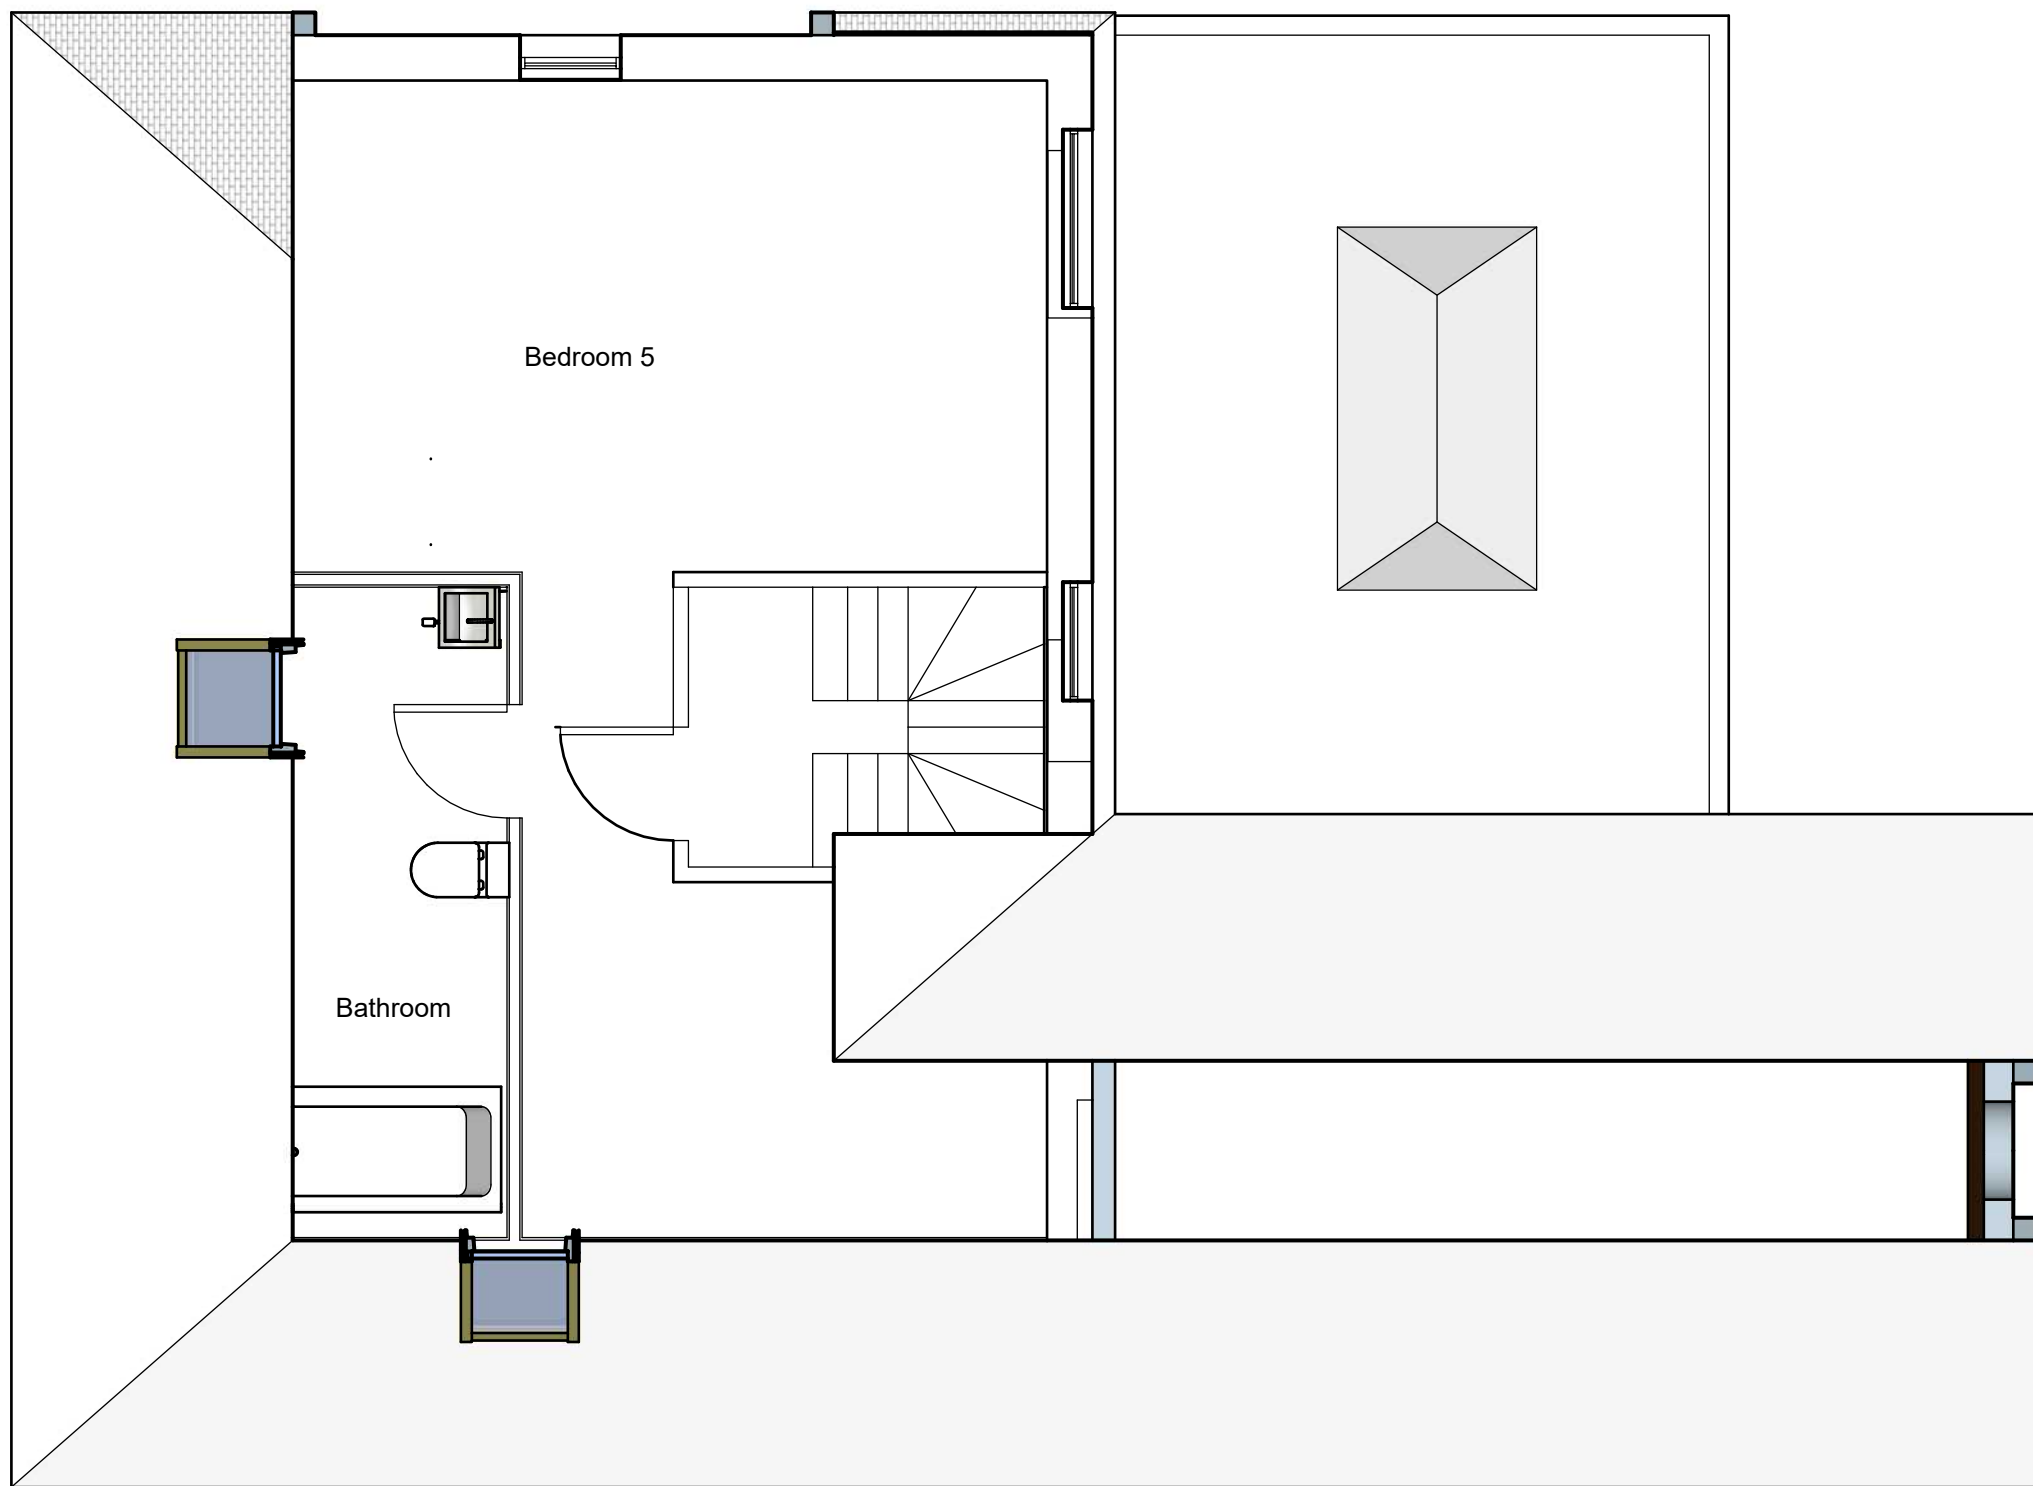

Proposed




Scale 1:50

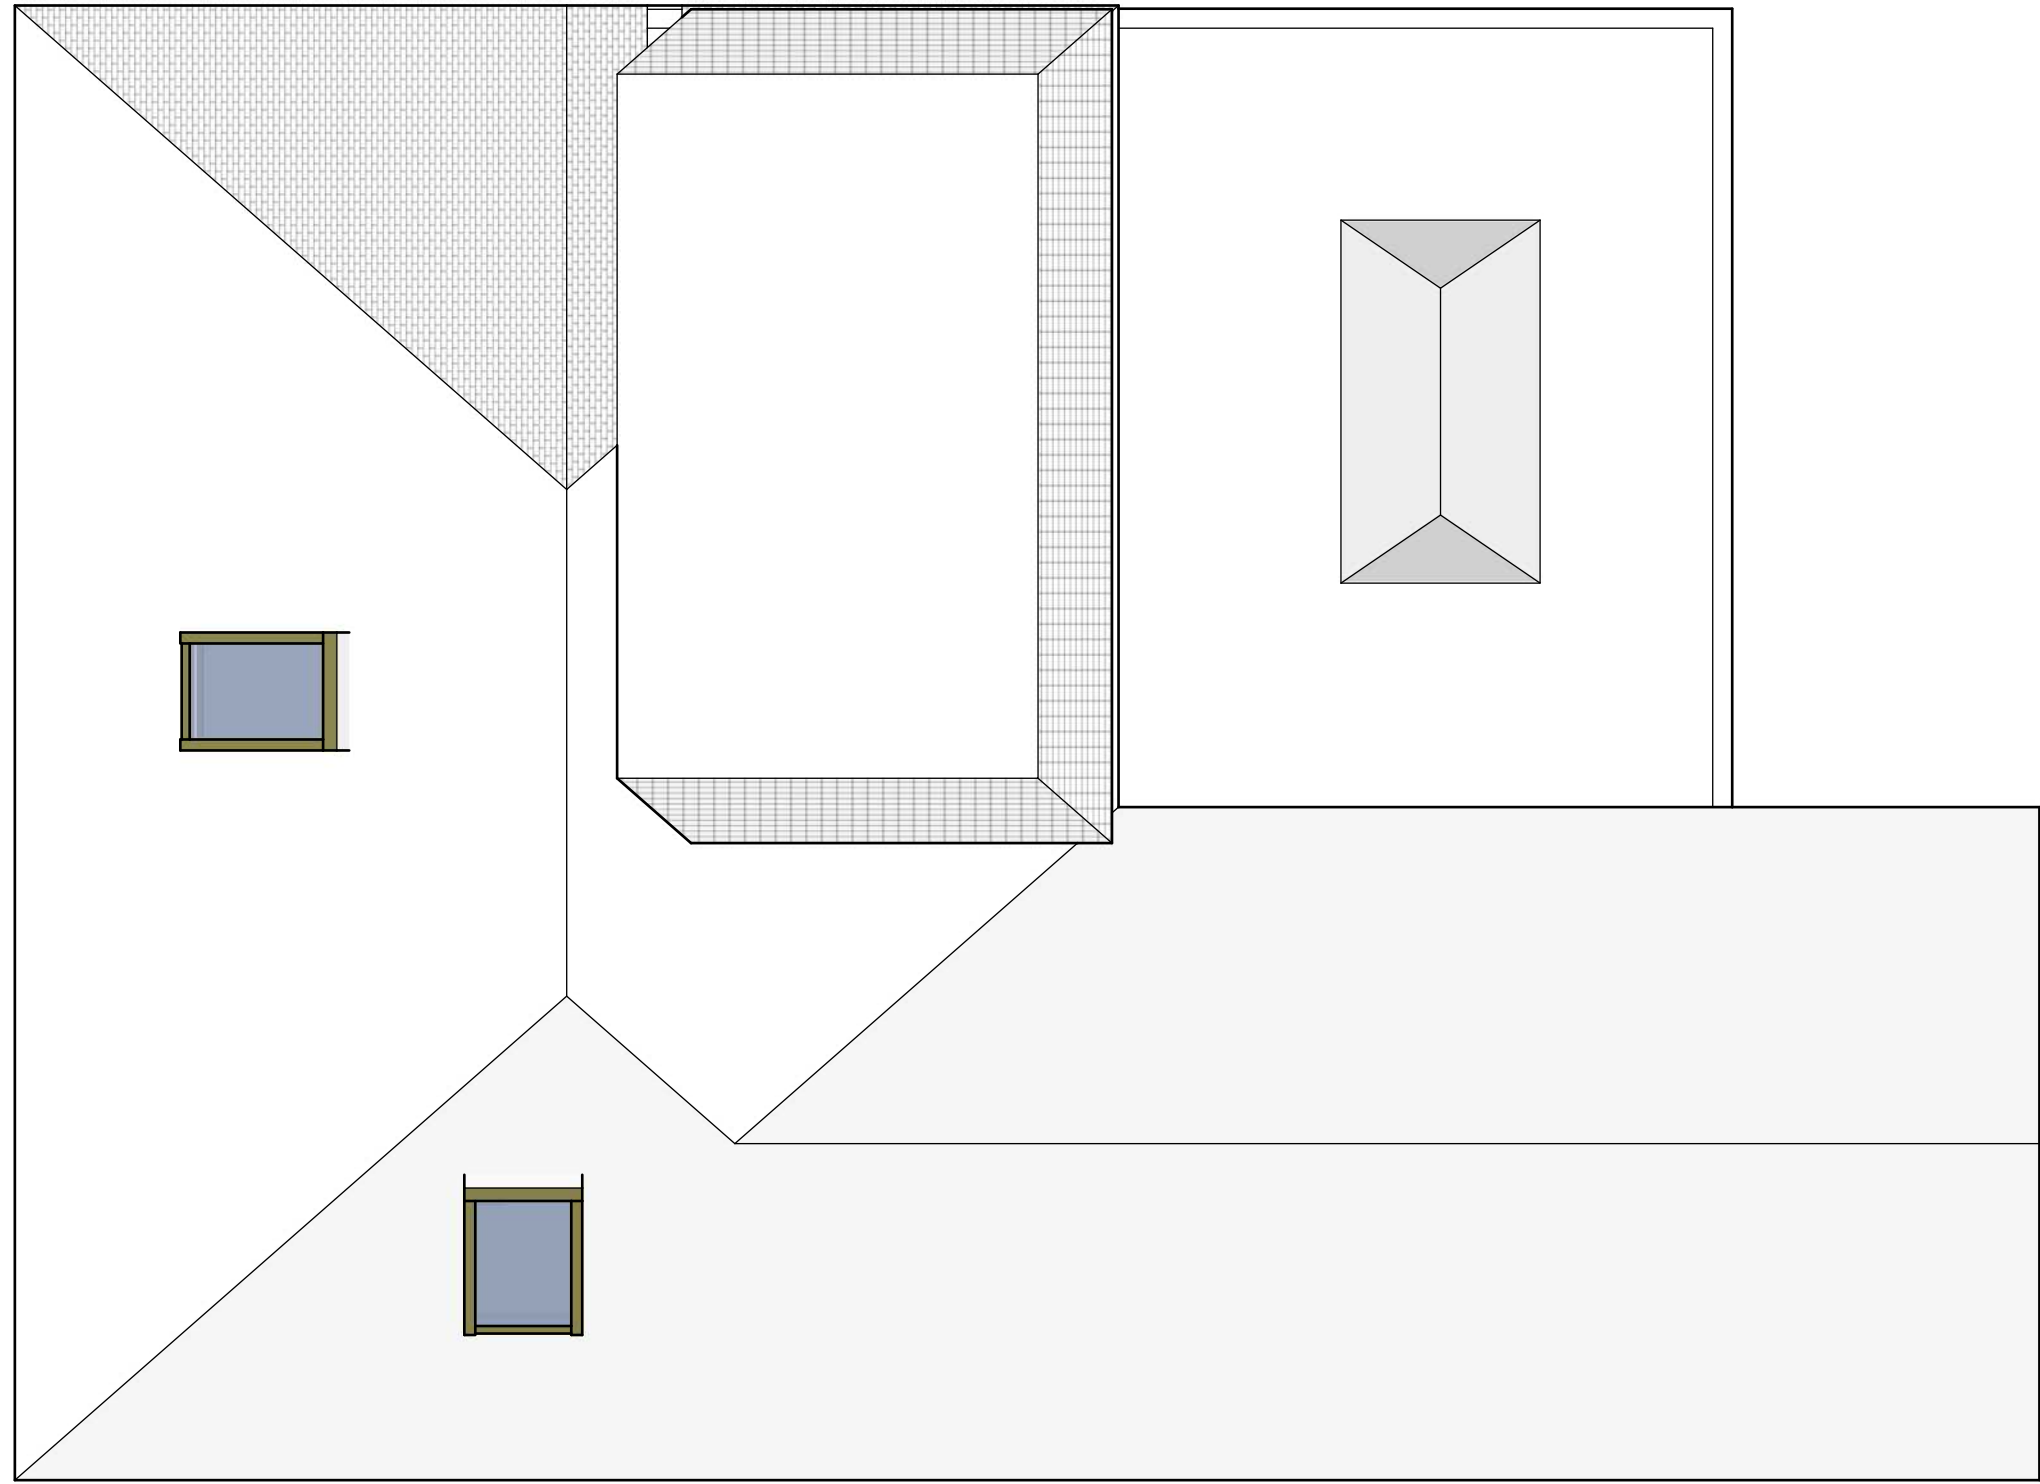


Proposed




Scale 1:50

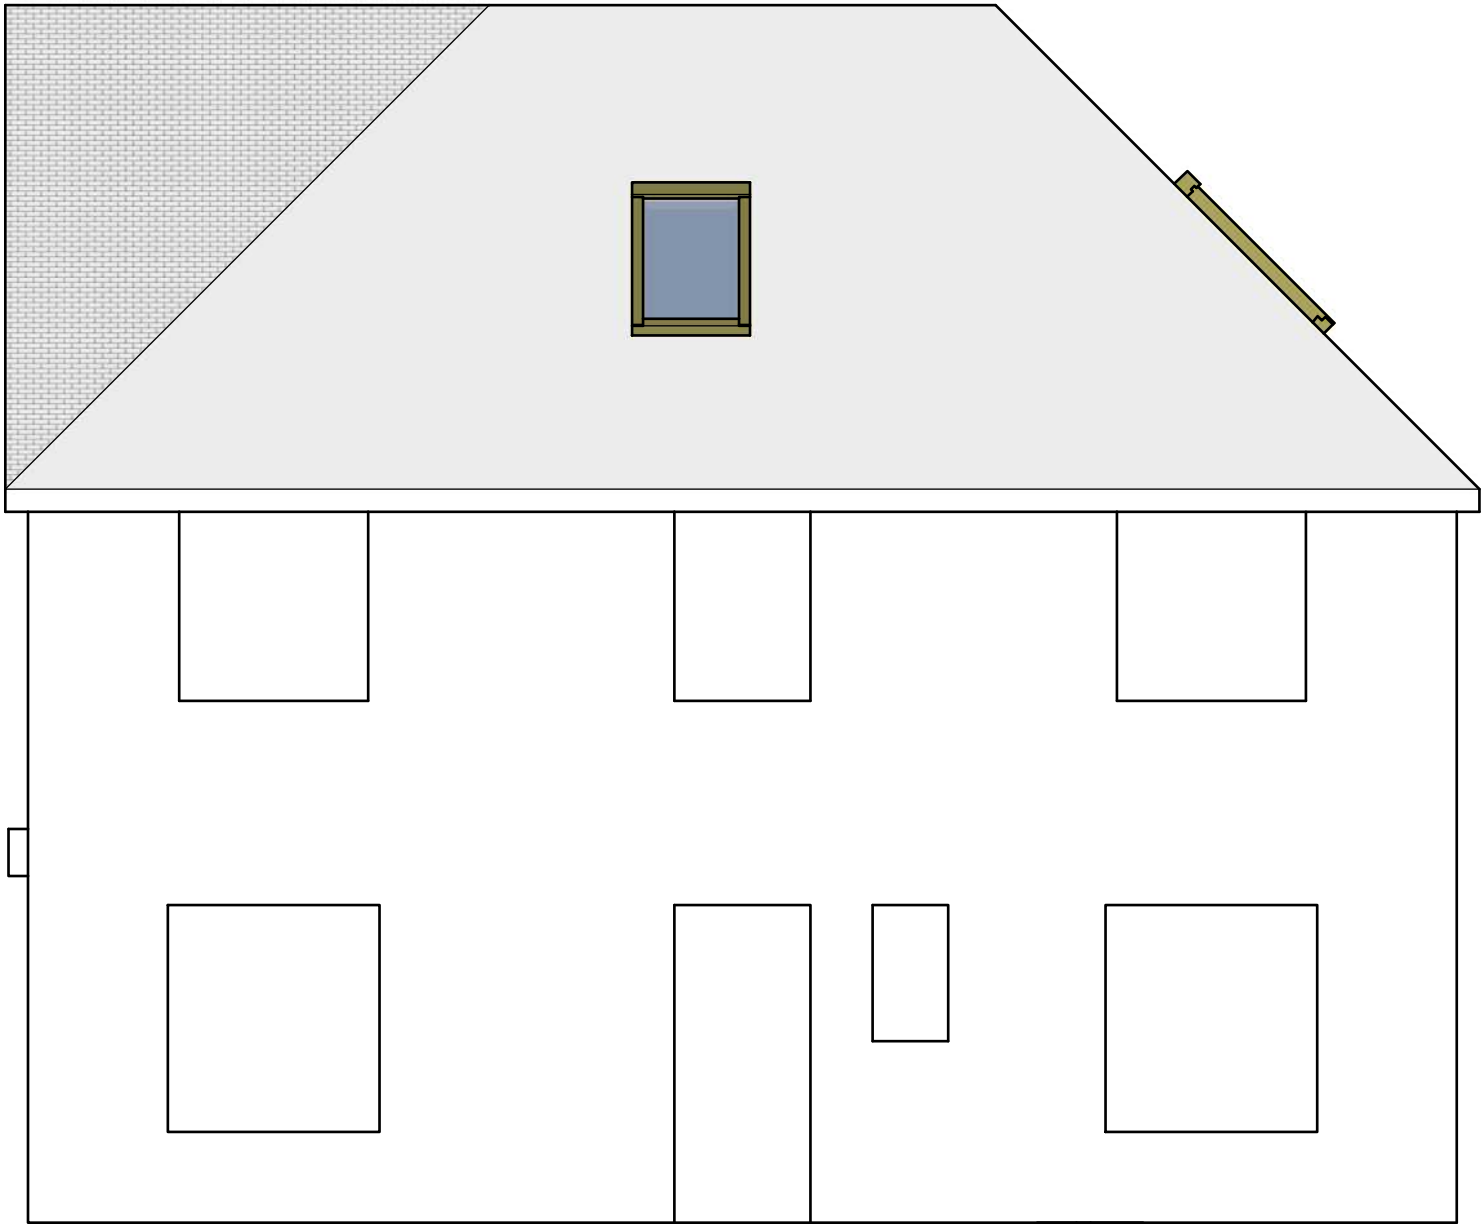

Proposed

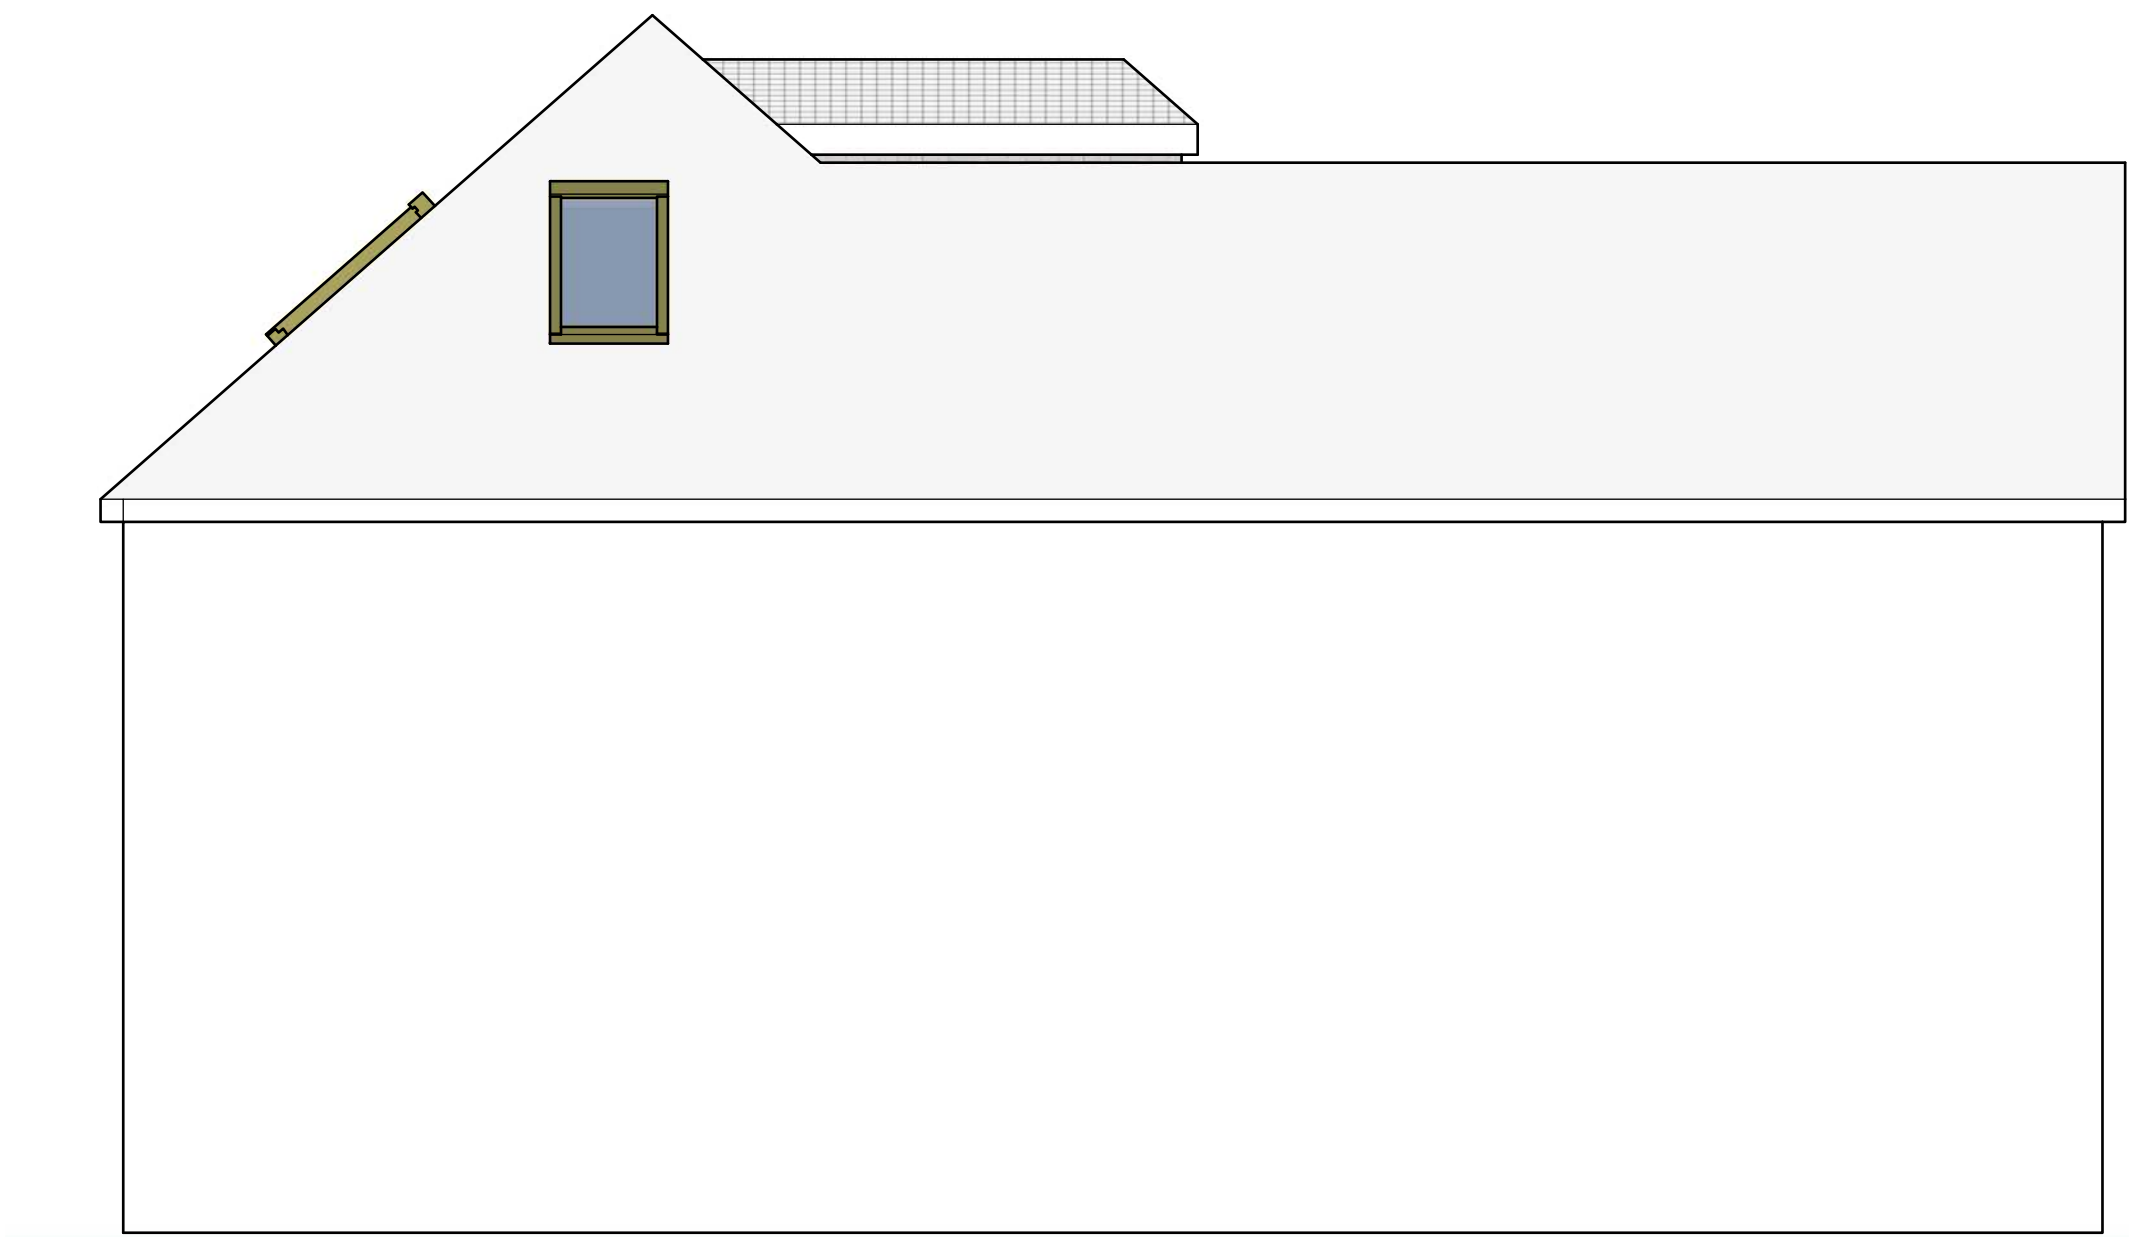


Scale 1:50

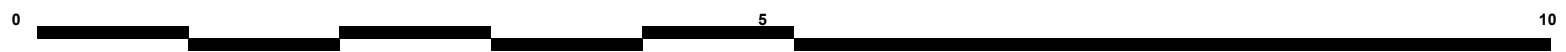


Proposed

Scale 1:50

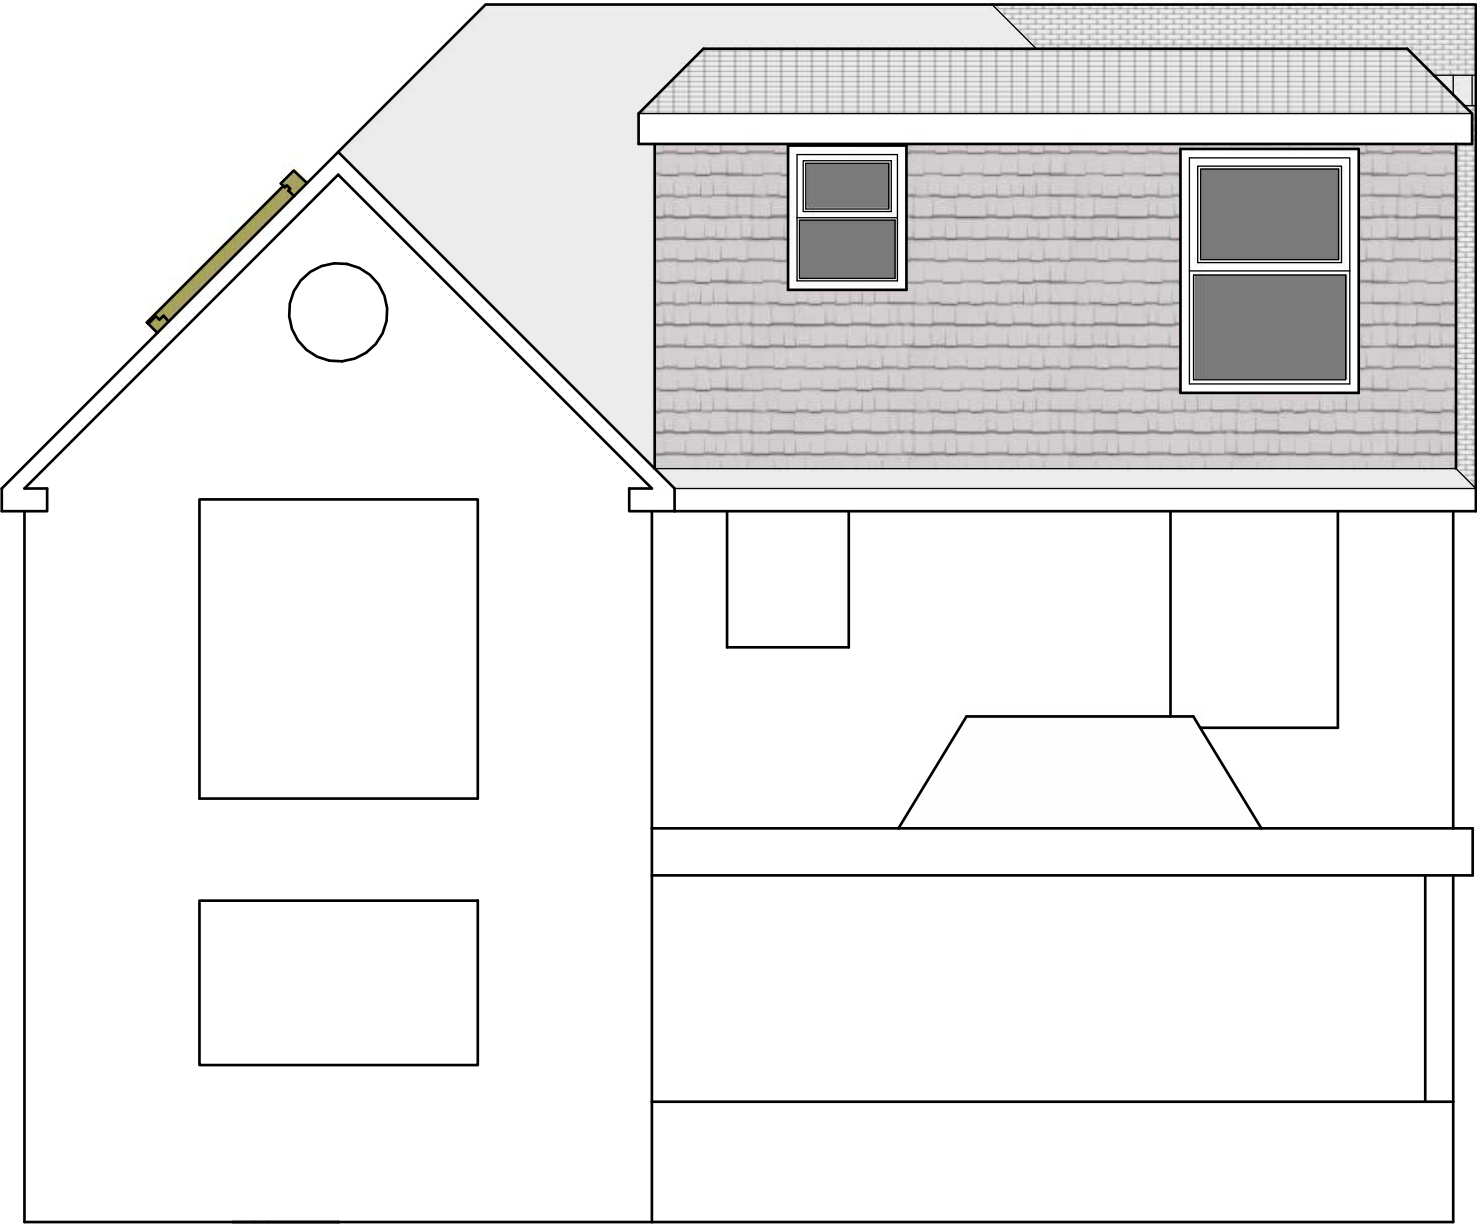

Proposed

Scale 1:50

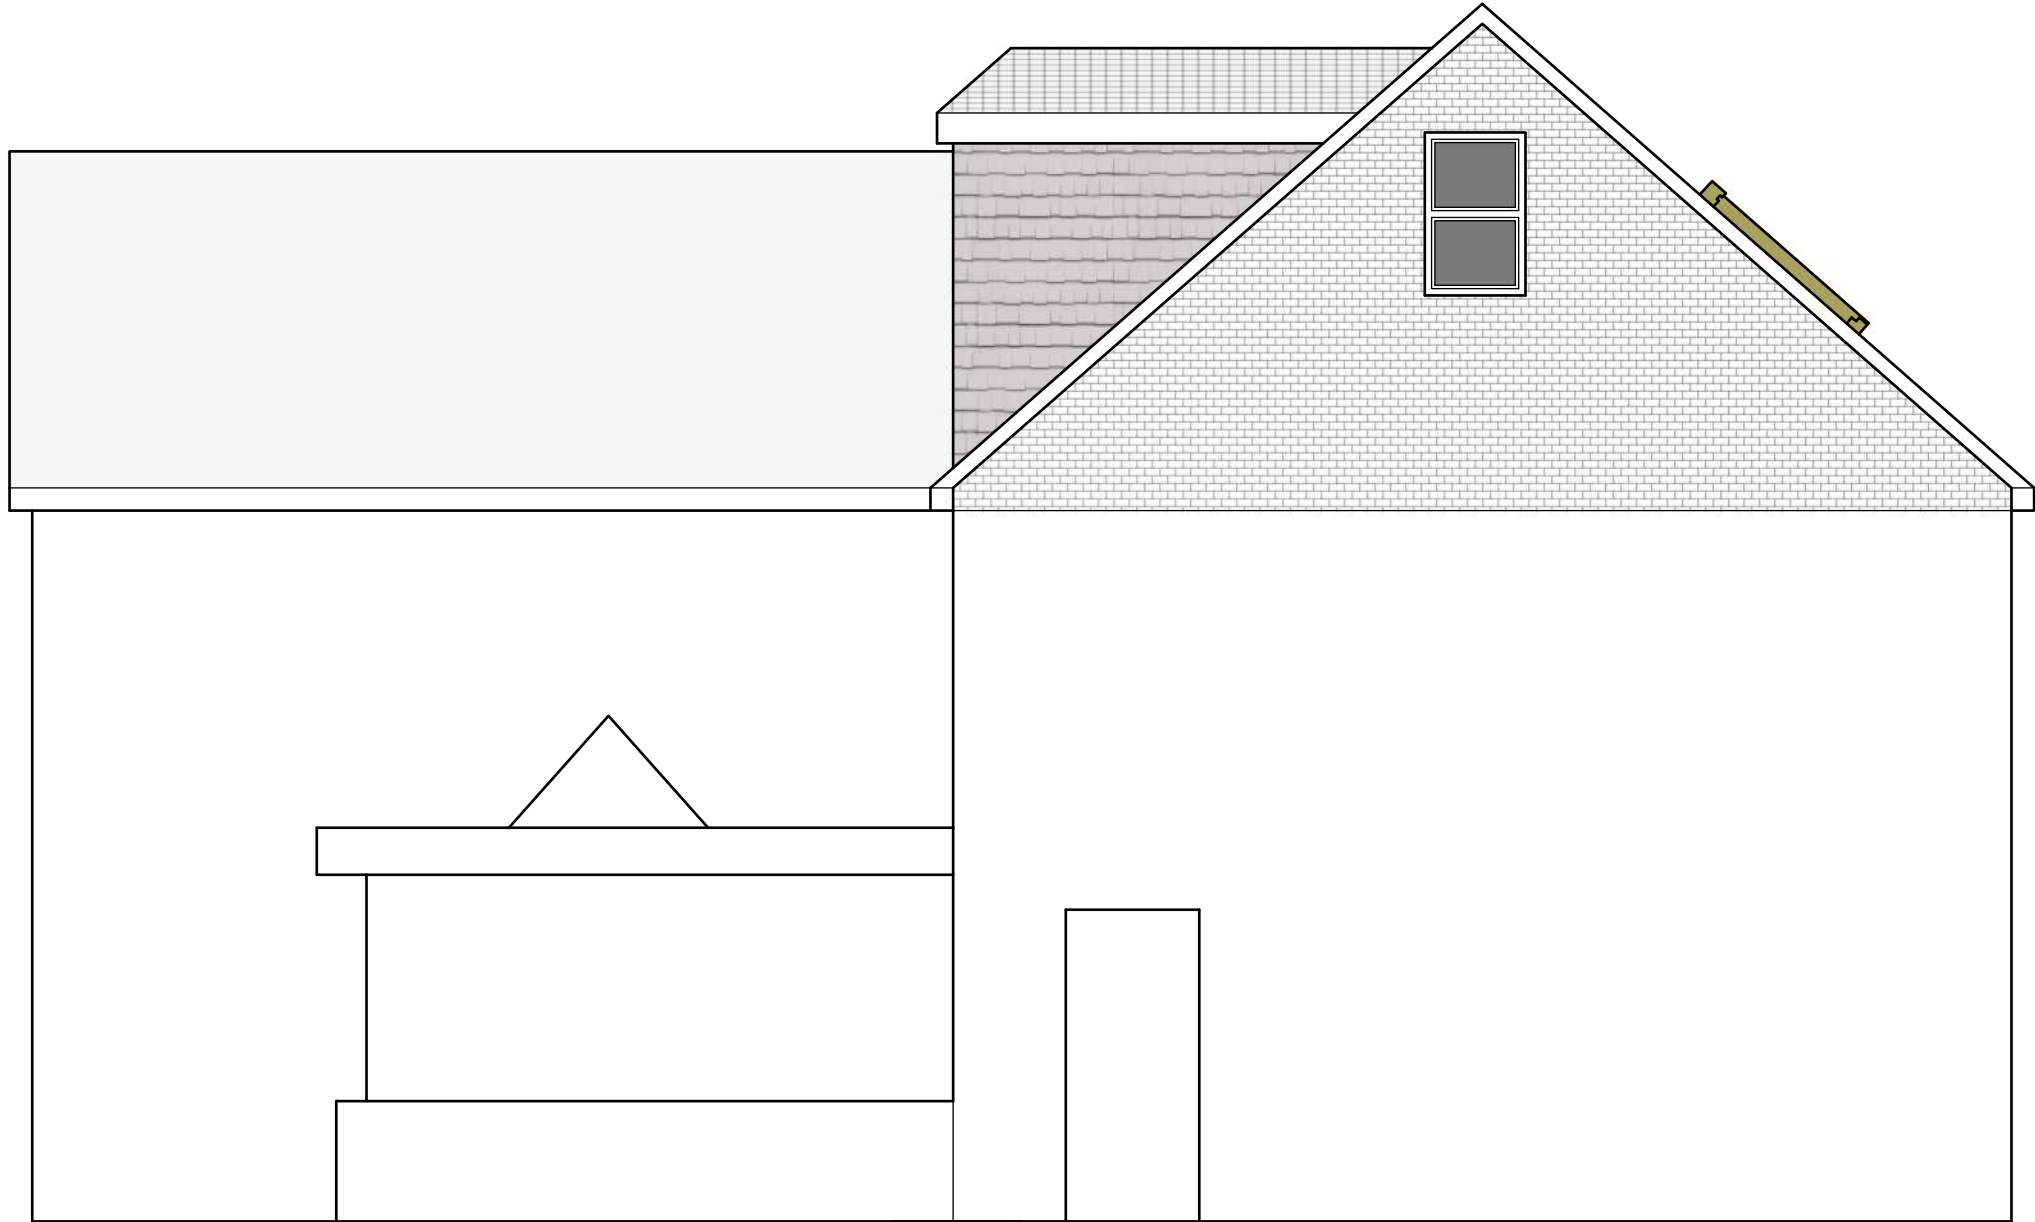

Proposed