

Location Plan

Scale 1:2500

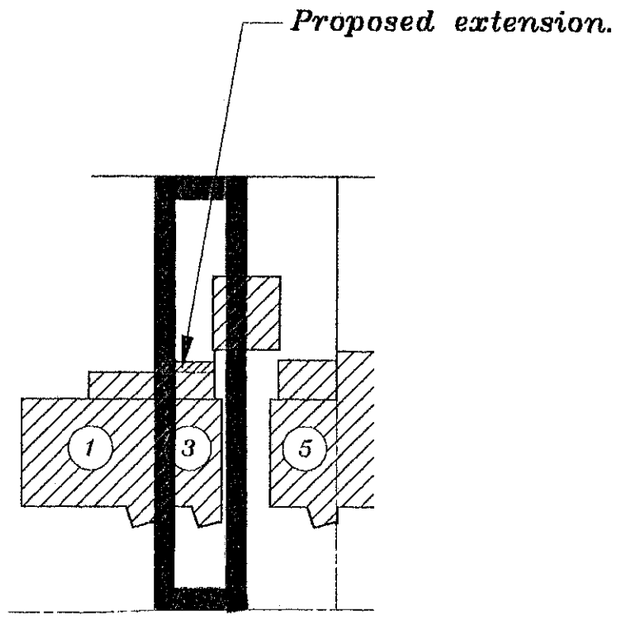

Site Plan

Scale 1:500

APPROVED

3/4/01

3 Renault Road, Woodley, Reading, Berkshire, RG5 4EY.

Drawing Number
158/01a

Scale as shown

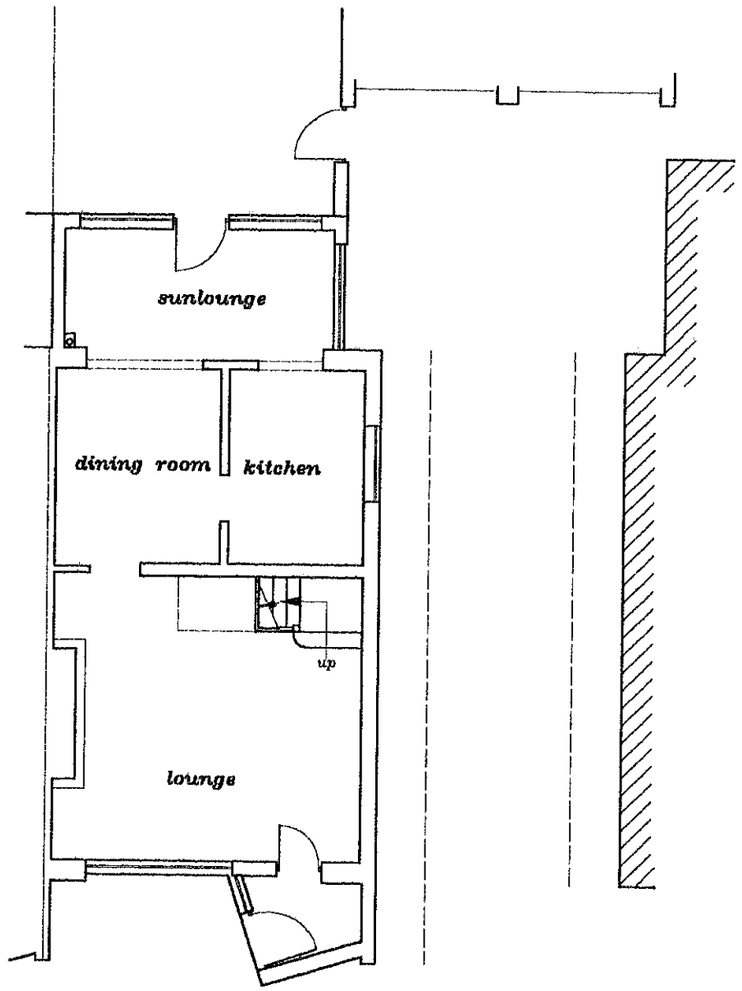

APPROVED

0 10 20 30 40 50 60 70 80 90 100
0 1 2 3

Existing Ground Floor Plan

3 Renault Road, Woodley, Reading, Berkshire, RG5 4EY.

Drawing Number 158/02

Scale 1:100

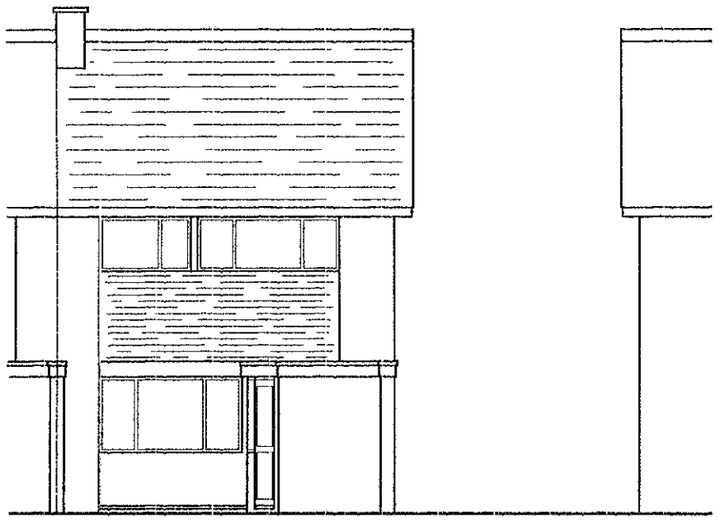

Front

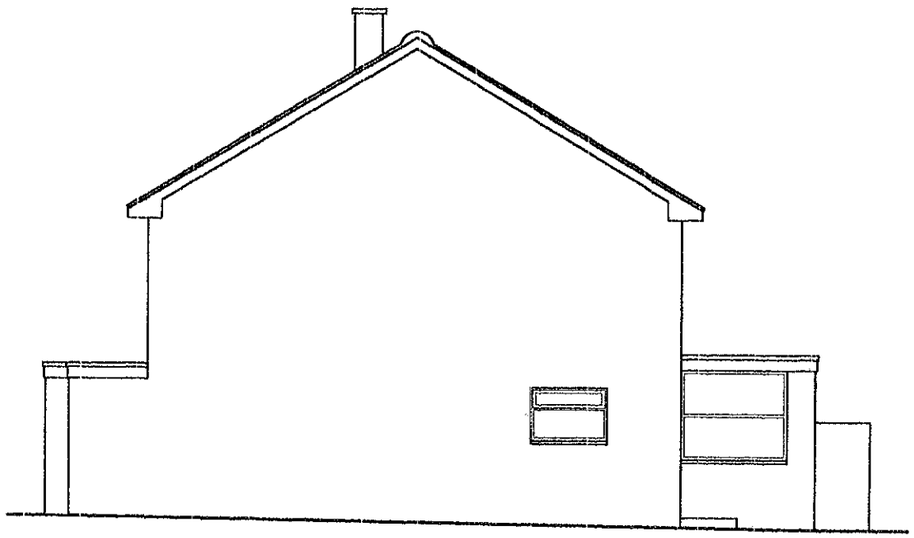

North Side

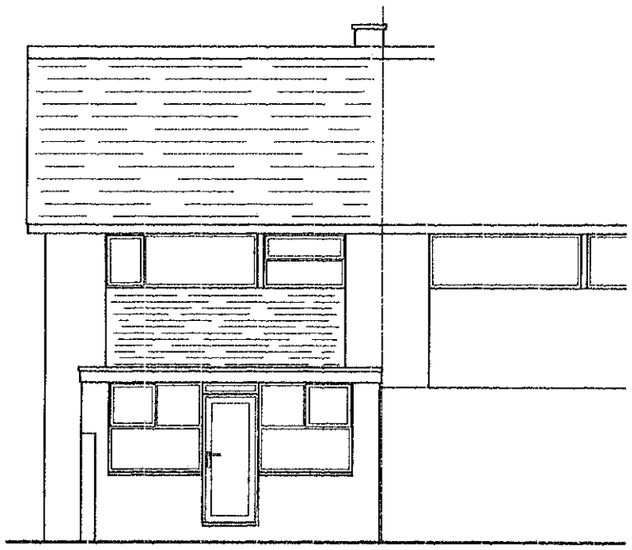

Rear

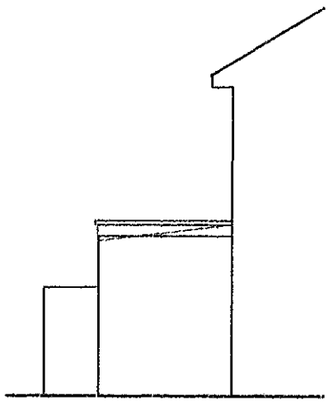

South Side

APPROVED



Existing Elevations

3/4/01

3 Renault Road, Woodley, Reading, Berkshire, RG5 4EY.

Drawing Number 158/04

Scale 1:100

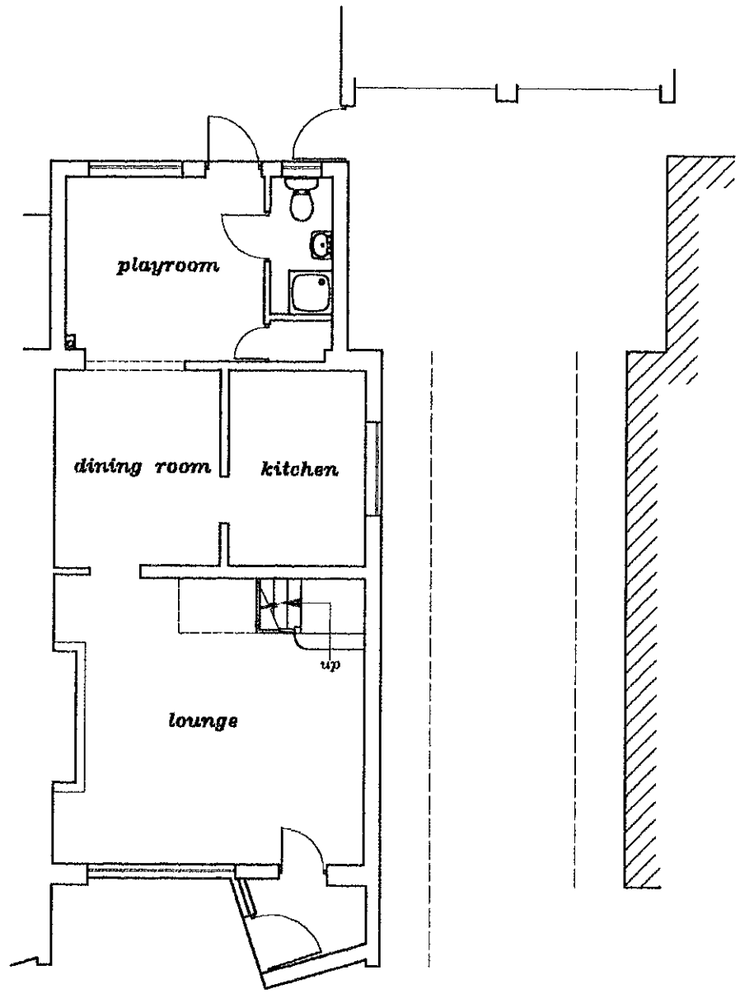

APPROVED

0 10 20 30 40 50 60 70 80 90 100
0 2 3

Proposed Ground Floor Plan

D 7/4/01.

3 Renault Road, Woodley, Reading, Berkshire, RG5 4EY.

Drawing Number
158/05b

Scale 1:100

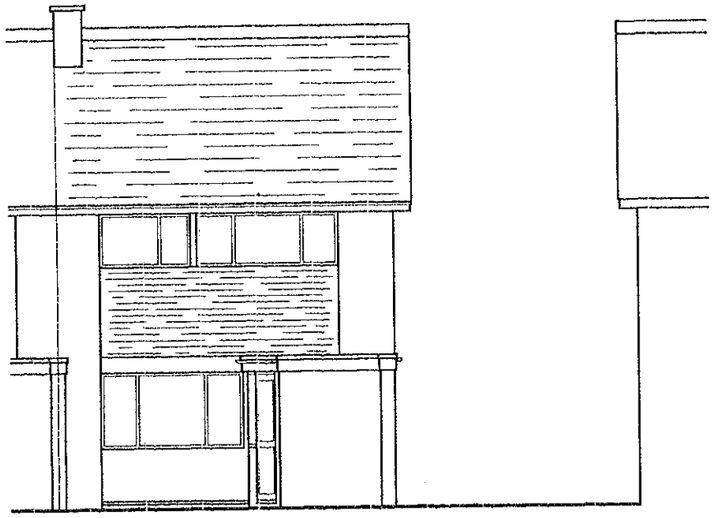

Front

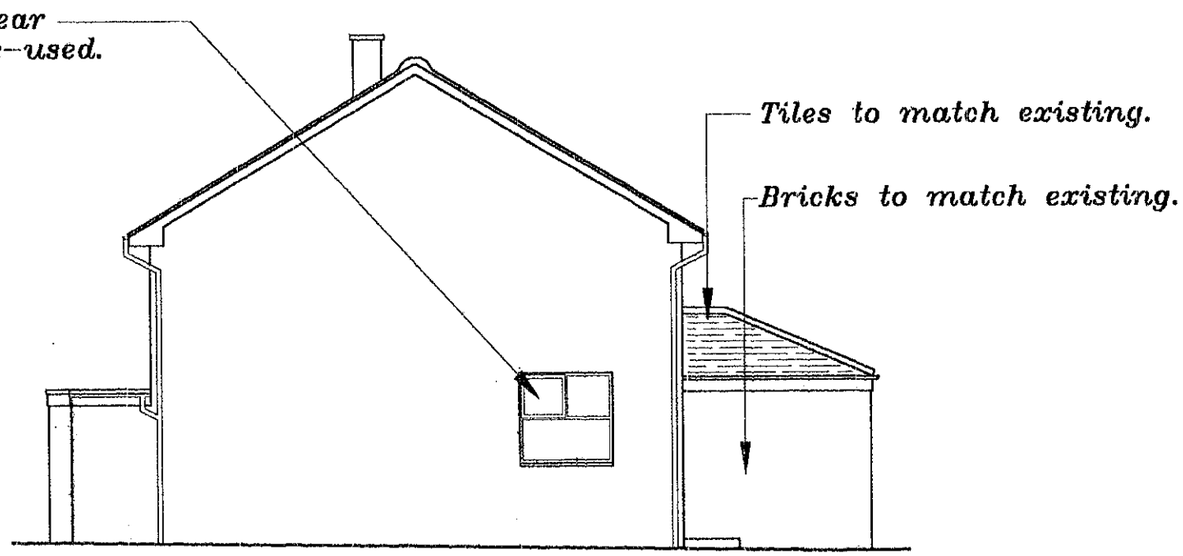

North Side

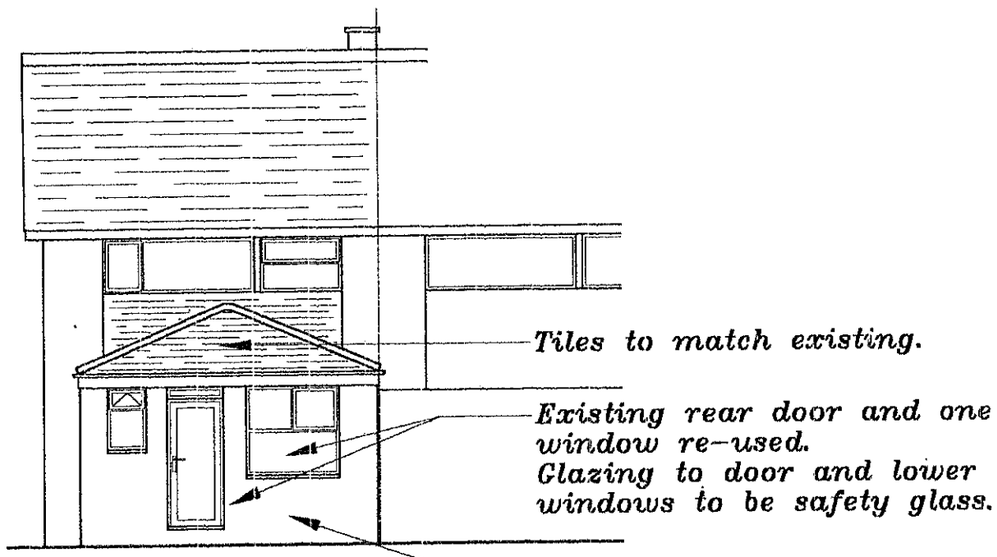

Rear

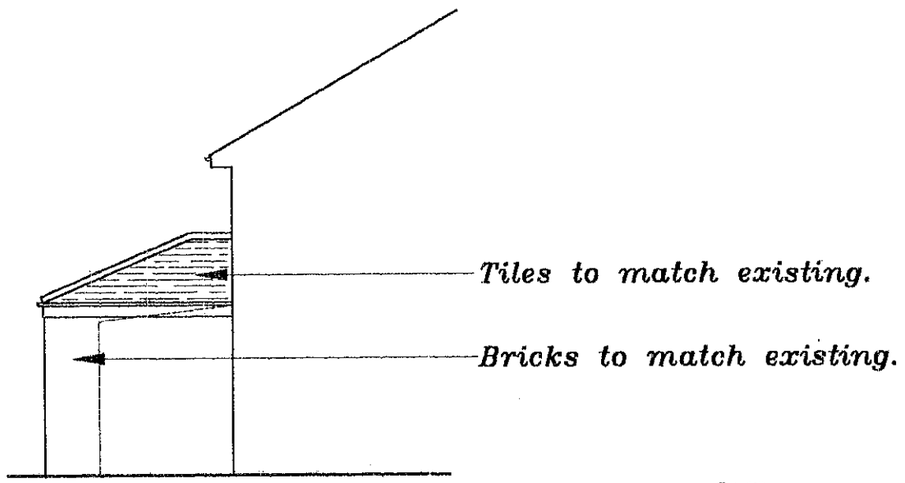

South Side

APPROVED

D 3/4/01

Proposed Elevations

3 Renault Road, Woodley, Reading, Berkshire, RG5 4EY.

Drawing Number 158/08b

Scale 1:100