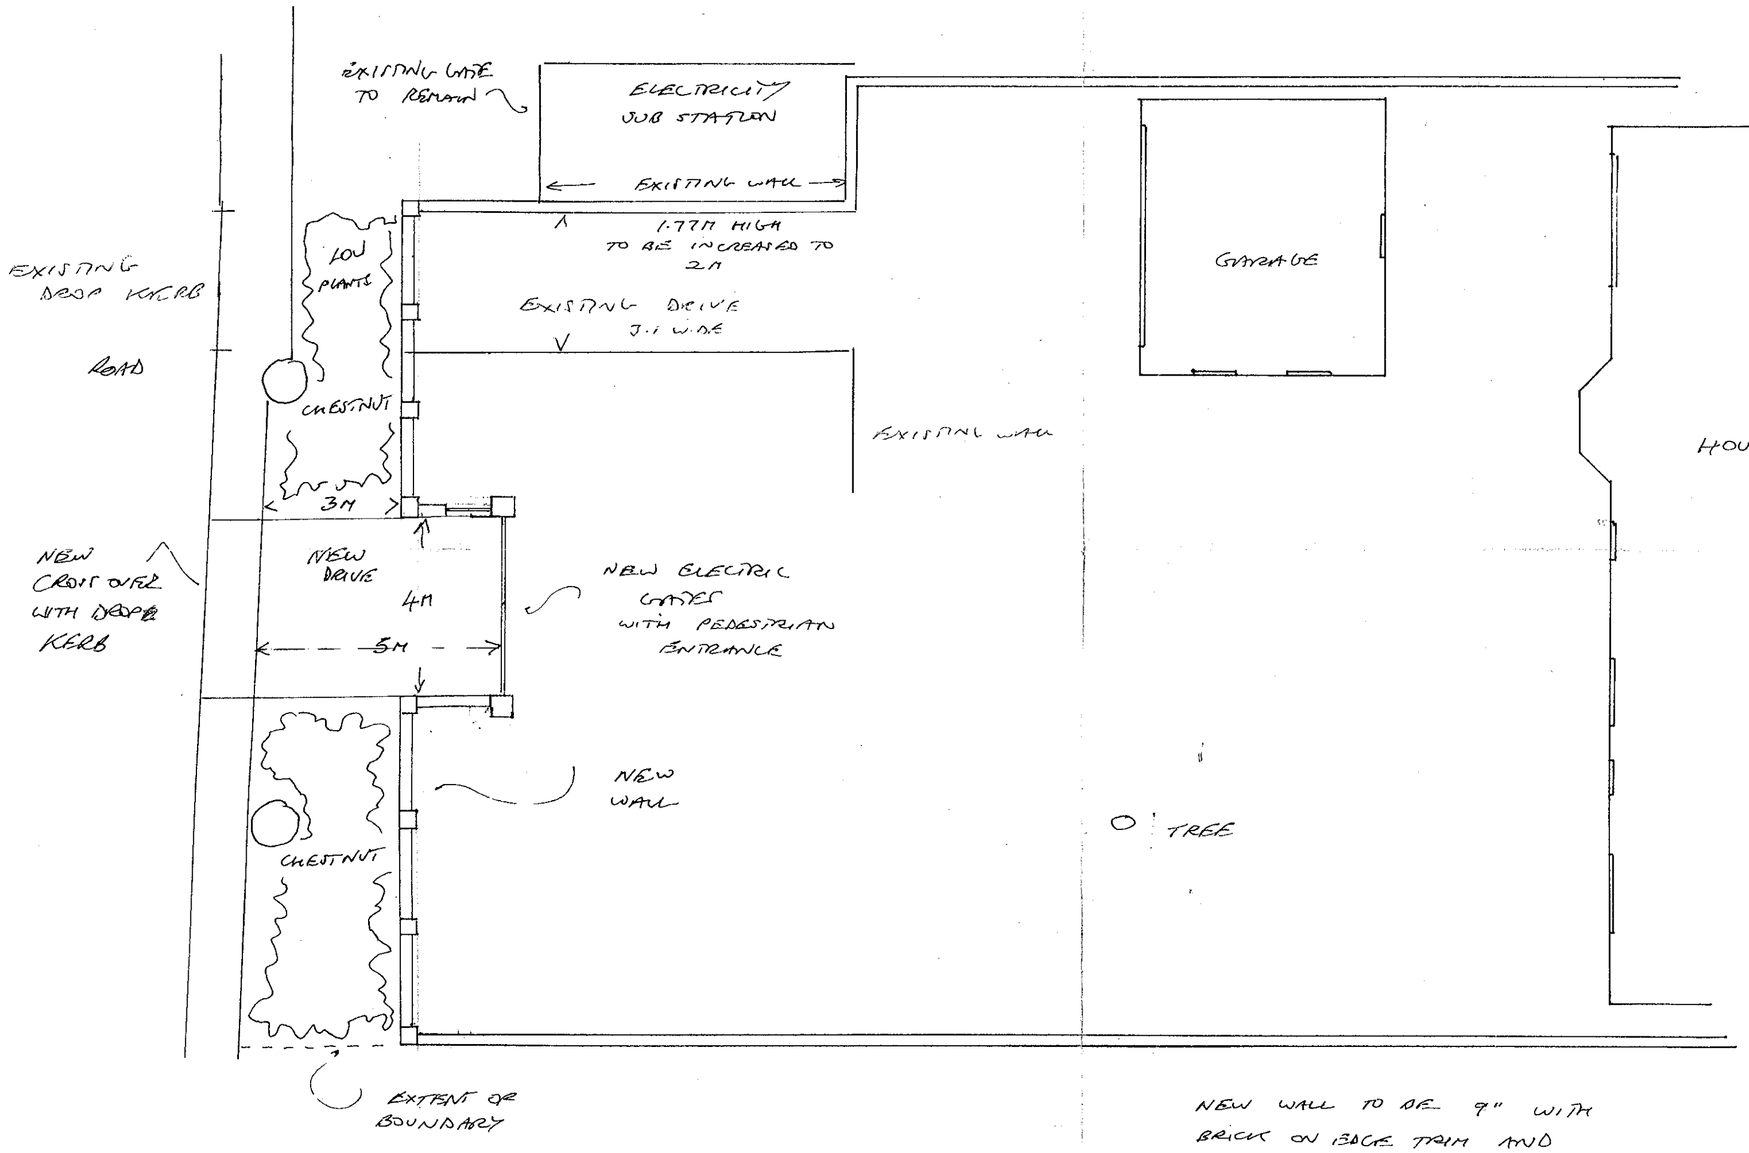

NEW WALL TO BE 9" WITH BRICK ON EDGE TRIM AND CREASING TILE DETAIL
13" BRICK PEIRS WILL BE CONSTRUCTED EVERY 2M

Notes:

All dimensions must be checked on site and not scaled from this drawing.

REVISION A

1. INCREASE DRIVEWAY DEPTH TO 5M FROM BACK OF PAVEMENT.
2. POSITION OF WALL NOW 3M FROM BACK OF PAVEMENT
3. INCREASE HEIGHT OF EXISTING SUB STATION WALL TO 2M.
4. ORIGINAL DRAWING BUT WALL NOW 4M FROM BACK OF PAVEMENT.

A		
	Date	Revisions

© copyright

Graham Bell
GARDEN DESIGN · CONSTRUCTION & CARE
Farnham Common Nurseries
Crown Lane, Farnham Royal
Nr. Slough, Bucks. SL2 3SF.
Telephone : (01753) 645705
Fax : (01753) 646818

Client
MR + MRS MACKENZIE

Job Title
NETHERSTAPLES
FROG HALL DRIVE
WOKINGHAM

Drawing Title
PROPOSED NEW WALL AND GATE

Scale 1:100

Date NOV 00 **Drawn by** NR

Drg. no. LP1/1162/2 **Rev.** A

TPRS 34
420 x 594mm **A2**

Planting areas

Wide radiating brick path leading to brick steps up to patio

Path constructed using tiles

Front drive constructed with brick trim and sandstone cobbles

Garage

Small patio constructed using 300mm x 300mm terracotta style tiles

Proposed new boundary wall with automatic gates and side pedestrian gate

House

Bin area

03 JUN 2001

COPIES TO: | ACK: | FILE:

Small water feature/pond

Fine lawn

Planting areas

Raised planting bed

Path constructed using buff slabs

Parking/turning area

Planting areas

Patio area constructed using 450mm x 450mm slabs with brick on edge trim and brick detailing

0 10 20 30 40 50 60 70 80 90 100

Notes:
All dimensions must be checked on site and not scaled from this drawing.

A		
	Date	Revisions

© copyright

Graham Bell
GARDEN DESIGN · CONSTRUCTION & CARE
Farnham Common Nurseries
Crown Lane, Farnham Royal
Nr. Slough, Bucks. SL2 3SF.
Telephone : (01753) 645705
Fax : (01753) 646818

Client
Mr & Mrs McKenzie

Job Title
Nether Staples
38 Froghall Drive
Wokingham
Berks

Drawing Title
Proposed Front Garden Design

Scale

Date Jan 00

Drawn by NR

Drg. no. LP1/1174

Rev.

TPRS 34

420 x 594mm **A2**

THIS IS NOT A WORKING DRAWING.

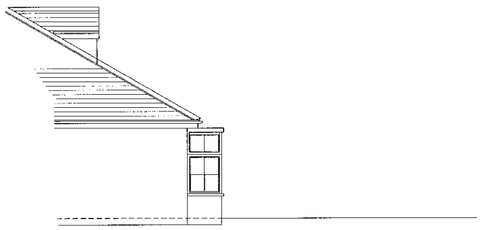

EXISTING NORTH ELEVATION



EXISTING FRONT ELEVATION

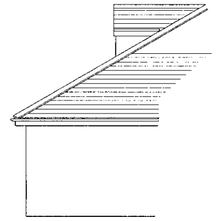

EXISTING SOUTH ELEVATION

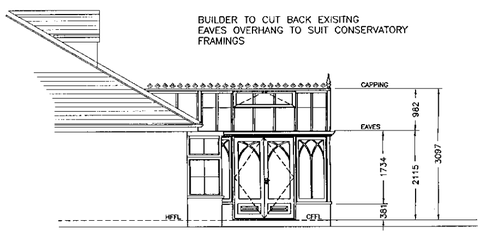

PROPOSED NORTH ELEVATION

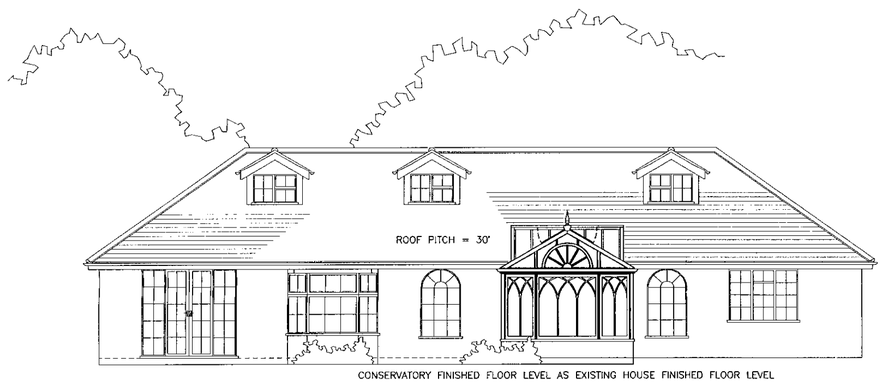

PROPOSED FRONT ELEVATION

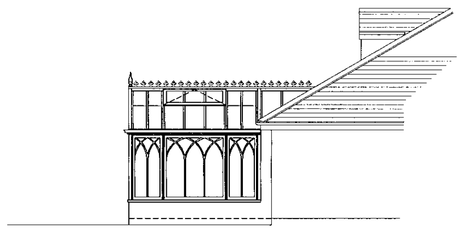

PROPOSED SOUTH ELEVATION

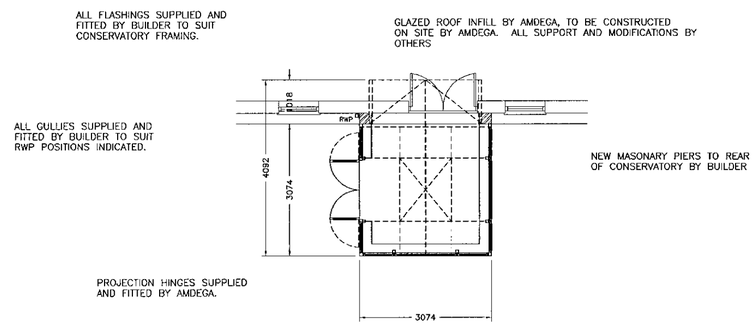

PROPOSED PLAN ELEVATION

Approval of Planning Drawing

contract:.....

Signed:.....

Date:...../...../.....

GENERAL SPECIFICATION :

- CONSERVATORY CONSTRUCTED PRIMARILY FROM IMPORTED CANADIAN WESTERN RED CEDARWOOD.
- DOUBLE GLAZED UNITS THROUGHOUT COMPRISING 2 x 4mm CLEAR TOUGHENED WITH 6mm AIRSPACE.
- PRIMED AND FACTORY PART PAINTED ILEX GREEN SATIN
- ALUMINIUM 'OGEE' GUTTER AND RAINWATER PIPES, COLOUR COATED TO MATCH.
- ALL BUILDING WORKS, BASEWALL, FOUNDATIONS, ETC. BY OTHERS.
- ALL ASSOCIATED LEADWORK, FLASHINGS, ETC. BY SPECIALIST CONTRACTOR.

AMDEGA CONSERVATORIES LTD OWNS THE COPYRIGHT OF THIS UNIT DRAWING. UNAUTHORISED PARTIAL OR COMPLETE REPRODUCTION, IN EITHER 2 OR 3 DIMENSIONAL FORM MAY RESULT IN LEGAL ACTION.

BUILDING NOTES

1. ALL SIZES ON THIS DRAWING ARE BASED UPON THE ASSUMPTION THAT THE ABUTTING WALL IS BOTH PLUMB AND SQUARE, IF THESE CONDITIONS DO NOT APPLY CORRECTION MUST BE MADE BY –
   - PACKING AND FILLING
   - ADJUSTING BASEWORK TO THE REVISED DATUM POINT
2. ENSURE WHEN SETTING OUT CONSERVATORY FFL THAT EXISTING DOORS AND WINDOWS ARE NOT OBSTRUCTED BY CONSERVATORY COMPONENTS
3. WHERE A SLOPING ROOF IS ABOVE THE CONSERVATORY, WE RECOMMEND THAT SNOW GUARDS SHOULD BE FITTED TO THE EAVES OF THE EXISTING BUILDING.

IF IN DOUBT PLEASE CONTACT AMDEGA IMMEDIATELY

		D
		C
		B
		A
DATE	REVISION	REF

CONTRACT :

AT 38 FROGHALL DRIVE
WOKINGHAM
BERKSHIRE
RG40 2LF

FOR

CLIENT

MR & MRS MACKENZIE

DRAWING TITLE

PROPOSED DOUBLE GLAZED CONSERVATORY

AMDEGA
Conservatories
FAVERDALE INDUSTRIAL EST
DARLINGTON
Co DURHAM DL3 0PW
Telephone (01325) 468522
PLANNING DEPARTMENT
Fax No : (01325) 349541

APPROVED

DRAWN BY: RF	SCALE: 1 : 100	
CHECKED:	DRAWING NO: PC3190	REV
DATE: 23.01.01		

05.FEB.2001 * 5514