PD/312/61

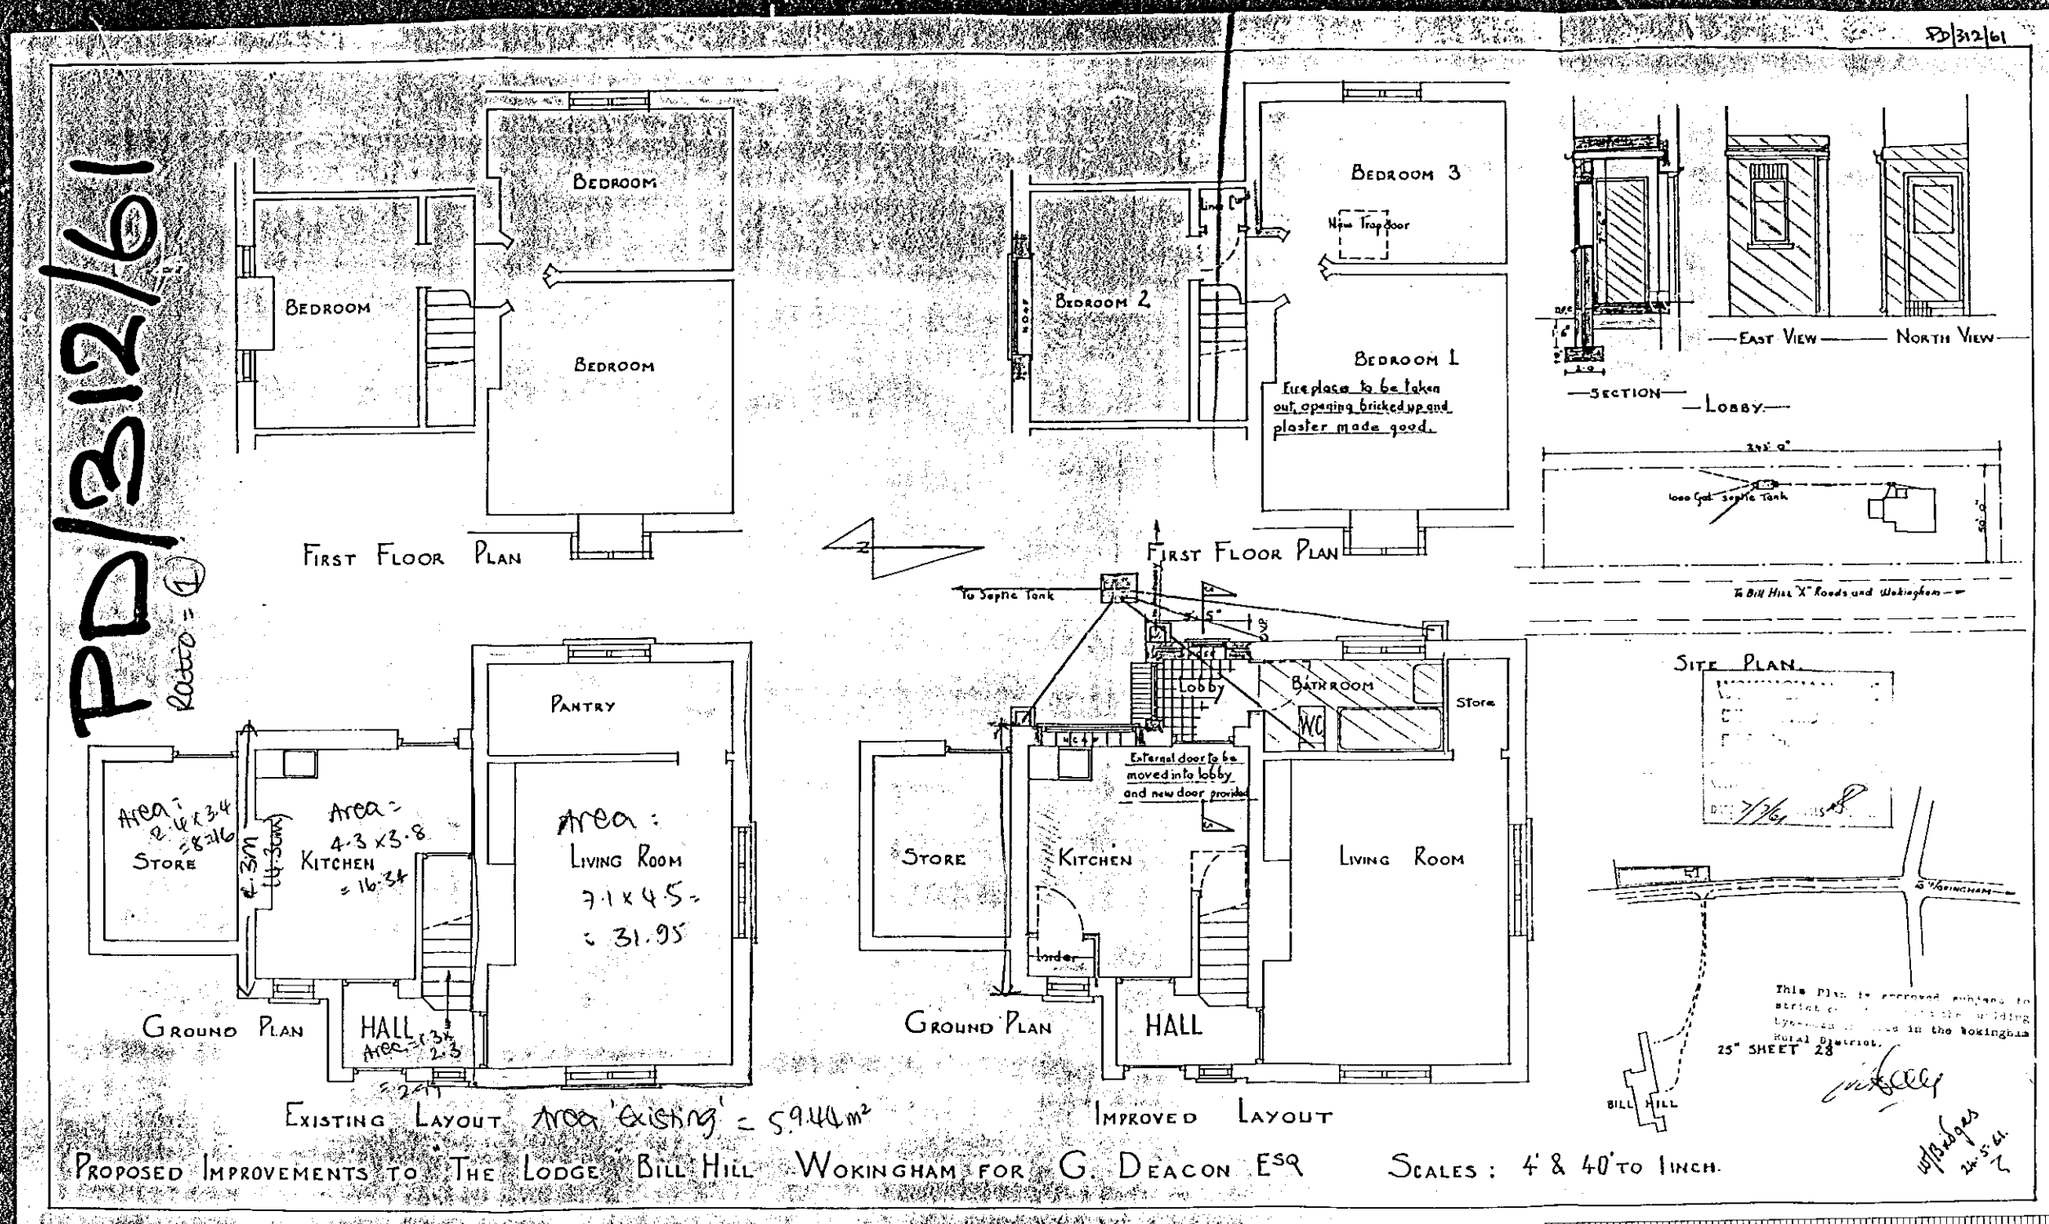

PD/312/61
Ratio = 1
Bedroom
Bedroom
Bedroom
First Floor Plan
Bedroom 3
New Trap door
Bedroom 2
Bedroom 1
Fire place to be taken out, opening bricked up and plaster made good.
First Floor Plan
East View
North View
Section
Lobby
1000 Gal. Septic Tank
To Bill Hill "X" Roads and Wokingham
Site Plan
To Septic Tank
Lobby
Bathroom
WC
Store
External door to be moved into lobby and new door provided
Store
Kitchen
Living Room
Larder
Hall
Ground Plan
Pantry
Store
Kitchen
Area: 4.3 x 3.8 = 16.34
Area: 2.4 x 3.4 = 8.16
Area: Living Room 7.1 x 4.5 = 31.95
Ground Plan
Hall
Existing Layout
Area 'Existing' = 59.44 m²
Improved Layout
This Plan is approved subject to strict ... in the Wokingham Rural District.
25" Sheet 28
Bill Hill
Proposed Improvements to "The Lodge" Bill Hill Wokingham for G. Deacon Esq
Scales: 4' & 40' to 1 inch.

05.FEB.2001* 3315

APPROVED

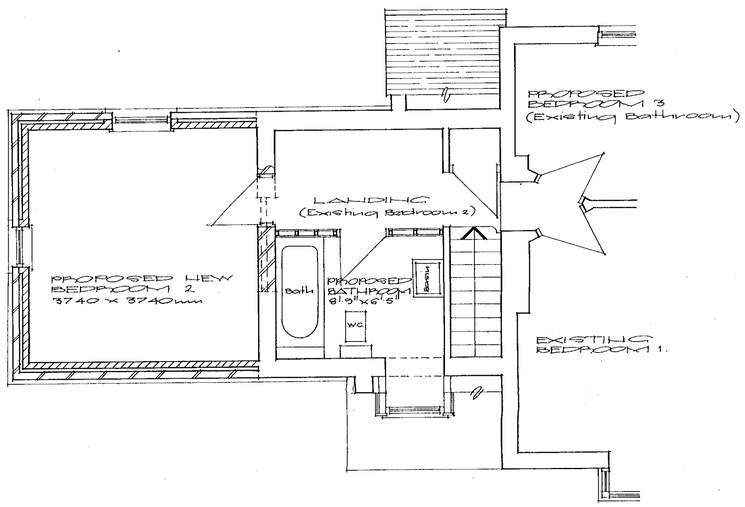

PROPOSED FIRST FLOOR PLAN



EXISTING EAST ELEVATION

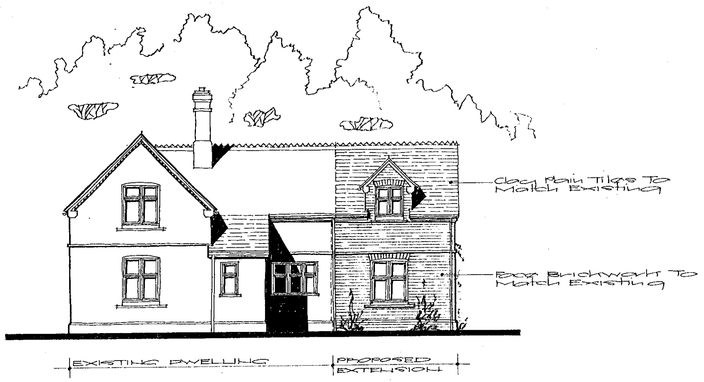

PROPOSED EAST ELEVATION



EXISTING WEST ELEVATION



PROPOSED WEST ELEVATION

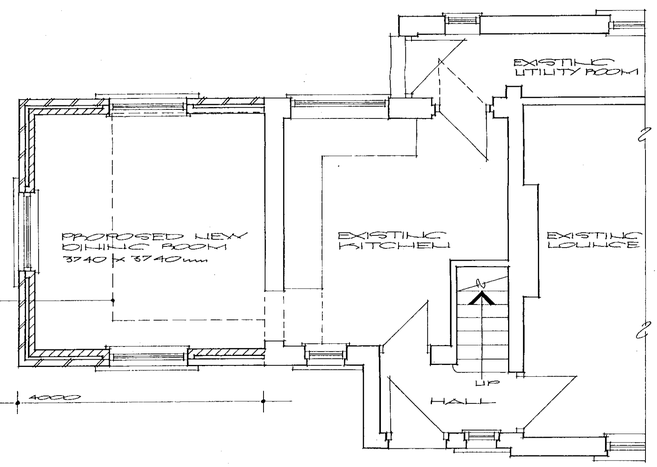

PROPOSED GROUND FLOOR PLAN

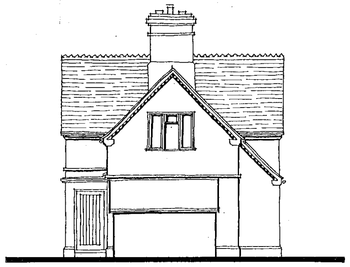

EXISTING NORTH ELEVATION



PROPOSED NORTH ELEVATION

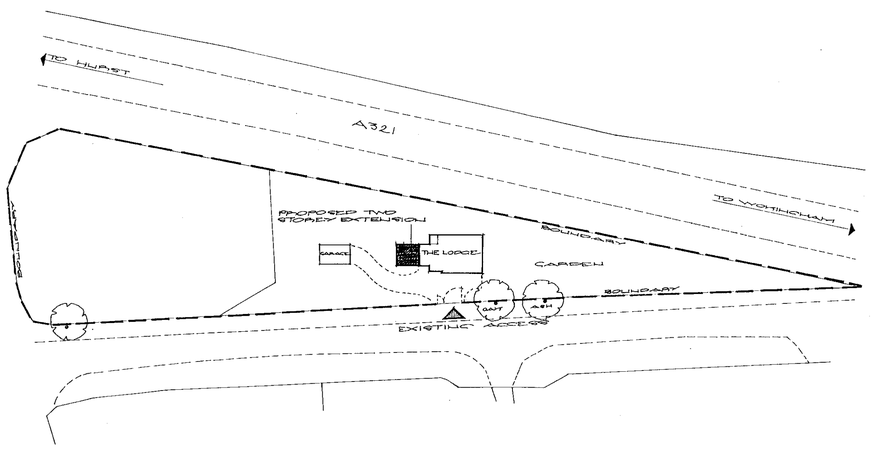

BLOCK PLAN
Scale 1:500

APPROVED

CLIENT:
SIDEBELL LIMITED

PROJECT:
PROPOSED TWO STOREY EXTENSION TO THE LODGE, HOARE ROAD, WOKINGHAM, BERKSHIRE.

DRAWING:
PROPOSED PLANS AND ELEVATIONS

SCALE: 1:50 & 1:100 | DRAWING No: 10-2000-01

DATE: 5TH MAY 2000

BENJAMIN CLAYDEN & ASSOCIATES,
4 ORANGE COTTAGES,
BROADCOMMON ROAD,
HURST, BERKSHIRE. RG10 0RP
TELEPHONE 0118 9348157

BJK 9/01