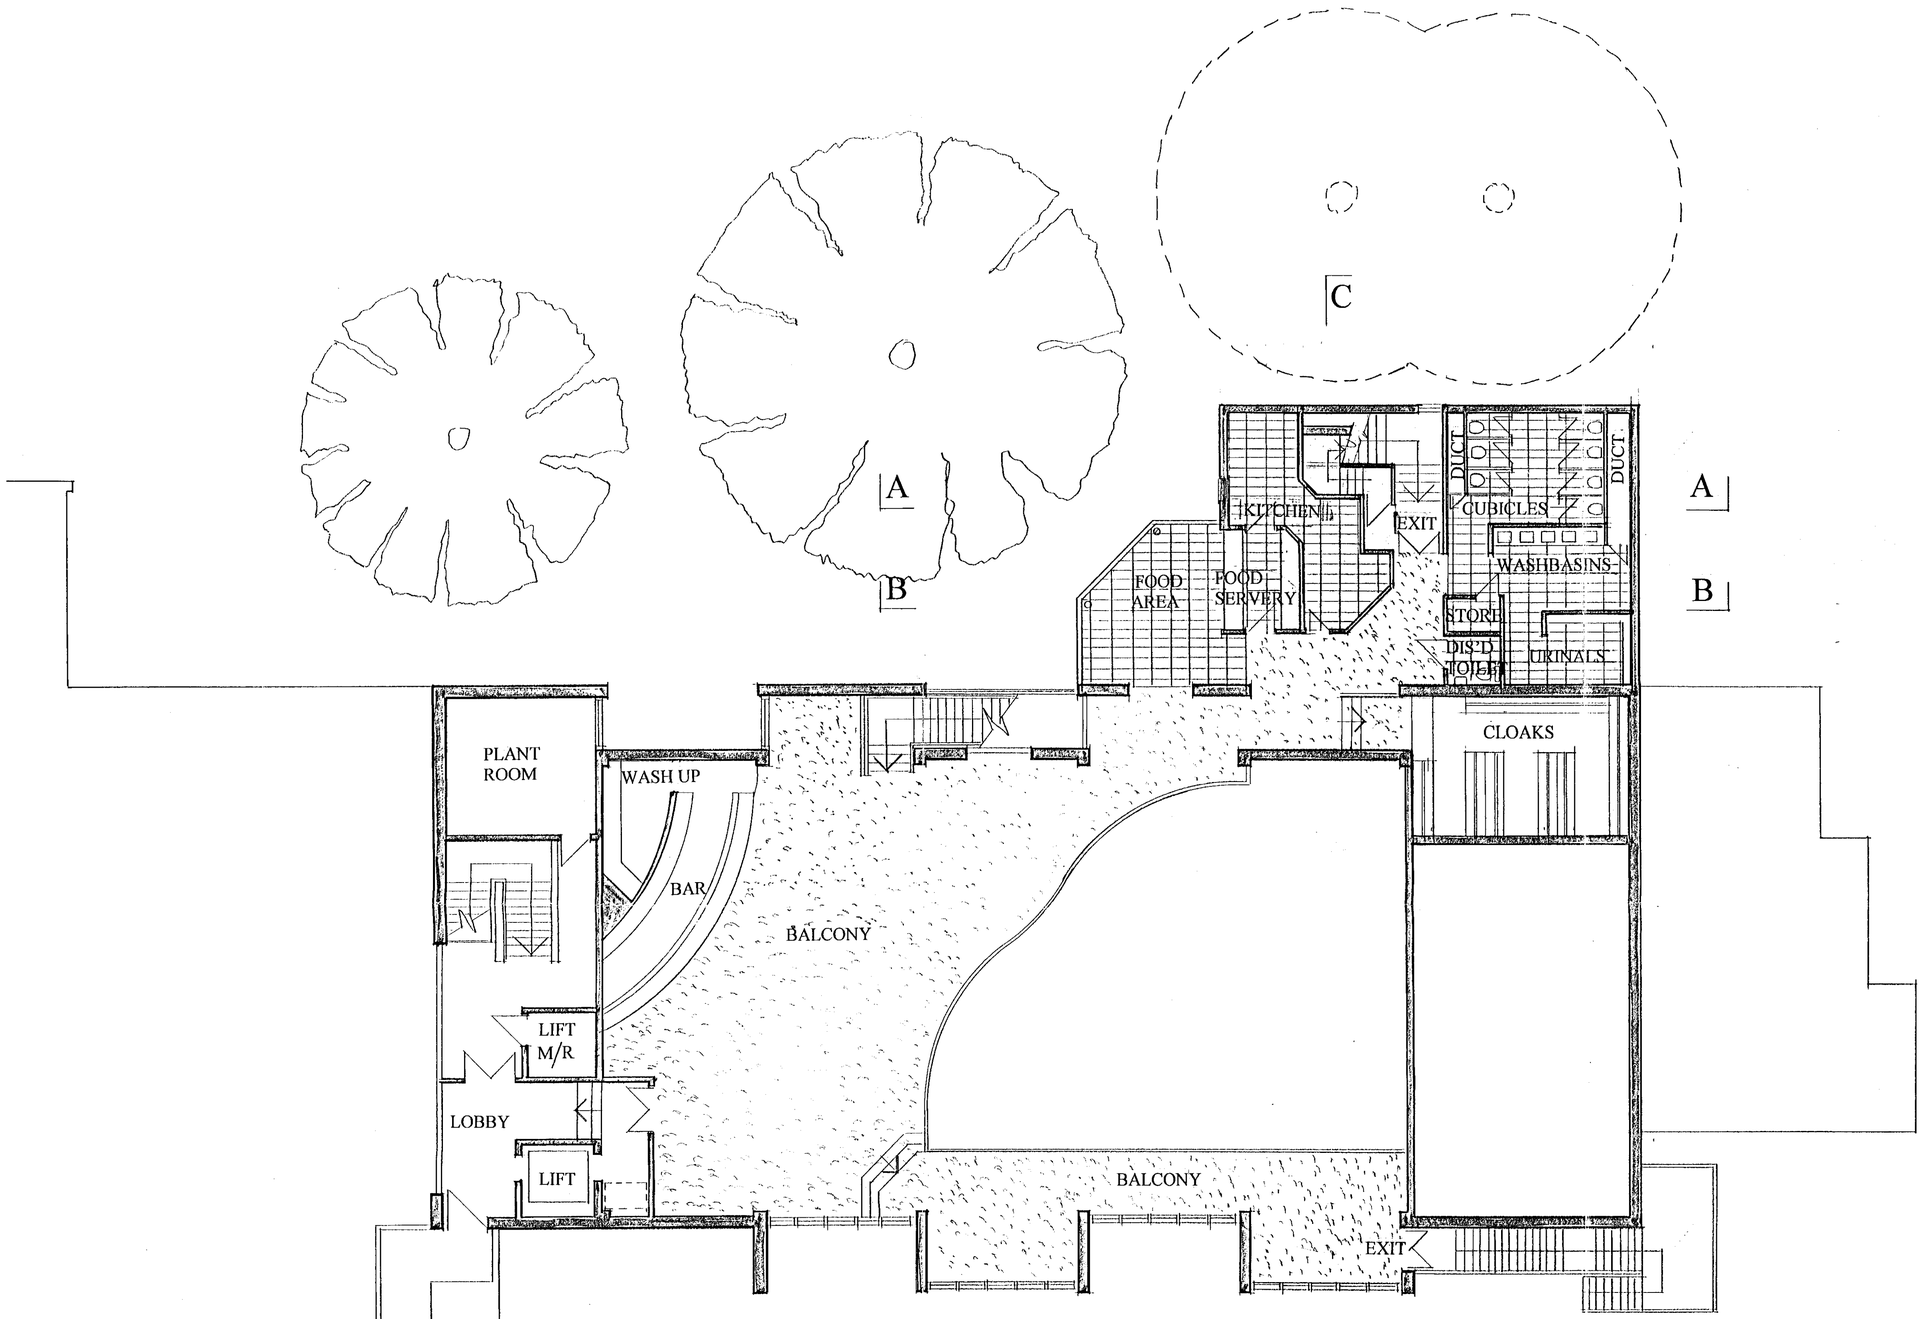

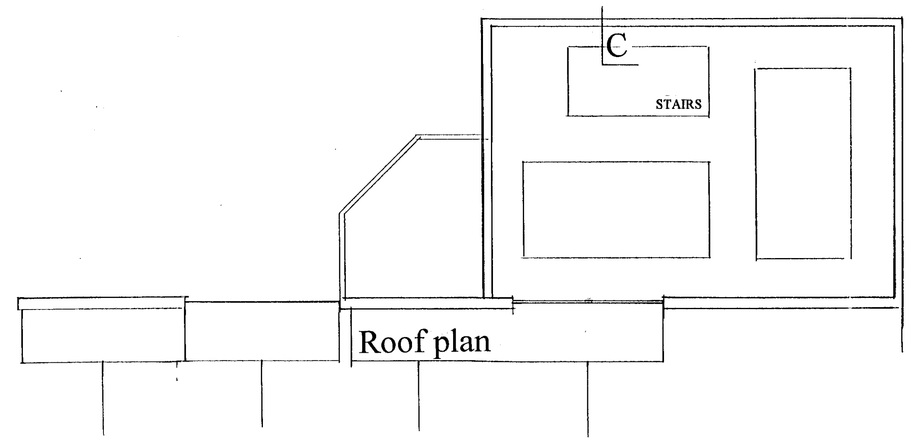

First Floor Plan

31.JAN.2001 5250

Reading University Student's Union Main Hall

CONSULTANTS: NIGEL BURGESS ASSOCIATES THE PRIORY CHURCH ROAD WESTONING BEDS MK45 5JW 01525 717200

COPYRIGHT NIGEL BURGESS ASSOCIATES 2001

Planning Drawing

SCALE 1:100 DATE JAN 2001 DRWG NO 1111/16 REV

6/11/01

TO BE REMOVED

HOLM OAK
Dia Multi
Spread: 12m

TO BE REMOVED

HOLM OAK
Dia: 1.00m
Spread: 12.00m

C

TARMAC PATH TO MATCH EXISTING

OAK
Dia: 1.00m
Spread: 14.00m

OAK
Dia: 2 x 0.80m
Spread: 10.00m

A

B

EXIT

EXIT

OFFICE

MALE TOILET

FEMALE TOILET

DUCT

DUCT

TICKETS

ENTRANCE

NEW PC PAVING

EXIT

DIS'D TOILET

A

B

ENTRANCE

RAMP

EXIT

OFFICE

CELLAR

WASH UP

TRAVEL SHOP

DJ

STORE

RAISED AREA

BAR

STORE

DANCE FLOOR

STAGE/
SEATING
AREA

CELLAR

SHOP

RECEPTION

LIFT

LIFT

LOBBY

STORE

EXIT

STORE

CAN
BAR

EXIT

EXIT

CIRCULATION AREA

C

AMUSEMENTS

MALE TOILET

FURNITURE STORE

FEMALE TOILET

31 JAN 2001 * 3290

APPROVED

Ground Floor Plan

Reading University Student's Union MainHall

CONSULTANTS: NIGEL BURGESS ASSOCIATES THE PRIORY CHURCH ROAD WESTONING BEDS MK45 5JW 01525 717200

COPYRIGHT NIGEL BURGESS ASSOCIATES 2001

Planning Drawing

SCALE 1:100 DATE JAN 2001 DRWG NO 1111/15 REV

6/4/01

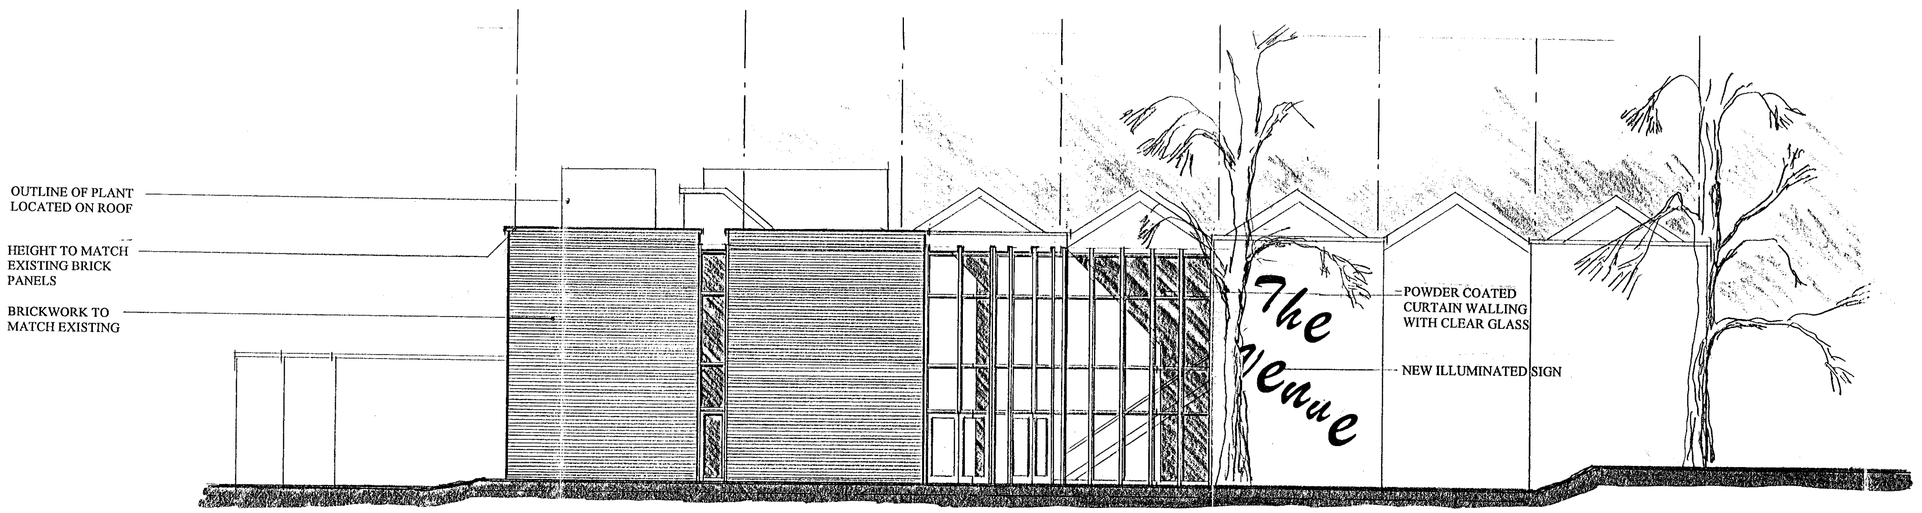

West Elevation

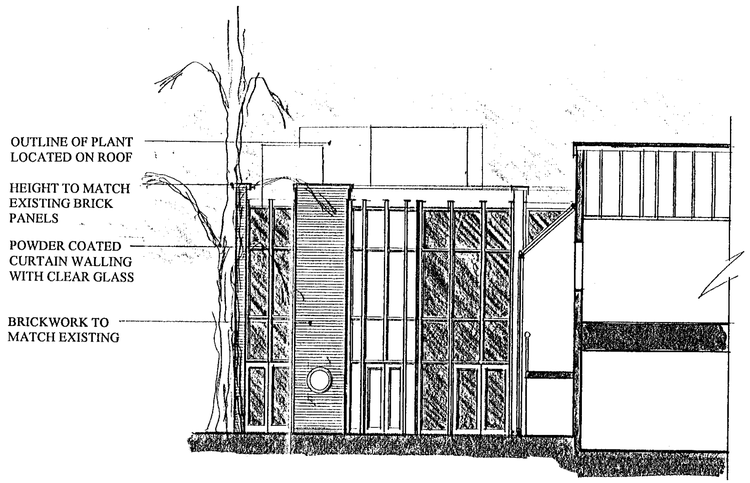

South Elevation

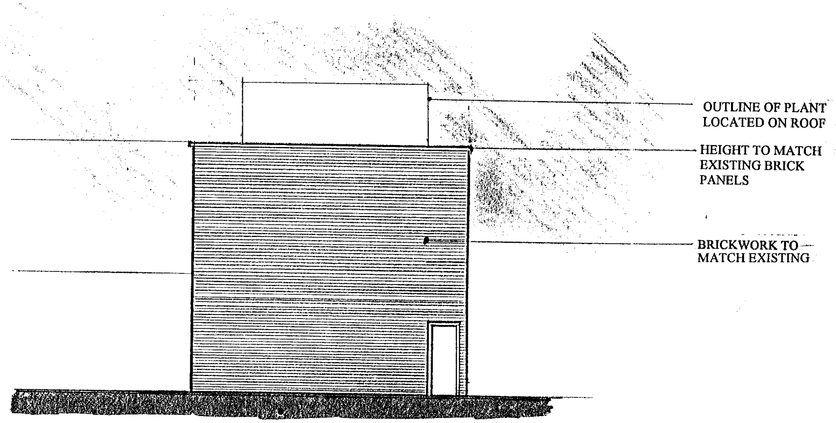

North Elevation

31 JAN 2001 • 3290

RECEIVED

APPROVED

Reading University Student's Union Main Hall

CONSULTANTS: NIGEL BURGESS ASSOCIATES THE PRIORY CHURCH ROAD WESTONING BEDS MK45 5JW 01525 717200

COPYRIGHT NIGEL BURGESS ASSOCIATES 2001

Planning Drawing

SCALE 1:100 DATE JAN 2001 DRWG NO 1111/SK21 Rev

Notes

Caveat

The information shown on this plan is given without obligation or warranty. The accuracy thereof cannot be guaranteed and it must never be scaled for purposes of ordering materials, calculation or setting out of works.

Excavation and groundwork in the proximity of buried services e.g pipes, ducts, cables etc. should always be carried out by hand.

The contractor retains the sole responsibility for stability of any works. No liability of any kind whatsoever is accepted by the University, and no claim for servants for any errors or omissions. The exact positions of services must be verified and established before any excavation is commenced.

Persons should be aware that in addition to the services indicated on this drawing there are likely to be other services present.

Copyright

Based upon Ordnance Survey digital map data with the permission of the Controller of Her Majesty's Stationery Office, a Crown Copyright. Licence No. 100019143

Maps used in the reproduction include :- SU7272SE; SU7272SW; SU7373SE; SU7472SW; SU7271NE; SU7271NW; SU7371NE; SU7471NW; SU7371SW; SU7371SE; SU7471SW.

Original Scale 1:10,000.
Original year of publication : 1994.
Unauthorized reproduction infringes Crown Copyright and may lead to prosecution or civil proceedings.

Changes

Any Variations, Alterations or Additions to the Hall shown must be notified to The Estates and Buildings Department

Rev.	Description	Date
H.	Layout of Earley Gate updated.	04.00
G.	Shelter adjacent to synthetic pitch added and connecting footpath next to tennis courts.	11.99

B. O. CAD File Reference: DREW

Date Plotted: --/--/-- Time: --:--

The University of Reading

Gordon E Davies
Director of Estates and Buildings
Estates and Buildings Department
Whiteknights, PO Box 235
Reading, RG6 6BW
Tel. 0118 931 8900 Fax. 0118 975 3499

Building: STUDENT-UNION MAIN-HALL

Project: HALL-REFURBISHMENT

Title: SITE-PLAN

Drawn	Date
NAME	JAN-2001
Job Number: 1111	Scale: 1:2500

Building No.	Code	Drawing No.	Rev.
W000	0	001	–

SCALE 50 0 50 100 150 200 METRES

APPROVED



Notes

31.JAN.2001 * 3250

Rev.	Description	Date
C.	New changing/meeting room added 4. 99 G77 revised to incorporate dis. wc	
B.	Change of use in rooms B87, B88, G70, & G71.	1. 97
A.	FIRST ISSUE.	6. 95

B. O. CAD File Reference: **DREF**

Date Plotted: --/--/-- Time: --:--

The University of Reading

Buildings Officer
K. Collins, CEng, FIEE, MInstE
Buildings Office
Whiteknights, PO Box 235
Reading, RG6 6BW
Tel. 0118 9318300 Fax. 0118 9753499

Building
STUDENT-UNION BUILDING

Project
STUDENT-UNION MAIN-HALL-REFURB

Title
EXISTING-GRD FLOOR-PLAN

Drawn	Date
NAME	JAN-2001

Job Number	Scale
1111	1:200

APPROVED

Building No.	Code	Drawing No.	Rev.
W000	0	002	-

NEWPORT_PT

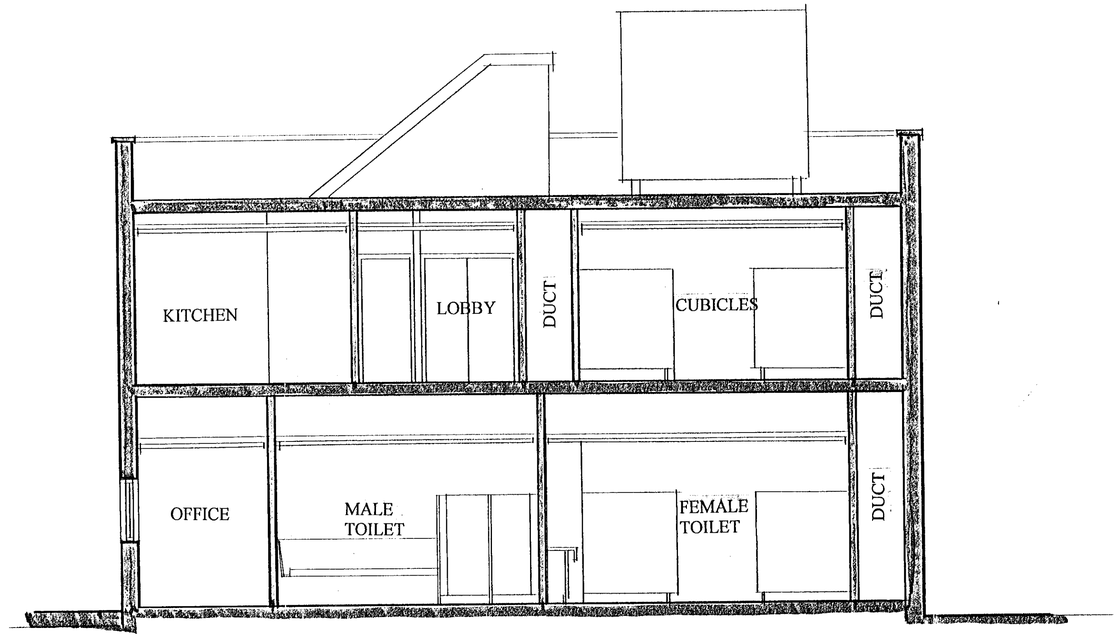

Section AA

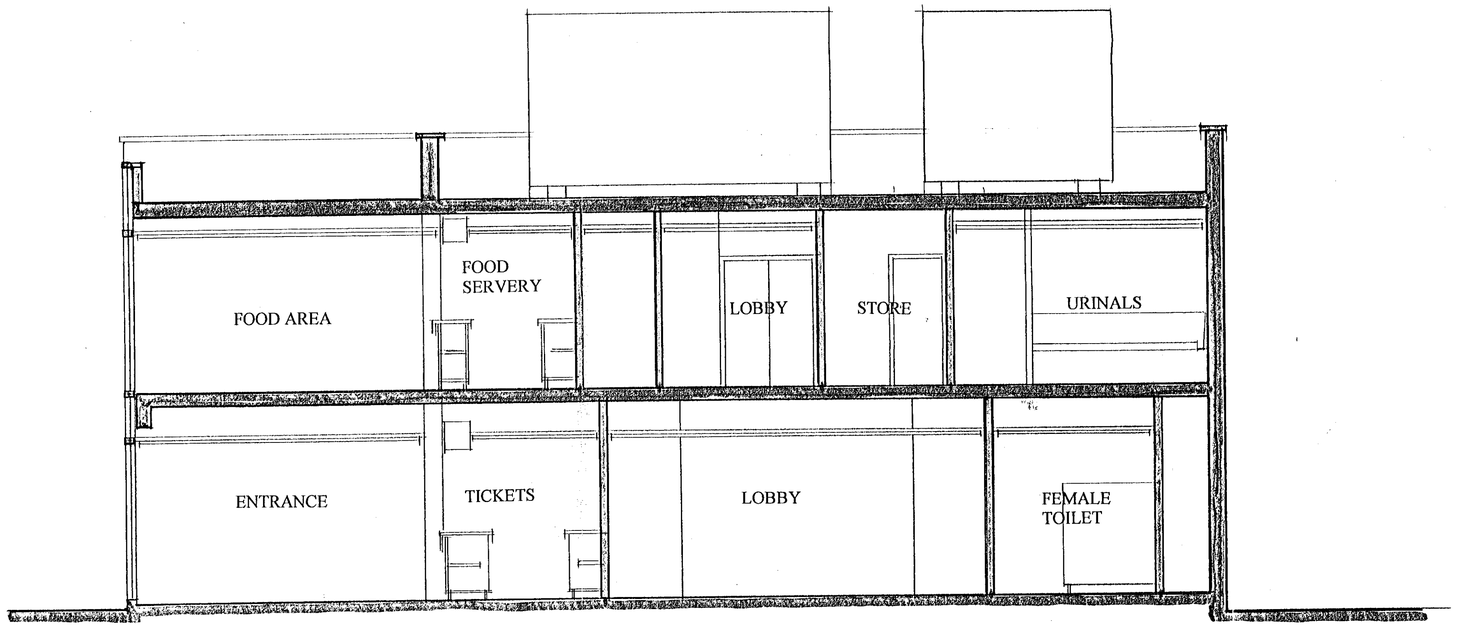

Section BB

31.JAN.2001* 3290

APPROVED

COPYRIGHT NIGEL BURGESS ASSOCIATES 2001

Reading University Student's Union Main Hall

CONSULTANTS: NIGEL BURGESS ASSOCIATES THE PRIORY CHURCH ROAD WESTONING BEDS MK45 5JW 01525 717200

Planning Drawing

SCALE 1:100 DATE JAN 2001 DRWG NO 1111/33 REV