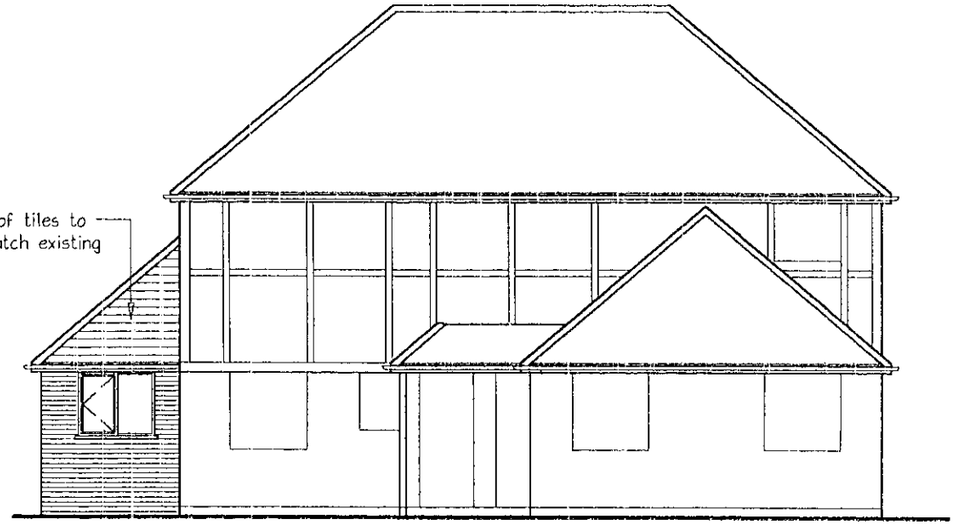

FRONT ELEVATION

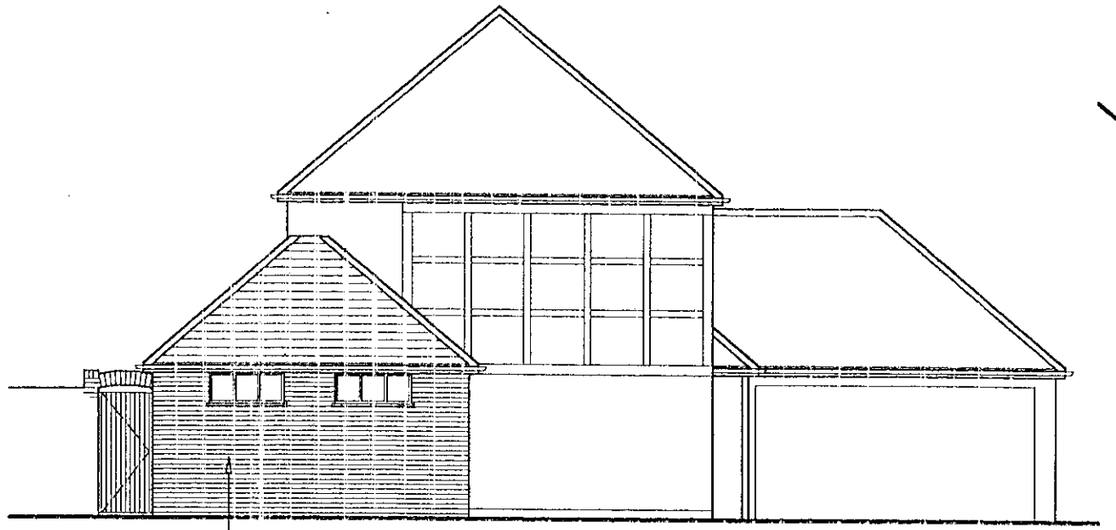

SIDE ELEVATION

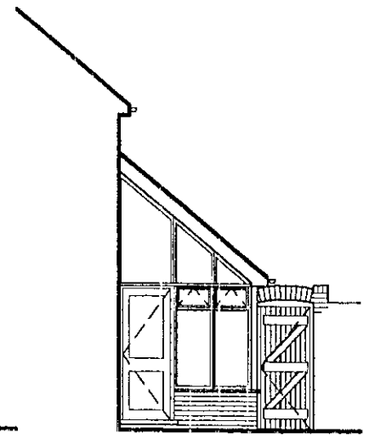

SIDE ELEVATION

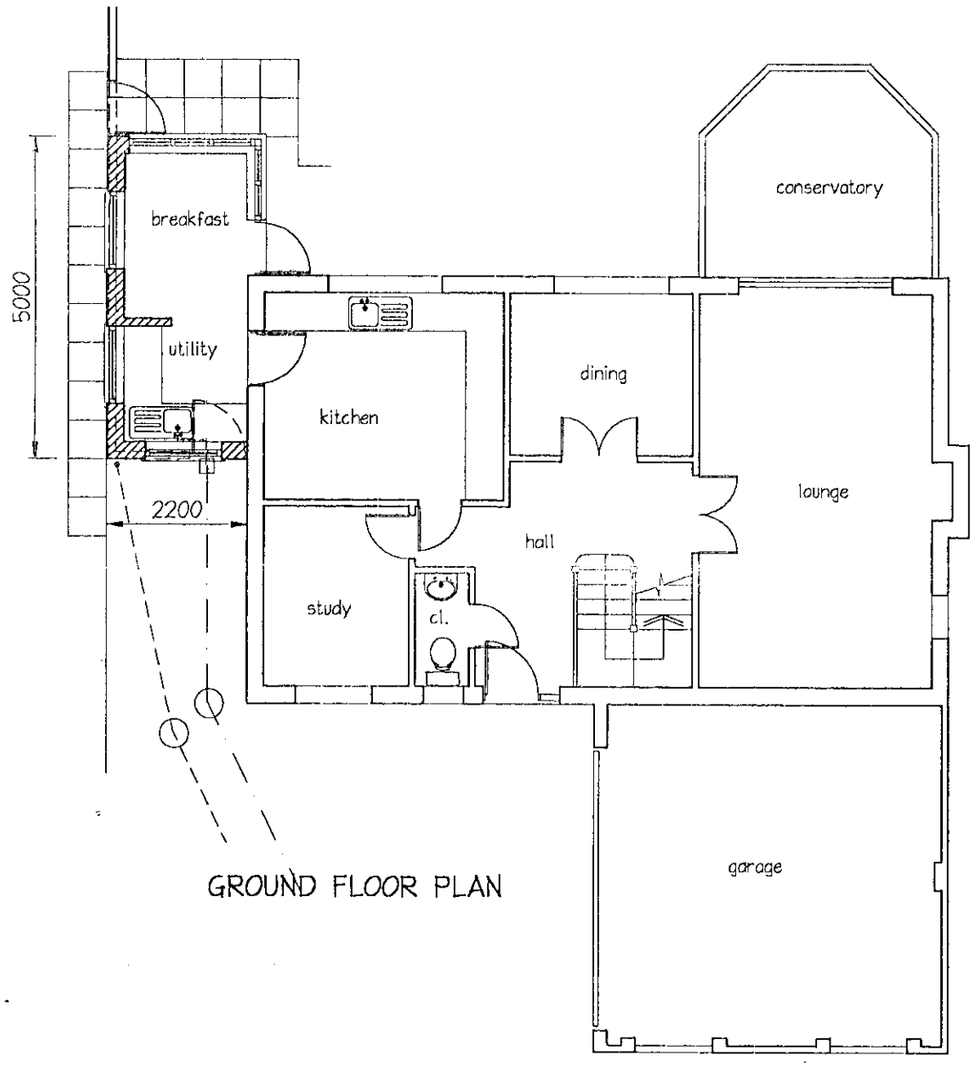

GROUND FLOOR PLAN

22.JAN.2001* 5225

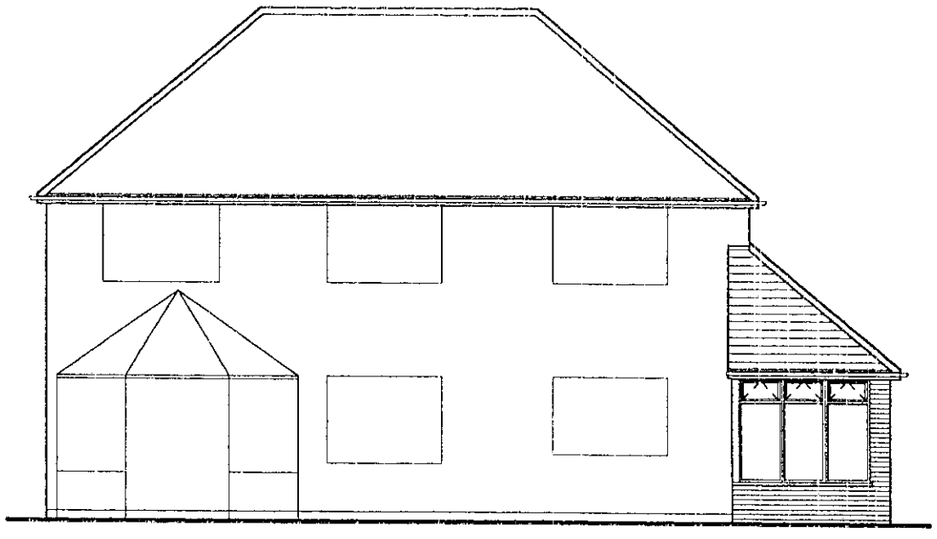

REAR ELEVATION

APPROVED

09/03/01

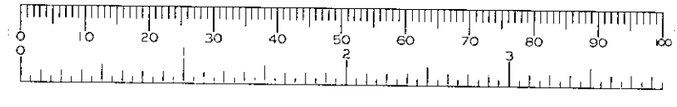

Job 5, Manor Park Drive Finchampstead	Date Jan 01	Building contractor to verify all dimensions prior to setting out, commencing works or detailing shop drawings. Any discrepancies are to be reported to the supervising officer immediately. Do not scale from this drawing. © Copyright	Architectural Services 21 Fairway Avenue, Tilehurst, Reading RG30 4QA Tel: Reading (0118) 942 1655 Architectural Design–Planning–Appeals–Surveys
Drawing Title Proposed single storey extension Proposed plan and elevations	Scale 1:100		
	Drawn by PS	Drawing No 00819/04	Revision

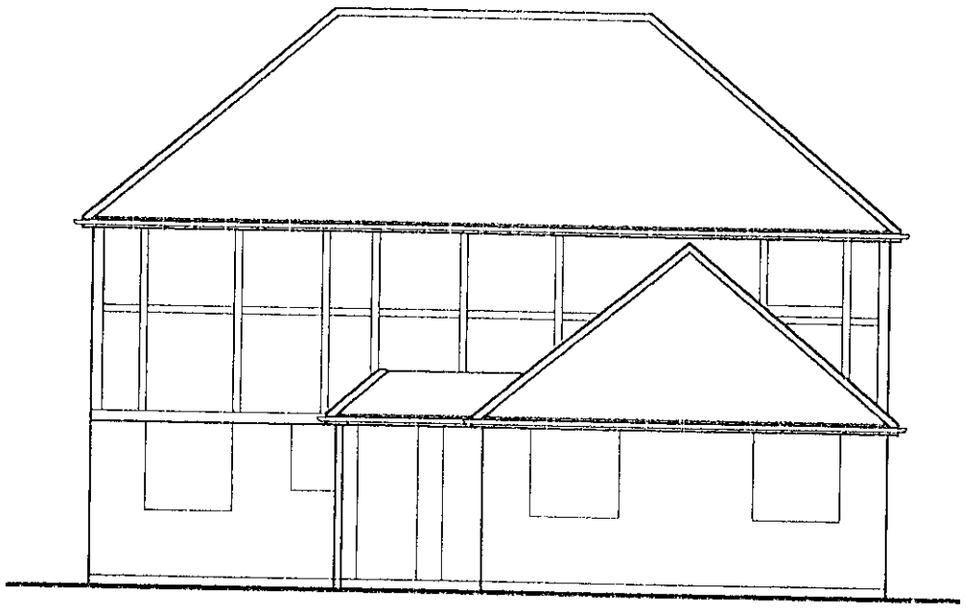

FRONT ELEVATION

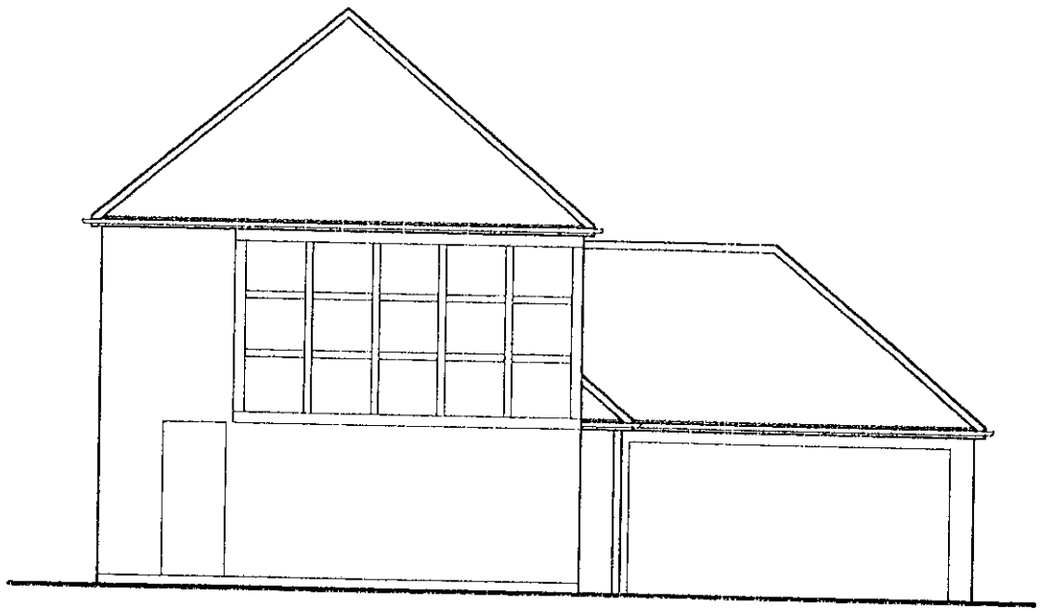

SIDE ELEVATION

22. JAN. 2001 * 3225

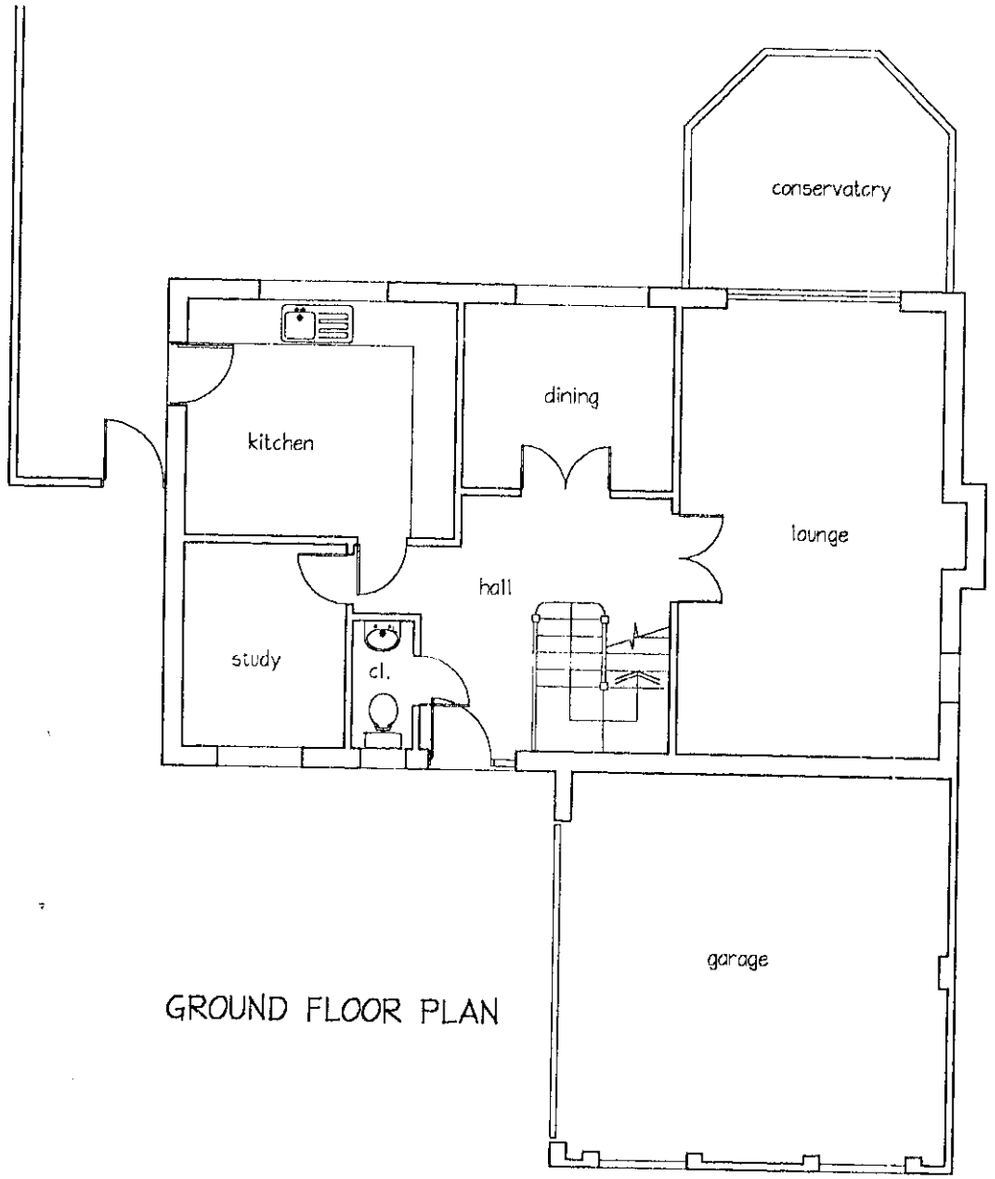

GROUND FLOOR PLAN

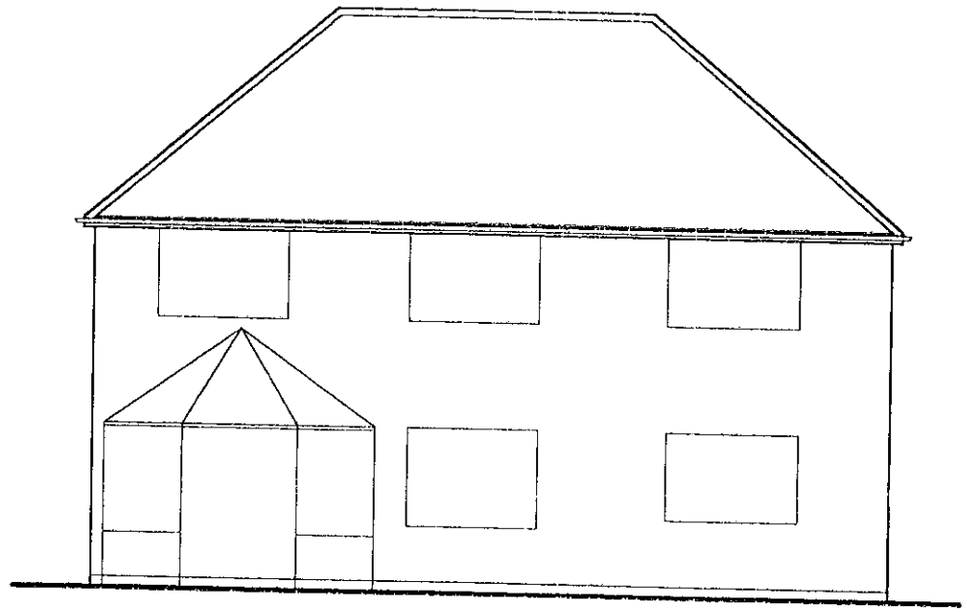

REAR ELEVATION

APPROVED

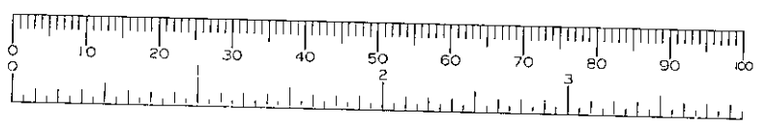

Job: 5, Manor Park Drive, Finchampstead	Date: Jan 01	Building contractor to verify all dimensions prior to setting out, commencing works or detailing shop drawings. Any discrepancies are to be reported to the supervising officer immediately. Do not scale from this drawing. © Copyright	Architectural Services 21 Fairway Avenue, Tilehurst, Reading RG30 4QA Tel: Reading (0118) 942 1655 Architectural Design–Planning–Appeals–Surveys
Drawing Title: Proposed single storey extension Existing plan and elevations	Scale: 1:100		
	Drawn by: PS	Drawing No: 00819/03 Revision	