C19m

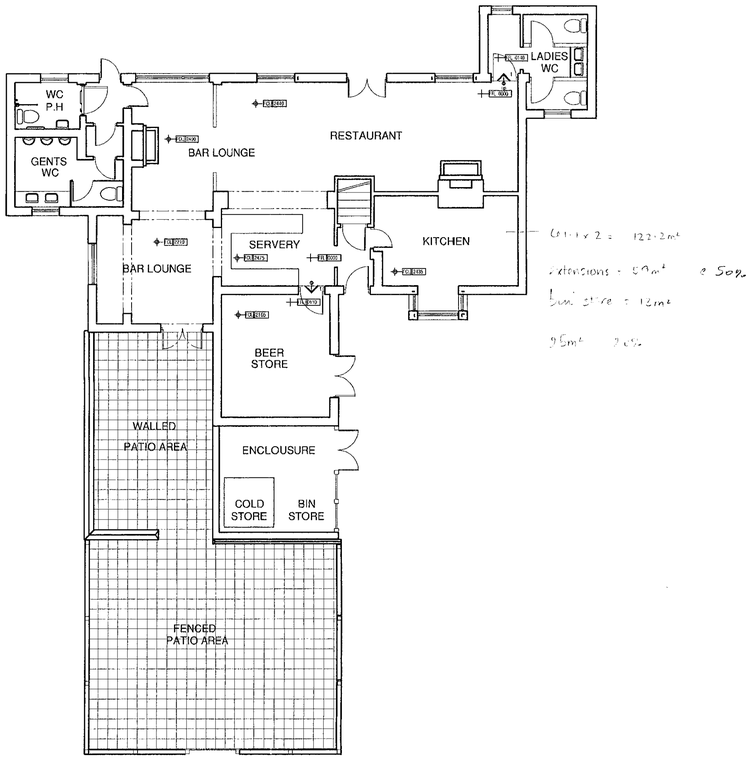

EXISTING GROUND FLOOR PLAN
SCALE 1:100

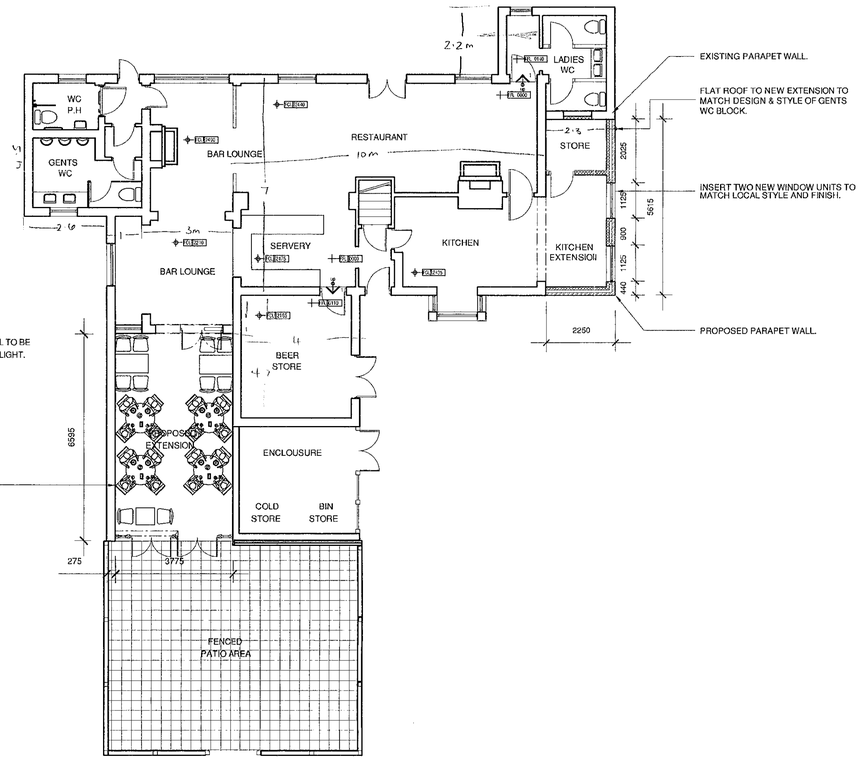

PROPOSED GROUND FLOOR PLAN
SCALE 1:100



EXISTING REAR ELEVATION
SCALE 1:100

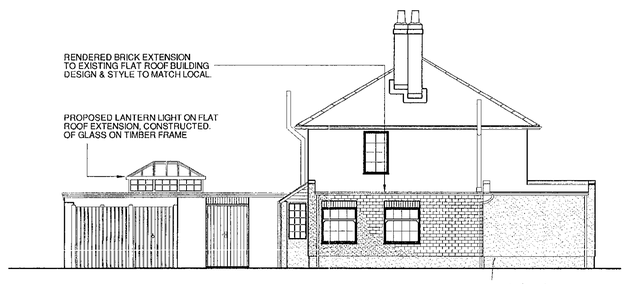

PROPOSED SIDE ELEVATION
SCALE 1:100

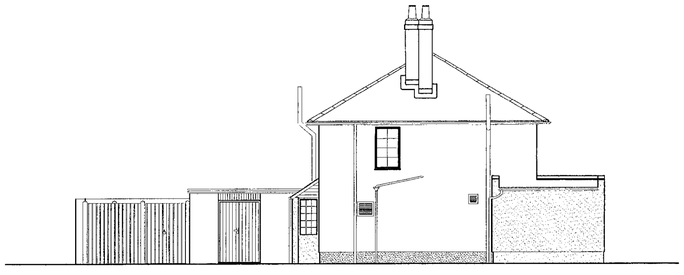

EXISTING SIDE ELEVATION
SCALE 1:100



PROPOSED REAR ELEVATION
SCALE 1:100



SITE PLAN
SCALE 1:1250

08 JAN 2001 * 3132

WITHDRAWN

Copyright in this drawing is owned by Focus Design Ltd and this documentation is confidential to Focus Design Ltd. As such this document (and its contents) should be treated with the upmost care and consideration and in no circumstances should it be disclosed, distributed, published or copied (whether in whole or part) without prior written consent of Focus Design Ltd.

NOTES

All dimensions to be checked on site and any discrepancies notified prior to commencement of work.

Do not scale from this drawing.

If in doubt, ask.

DATE	REF	REVISIONS

focus design
29 Staple Gardens Winchester
Hants SO23 8SR
Tel 01962 85 00 00
Fax 01962 85 00 11
Email postmaster@focus-design.co.uk

Client
GREENE KING PUB PARTNERS

Job Title
THE JOLLY FARMER
HURST

Drawing Title
EXISTING AND PROPOSED G.F PLANS & ELEVATIONS

Scale
1:100

Date
13 DEC 2K

Drawn By
HAW

Drg. No
1119-00-103

Rev.

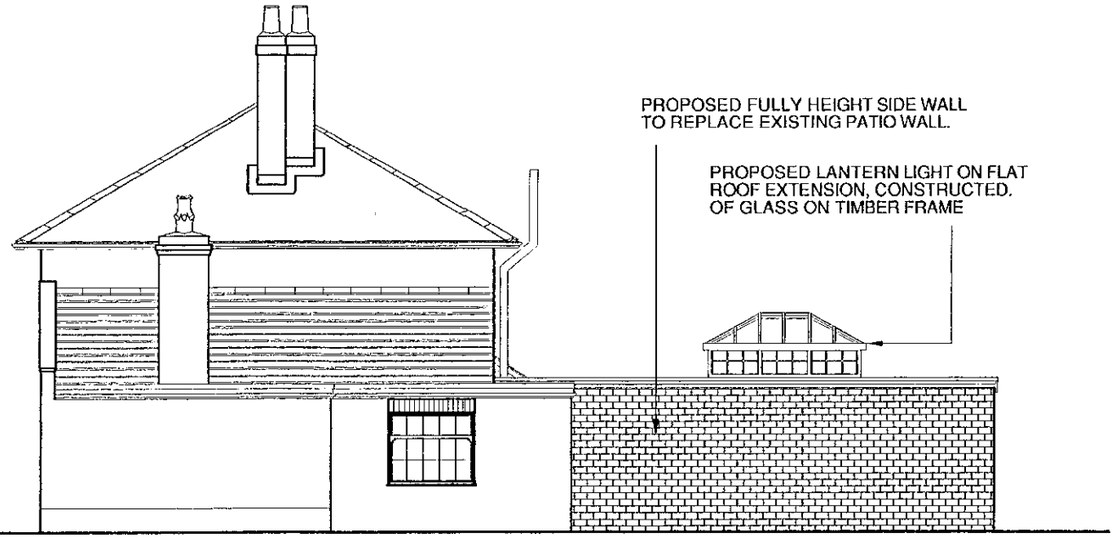

PROPOSED SOUTH ELEVATION
SCALE 1:100

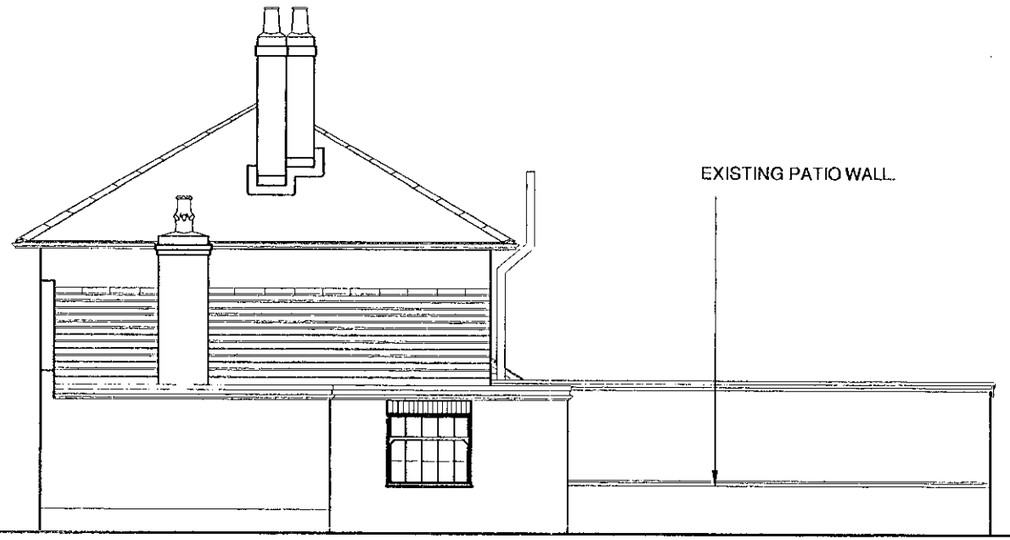

EXISTING SOUTH ELEVATION
SCALE 1:100

WITHDRAWN
WITHDRAWN
06 JAN 2021

Client: GREENE KING DAVIS STREET HURST RG10 0TH	Job Title: THE JOLLY FARMER	Date: 3 JAN 2k1	Drawn By: HAW	Scale: 1:100
	Drawing Title: PROPOSED AND EXISTING SOUTH ELEVATIONS	Drg. No.: 1119_00_104	Rev.	

focus design Ltd
29 Staple Gardens Winchester
Hants SO23 8SR
Tel 01962 85 00 00
Fax 01962 85 00 11
Email @focus-design.co.uk