

NORTH ELEVATION

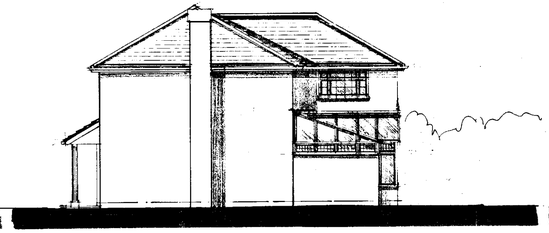

EAST ELEVATION
WEST



SOUTH ELEVATION

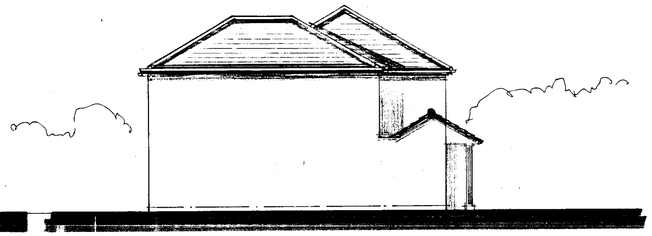

WEST ELEVATION
EAST

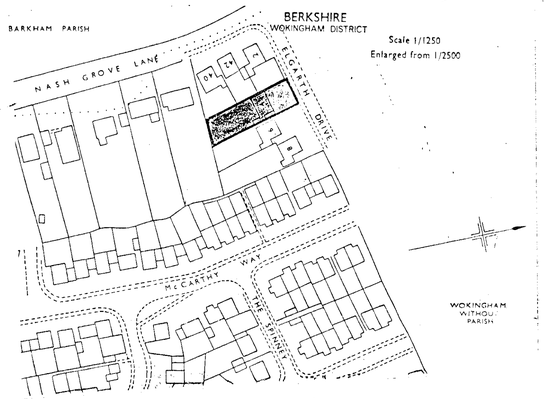

LOCATION PLAN

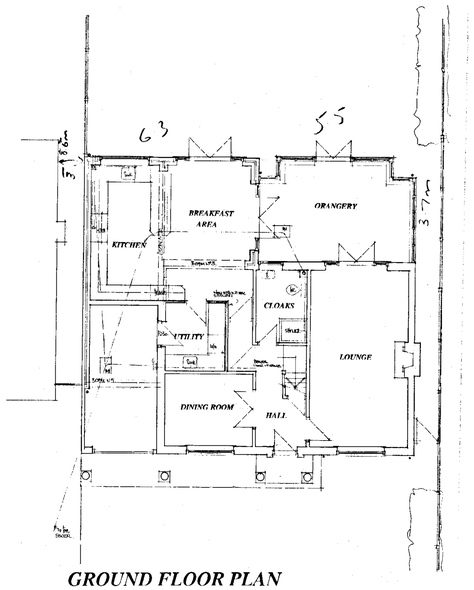

GROUND FLOOR PLAN

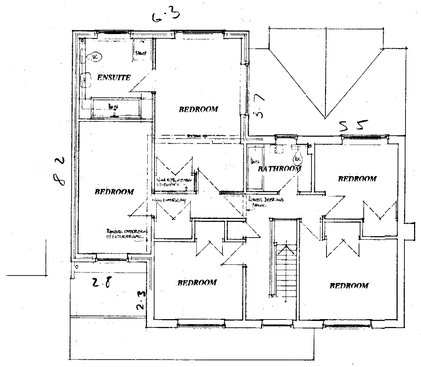

FIRST FLOOR PLAN

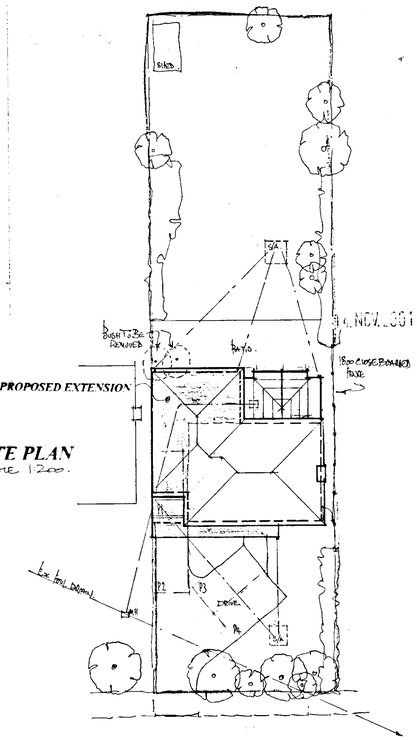

SITE PLAN
SCALE 1:200.

Proposal PROPOSED EXTENSIONS.	Drawing PLANNING PROPOSALS

Site
4 ELGARTH ROAD, FINCHAMPSTEAD, WOKINGHAM, BERKSHIRE.

Date 11 July, 2001 Scale . 1:100 . Drawing No D 609-02

COLIN DAWSON & ASSOCIATES
Architectural Design & Building Surveying.
MALVERN HOUSE
1 MALVERN WAY
TWYFORD
READING BERKSHIRE RG10 9PY
Tel: (0118) 9343322 Fax: (0118) 9343322.

NOV 2001 5289

21/1/02



NORTH ELEVATION

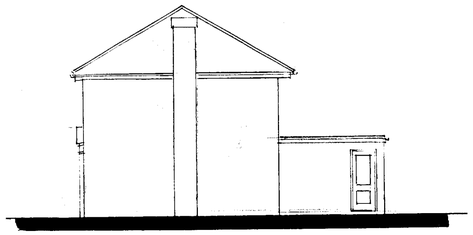

EAST ELEVATION

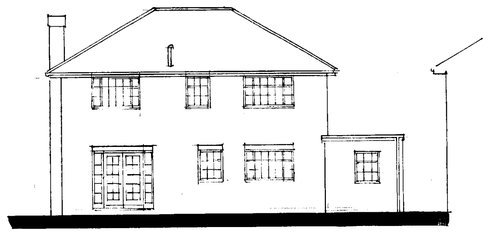

SOUTH ELEVATION

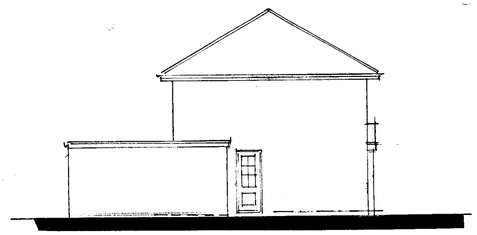

WEST ELEVATION

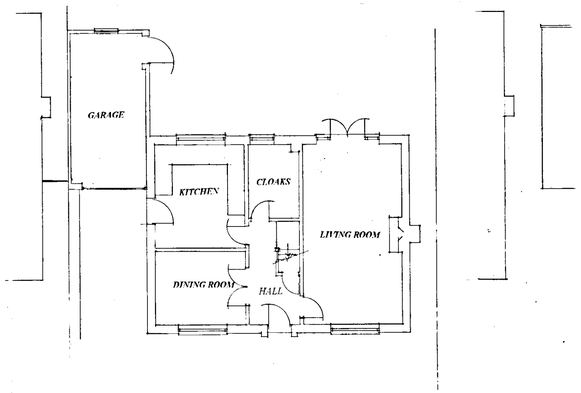

GROUND FLOOR PLAN

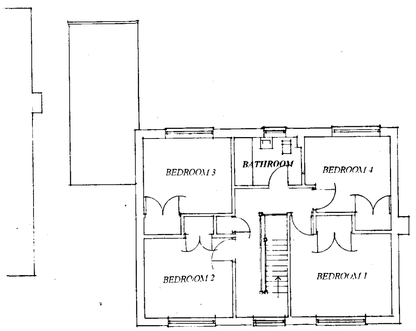

FIRST FLOOR PLAN

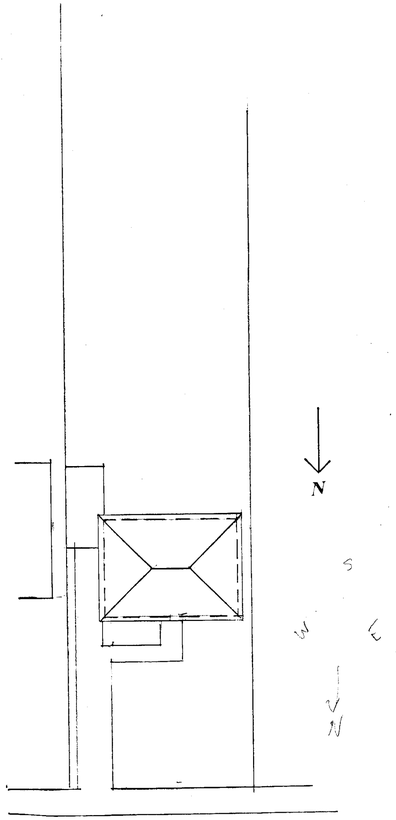

SITE PLAN

5289

ADDITIONAL PLAN

Proposal
PROPOSED EXTENSIONS.

Drawing
PLANS AS EXISTING

Site
4 ELGARTH ROAD, FINCHAMPSTEAD, WOKINGHAM, BERKSHIRE.

Date 11 July, 2001 Scale . 1:100 . Drawing No D 609-01

PLANNING SERVICES
FOL
TEC
SAF
28 NOV 2001

COLIN DAWSON & ASSOCIATES
Architectural Design & Building Surveying.
MALVERN HOUSE
1 MALVERN WAY
TWYFORD
READING, BERKSHIRE. RG10 9PY.
Tel: (0118) 9343322 Fax: (0118) 9343322.