



ISSUE STATUS

APPROVAL

CLIENT

ON APPLICATION

PROJECT

EXTENSION & MODIFICATIONS

REV	DESCRIPTION	DATE
A	APPROVAL	30.01.25

Notes

- Structural calculations, guidance or notes of any is for guidance only, not for construction. You must engage a structural engineer.
- All documentation provided does not limit your liability in respect to the engagement and full compliance of Planning and/or Building Control.
- The nominated Building Control officer has the right to superceed any and all of the information contained within this document. You are required by Law to comply with the explicit directions given by your Building Control officer.

PROJECT ID	DATE of ISSUE
#2873	07/09/24

SCALE (@ A1)	REV
1 : 50	A


TITLE

ELEVATIONS EXISTING

DWG No.

A201


©2024

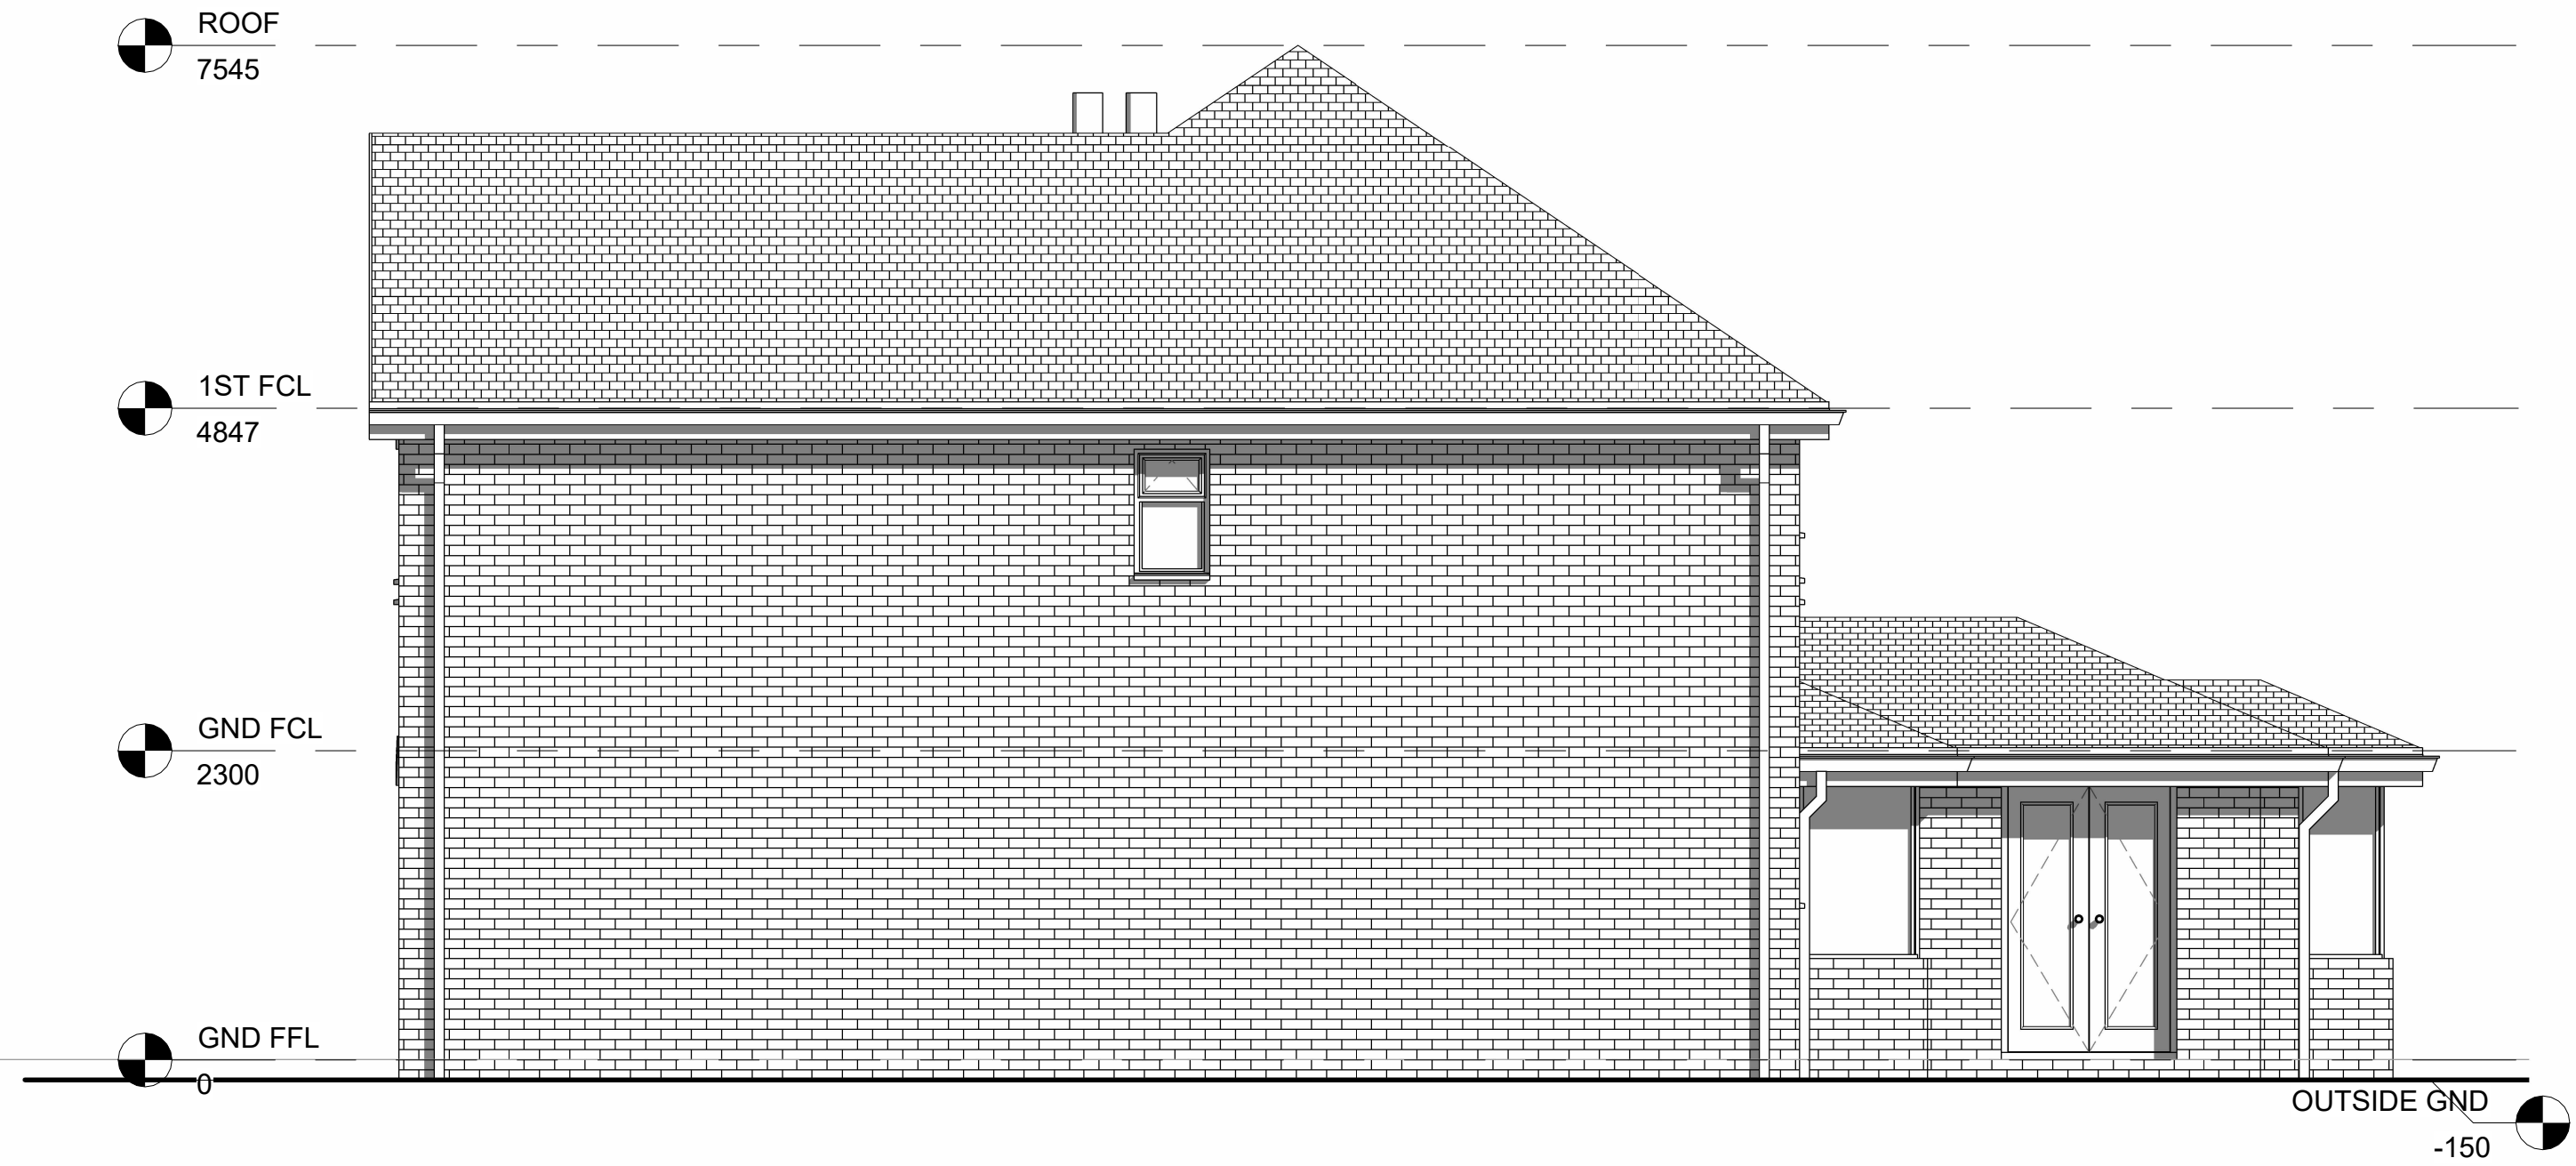

1 NORTH EXISTING
1 : 50



2 EAST EXISTING
1 : 50

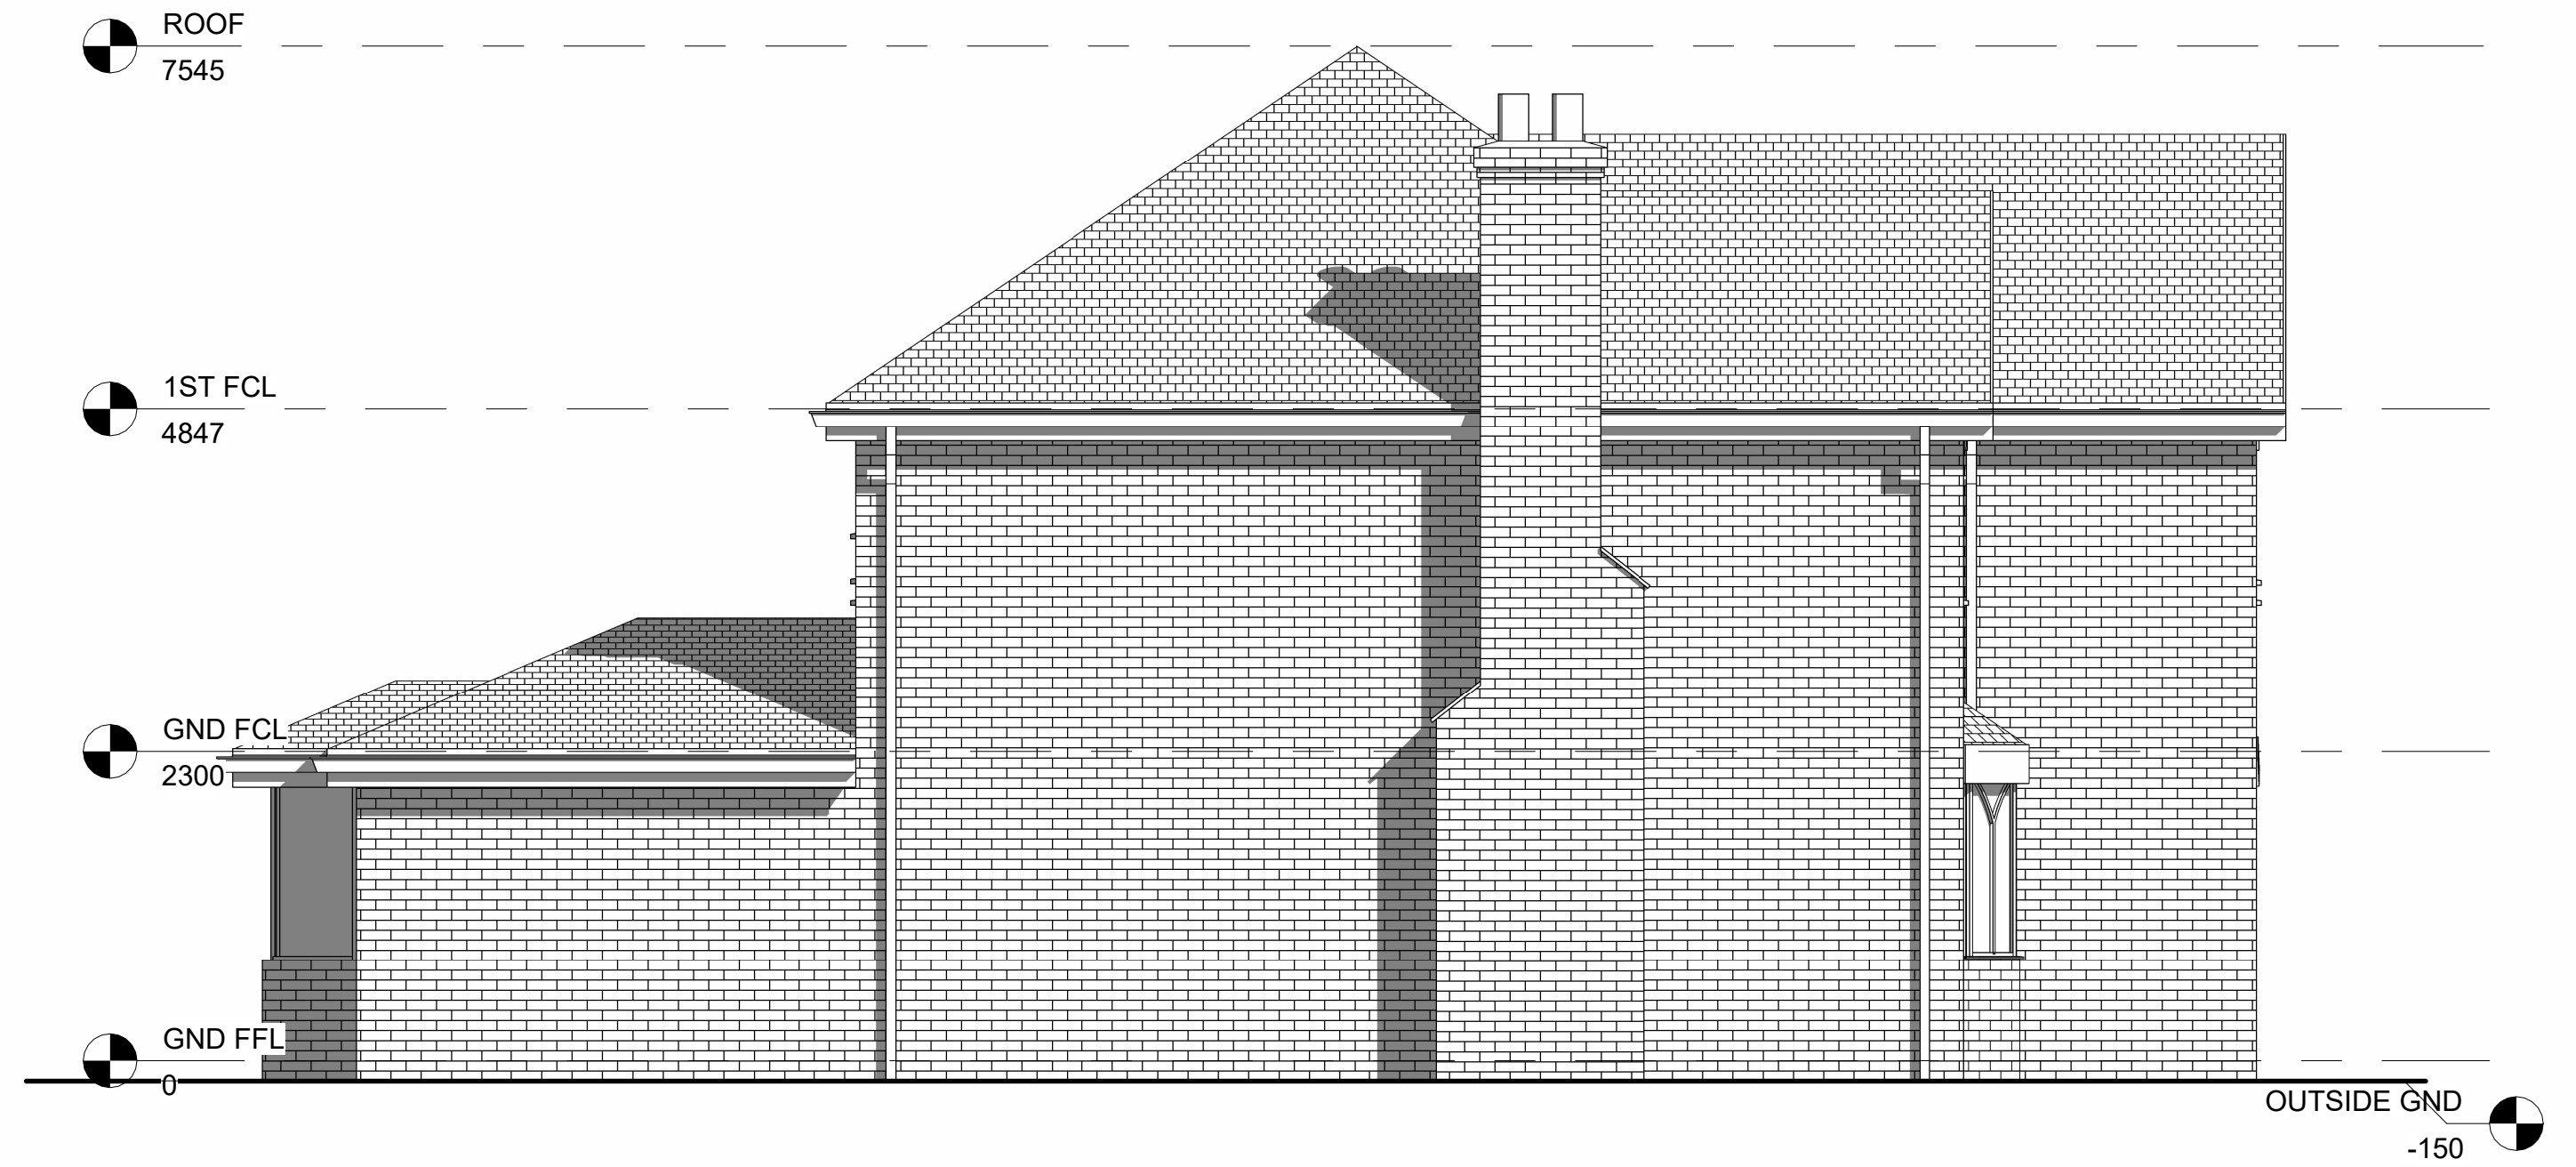

3 SOUTH EXISTING
1 : 50



4 WEST EXISTING
1 : 50

