



ISSUE STATUS
APPROVAL

CLIENT
ON APPLICATION

PROJECT
EXTENSION & MODIFICATIONS

REV	DESCRIPTION	DATE
A	APPROVAL	30.01.25

Notes

- Structural calculations, guidance or notes of any is for guidance only, not for construction. You must engage a structural engineer.
- All documentation provided does not limit your liability in respect to the engagement and full compliance of Planning and/or Building Control.
- The nominated Building Control officer has the right to superceed any and all of the information contained within this document. You are required by Law to comply with the explicit directions given by your Building Control officer.

PROJECT ID	DATE of ISSUE
#2873	12/30/24


SCALE (@ A1)	REV
1 : 50	A

TITLE
ELEVATIONS PROPOSED

DWG No.

A202


©2024

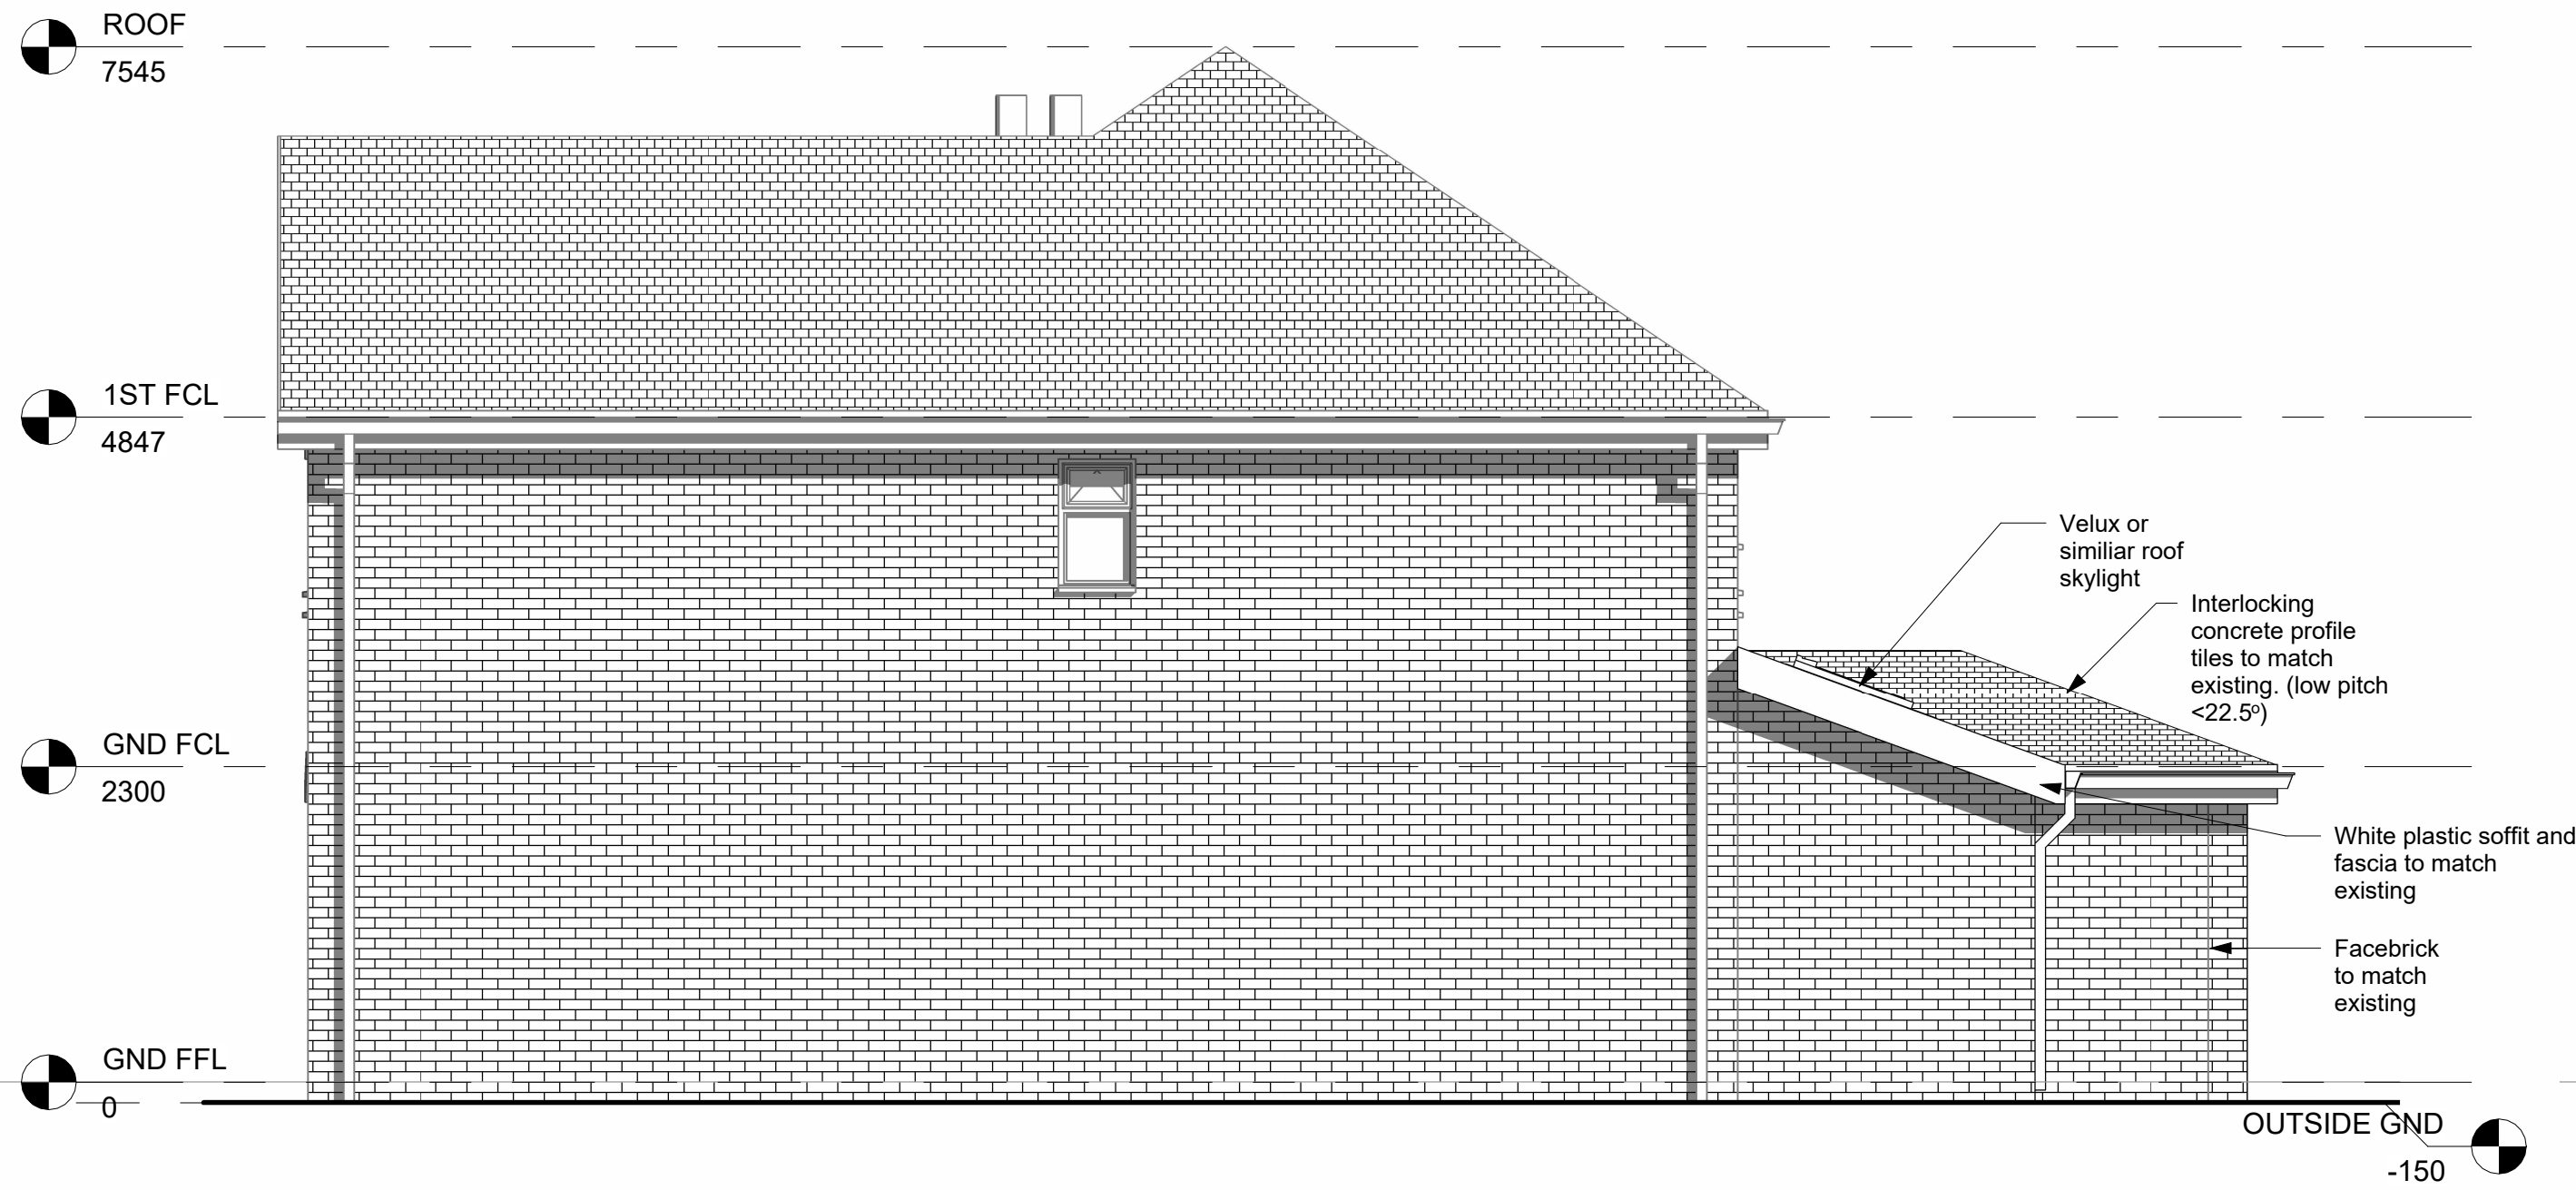

1 NORTH PROPOSED
1 : 50



2 EAST PROPOSED
1 : 50

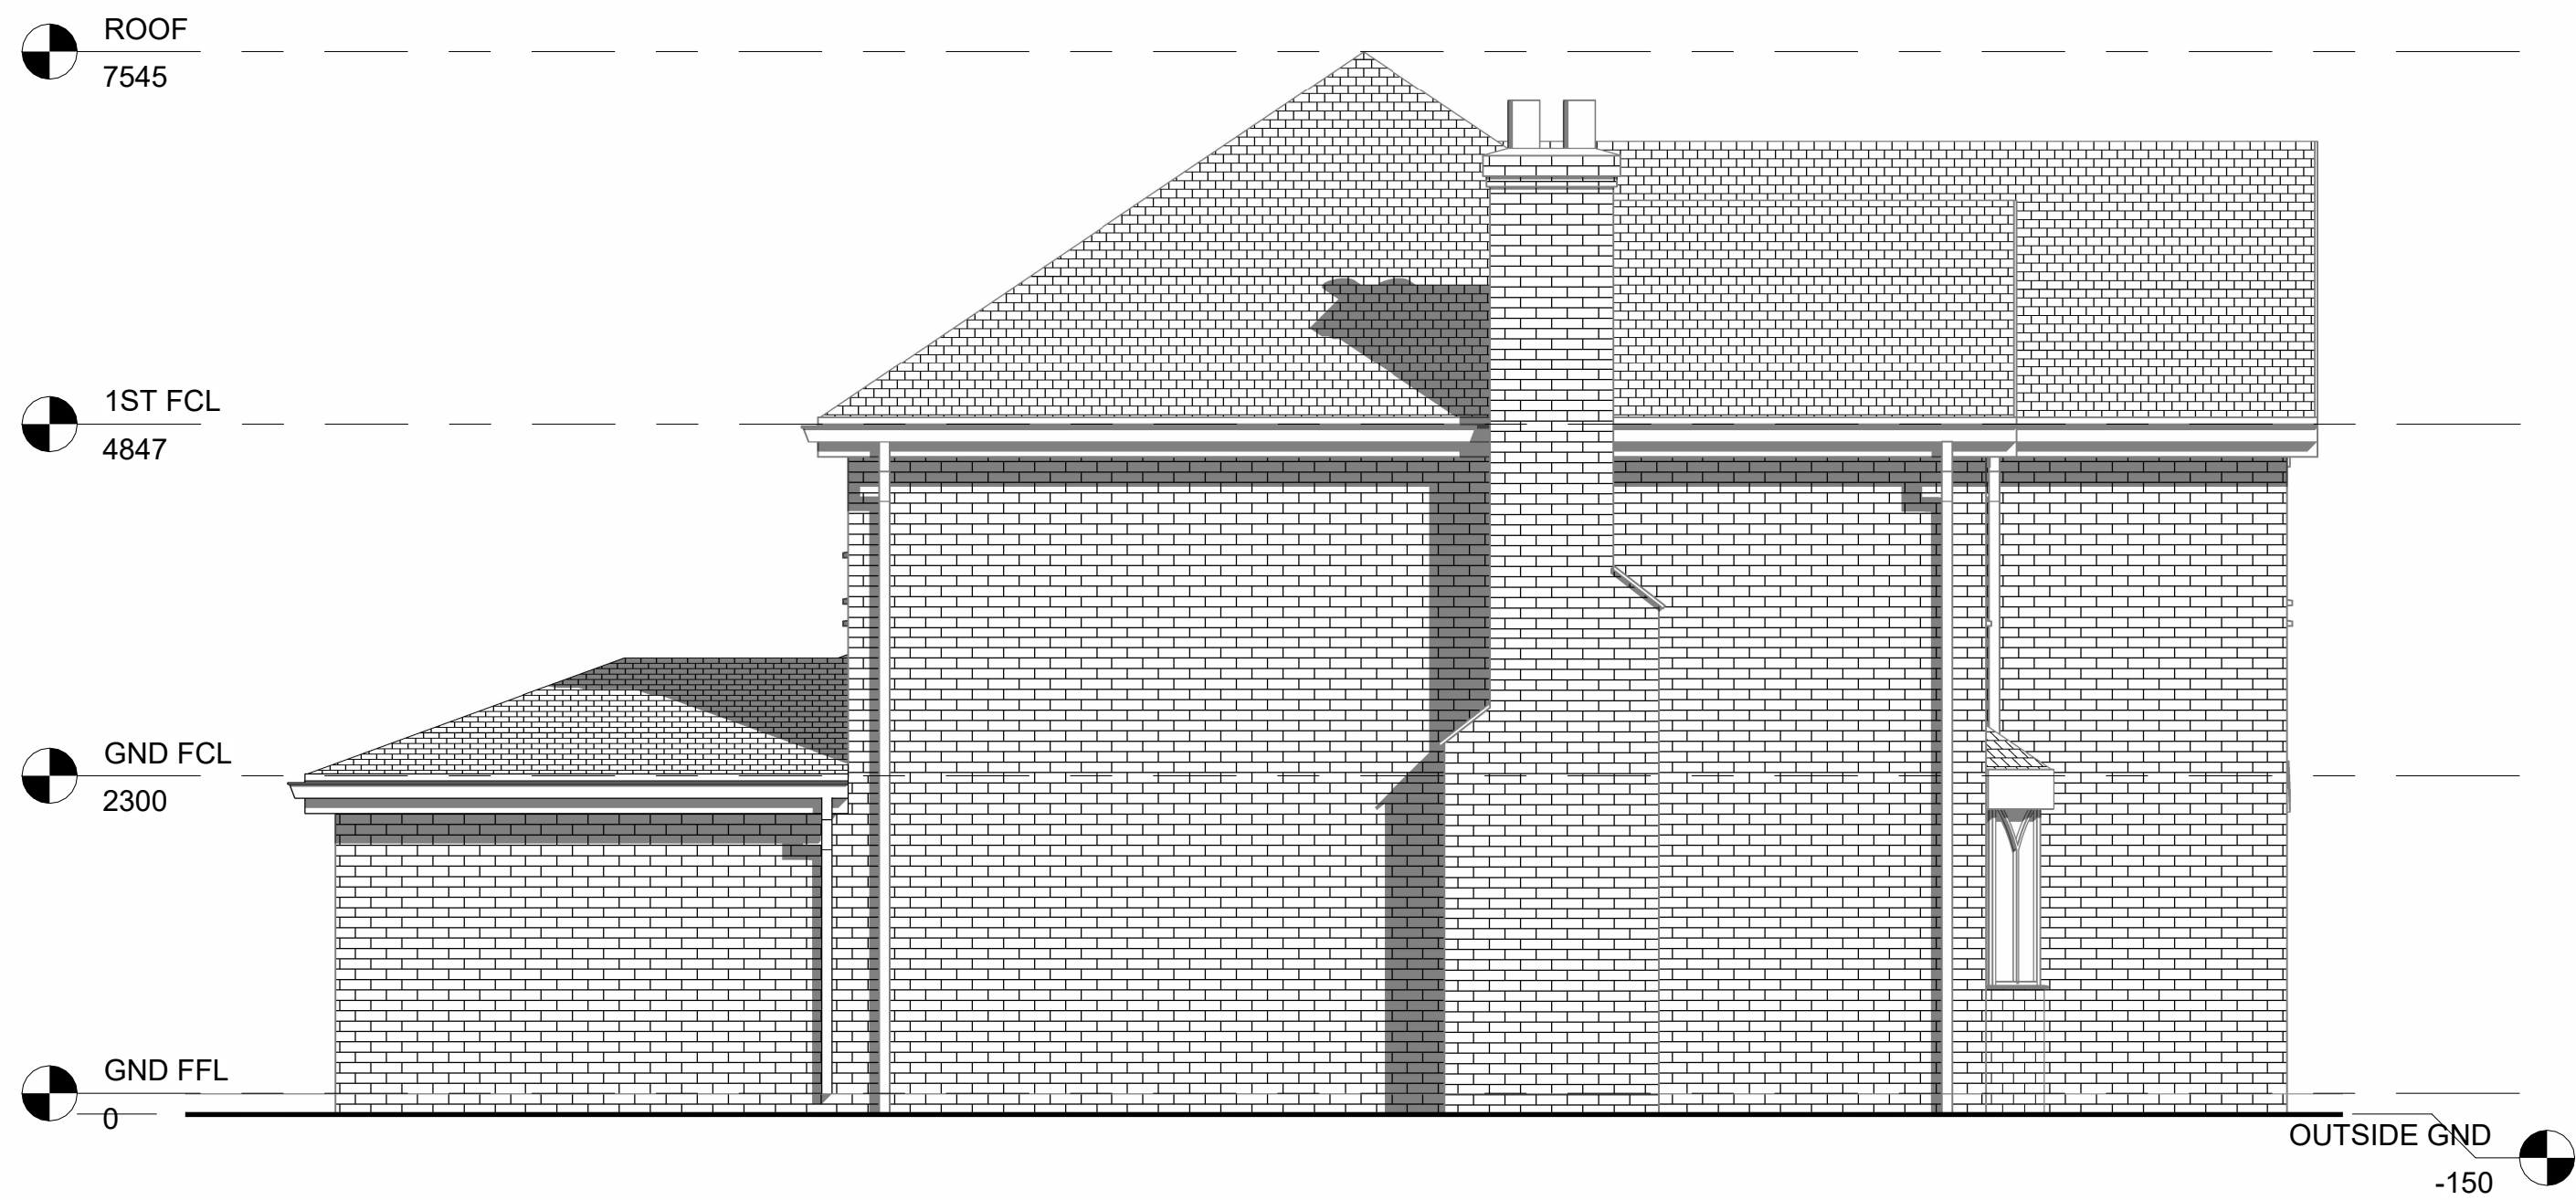

3 SOUTH PROPOSED
1 : 50



4 WEST PROPOSED
1 : 50

