


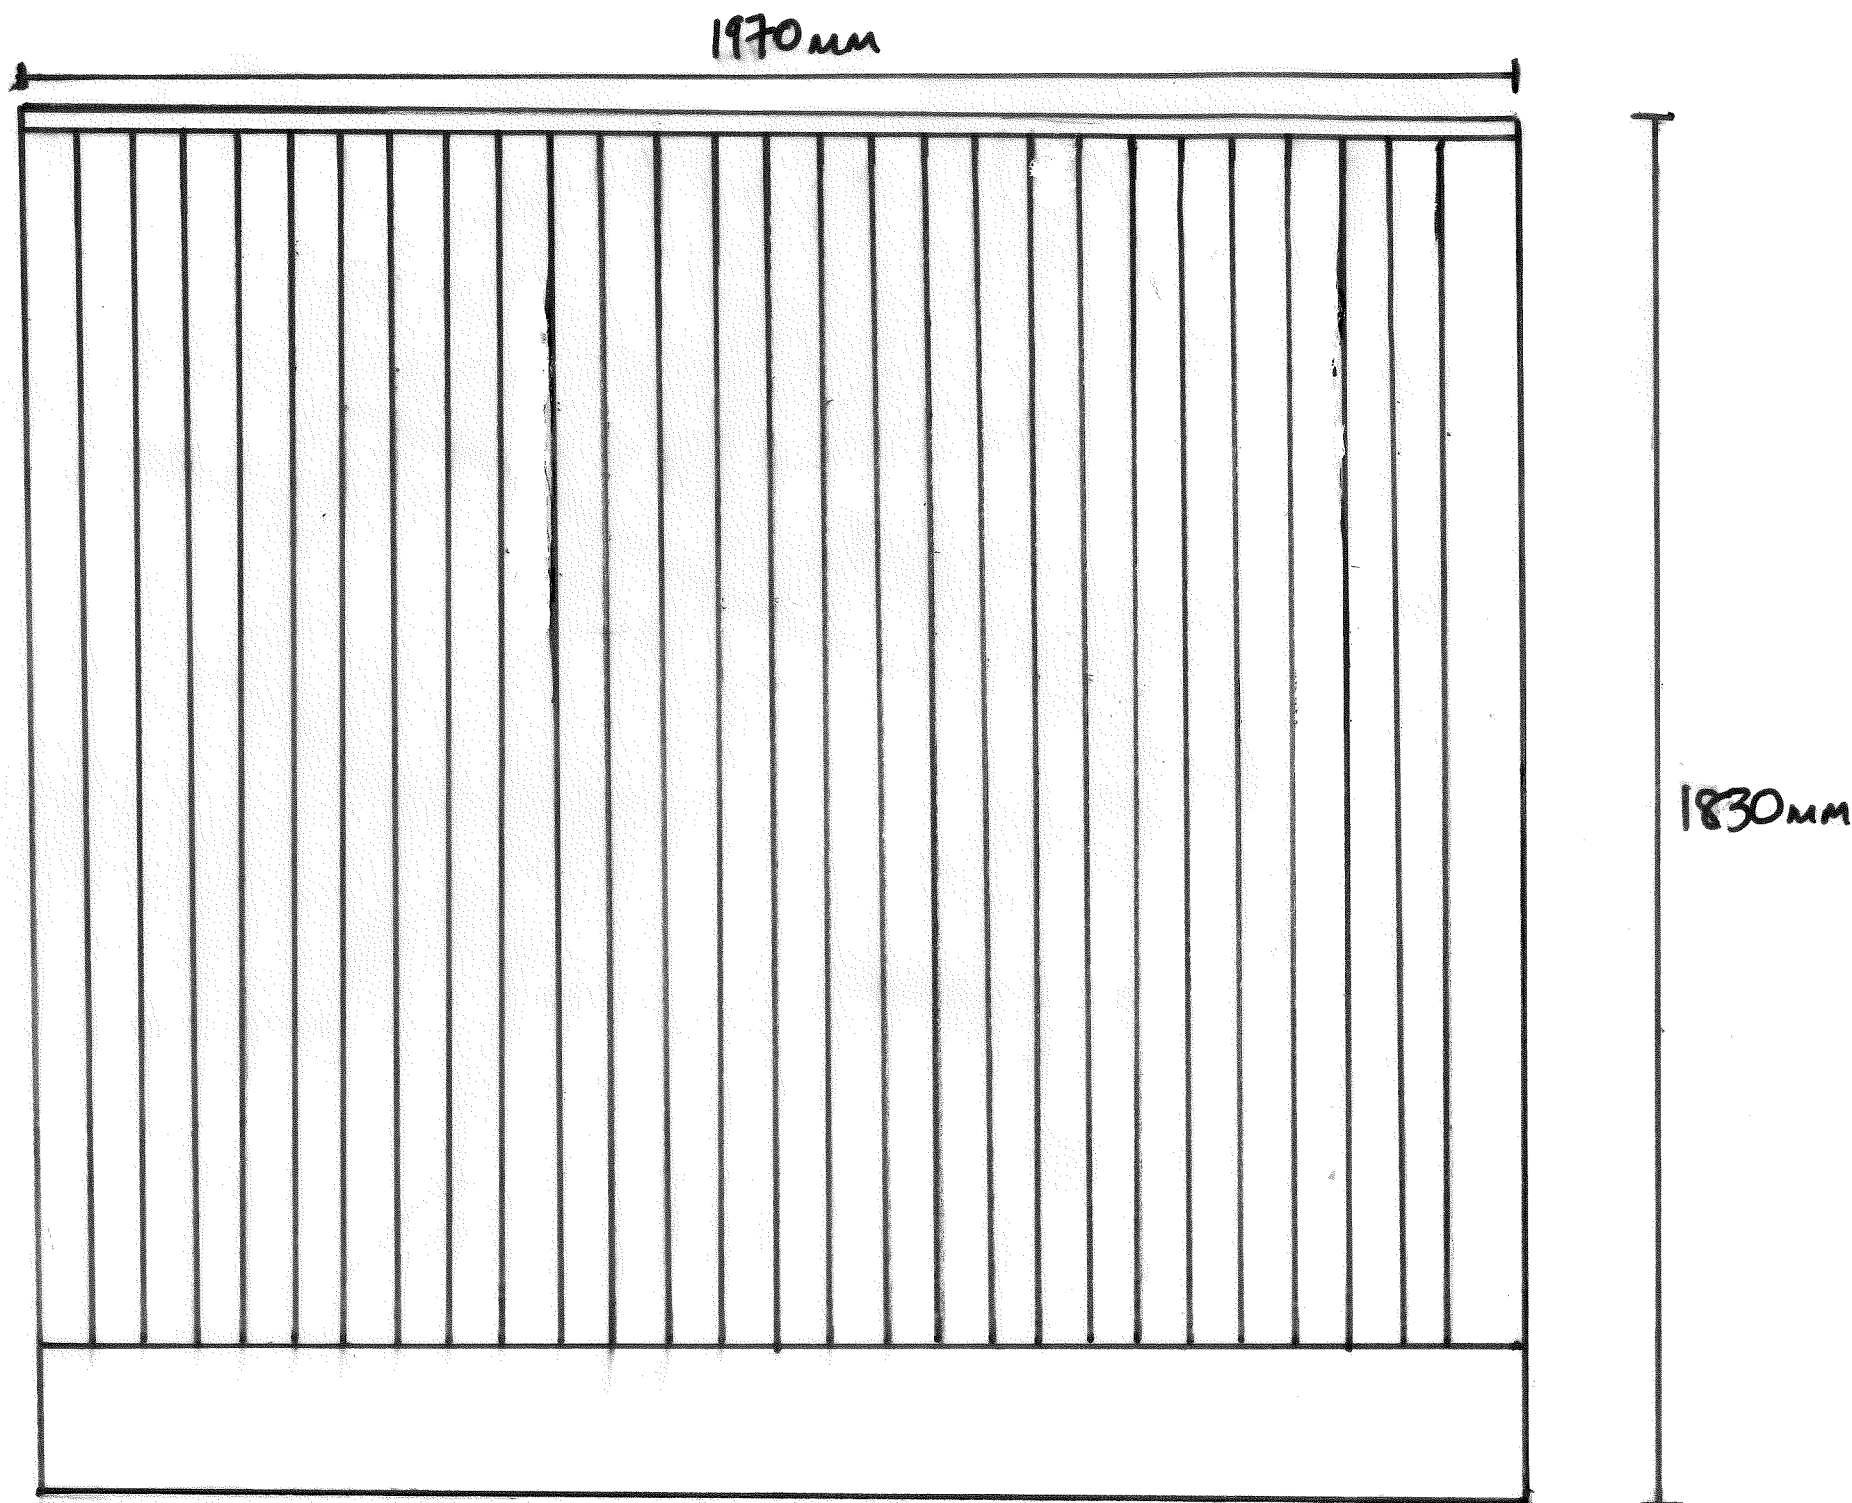

Example Image of Proposed Fencing to screen views of Air Source Heat Pumps

Proposed Fencing Elevation 1

Acrefield, Charvil Lane
Sonning, RG4 6TH

Elegant Homes (Chilterns) Ltd

December 2024

Please read in conjunction with Site Plan 3872-300A