
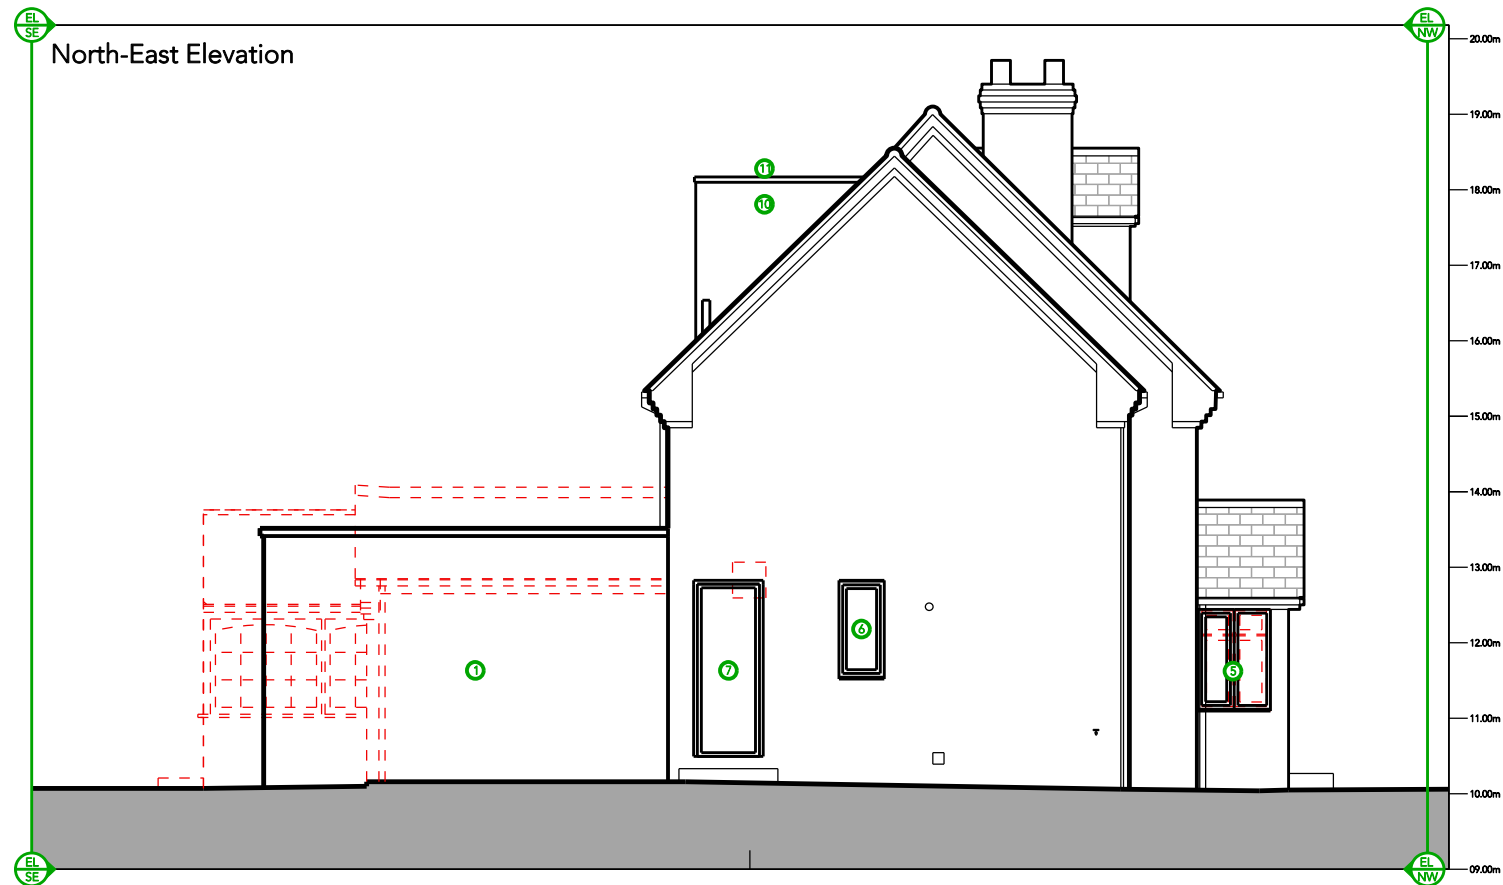


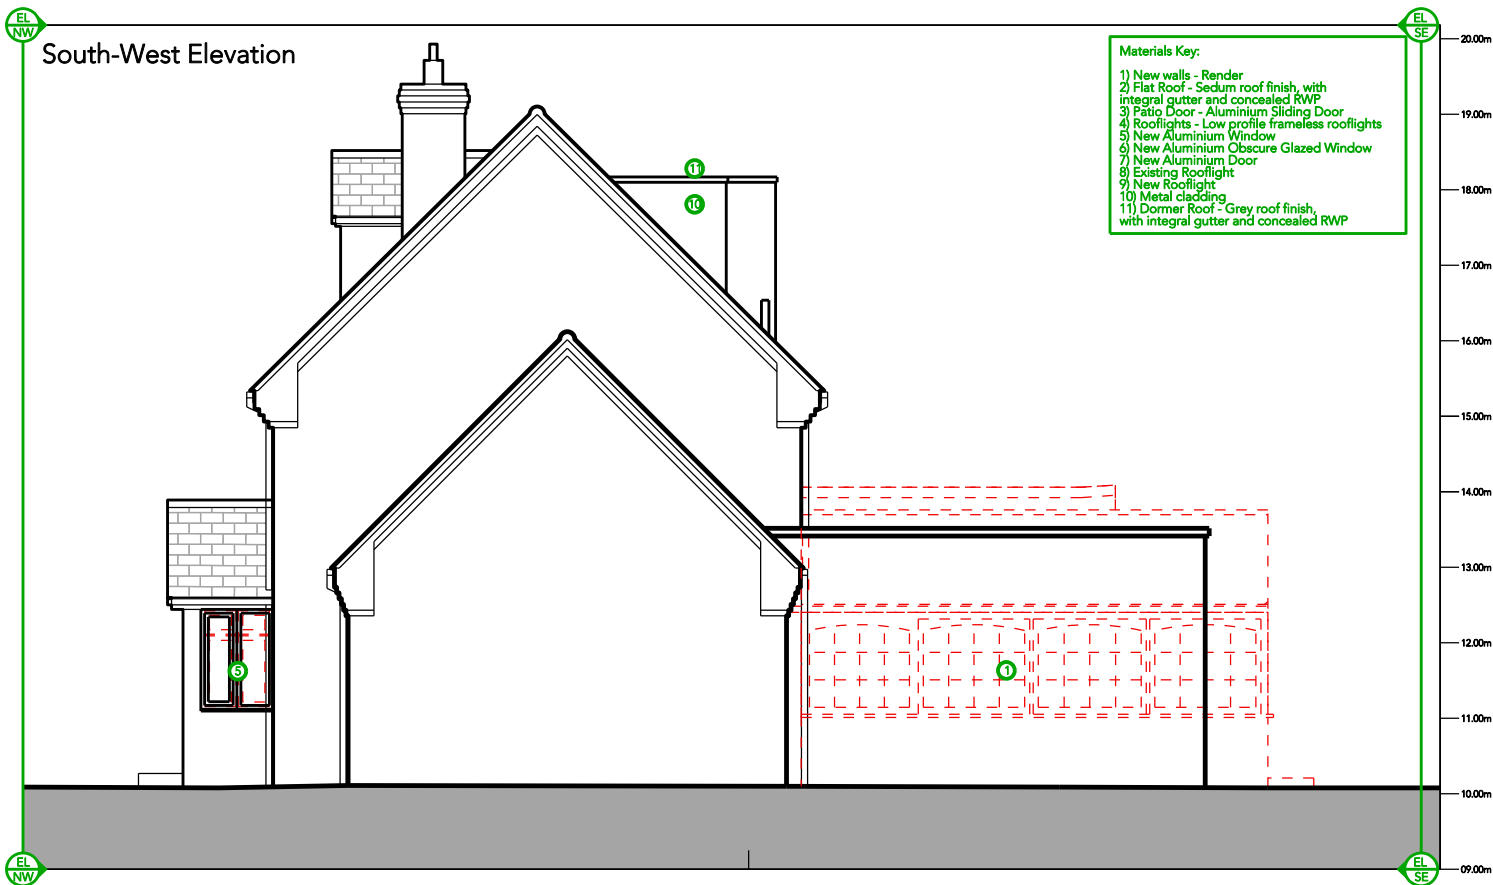


Rev	Description	Date

Notes

- Do not scale unless for planning purposes.
- Contractors to check dimensions of all issued drawings on site.
- All information is copyright Guttfield Architecture

--- DEMOLITIONS
--- SITE BOUNDARY
--- EXISTING
--- PROPOSED

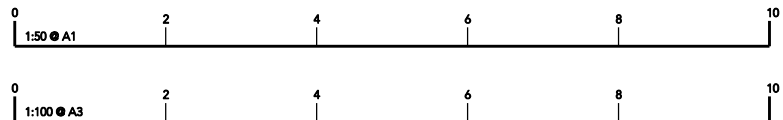

Project 6 Pitts Lane, Earley, Reading, RG6 1BT			
Client	Mr & Mrs Patel	No.	077 PL EL
Title	Proposed Elevations	Scale	1:50 @ A1 / 1:100 @ A3
Status	Planning	Date	August 2024
www.guttfieldarchitecture.co.uk mail@guttfieldarchitecture.co.uk +44 (0)118 907 6355			

GUTTFIELD
ARCHITECTURE