


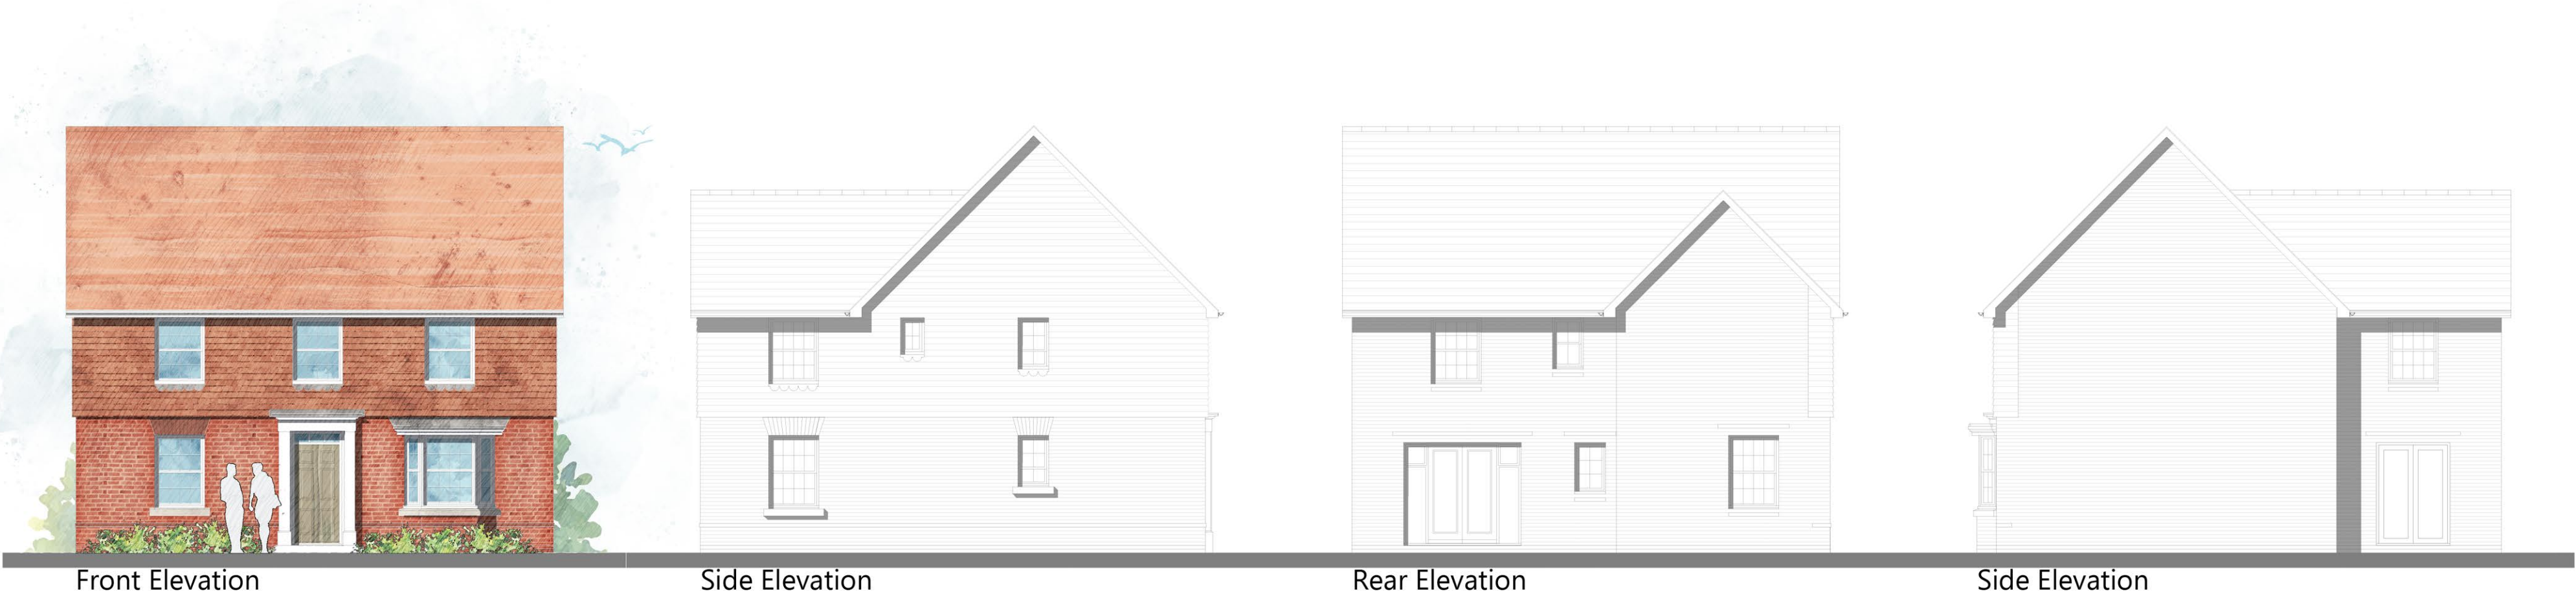

Front Elevation

Side Elevation

Rear Elevation

Side Elevation



Ground Floor Plan



First Floor Plan

Dwelling Location on Site.



Housetype	WYC	Variation	Option	1
Bedrooms	4	Persons		6
Sq.ft	1489	Sq.m		138.35

PLOT No.
As Drawn - 82 Handed -