


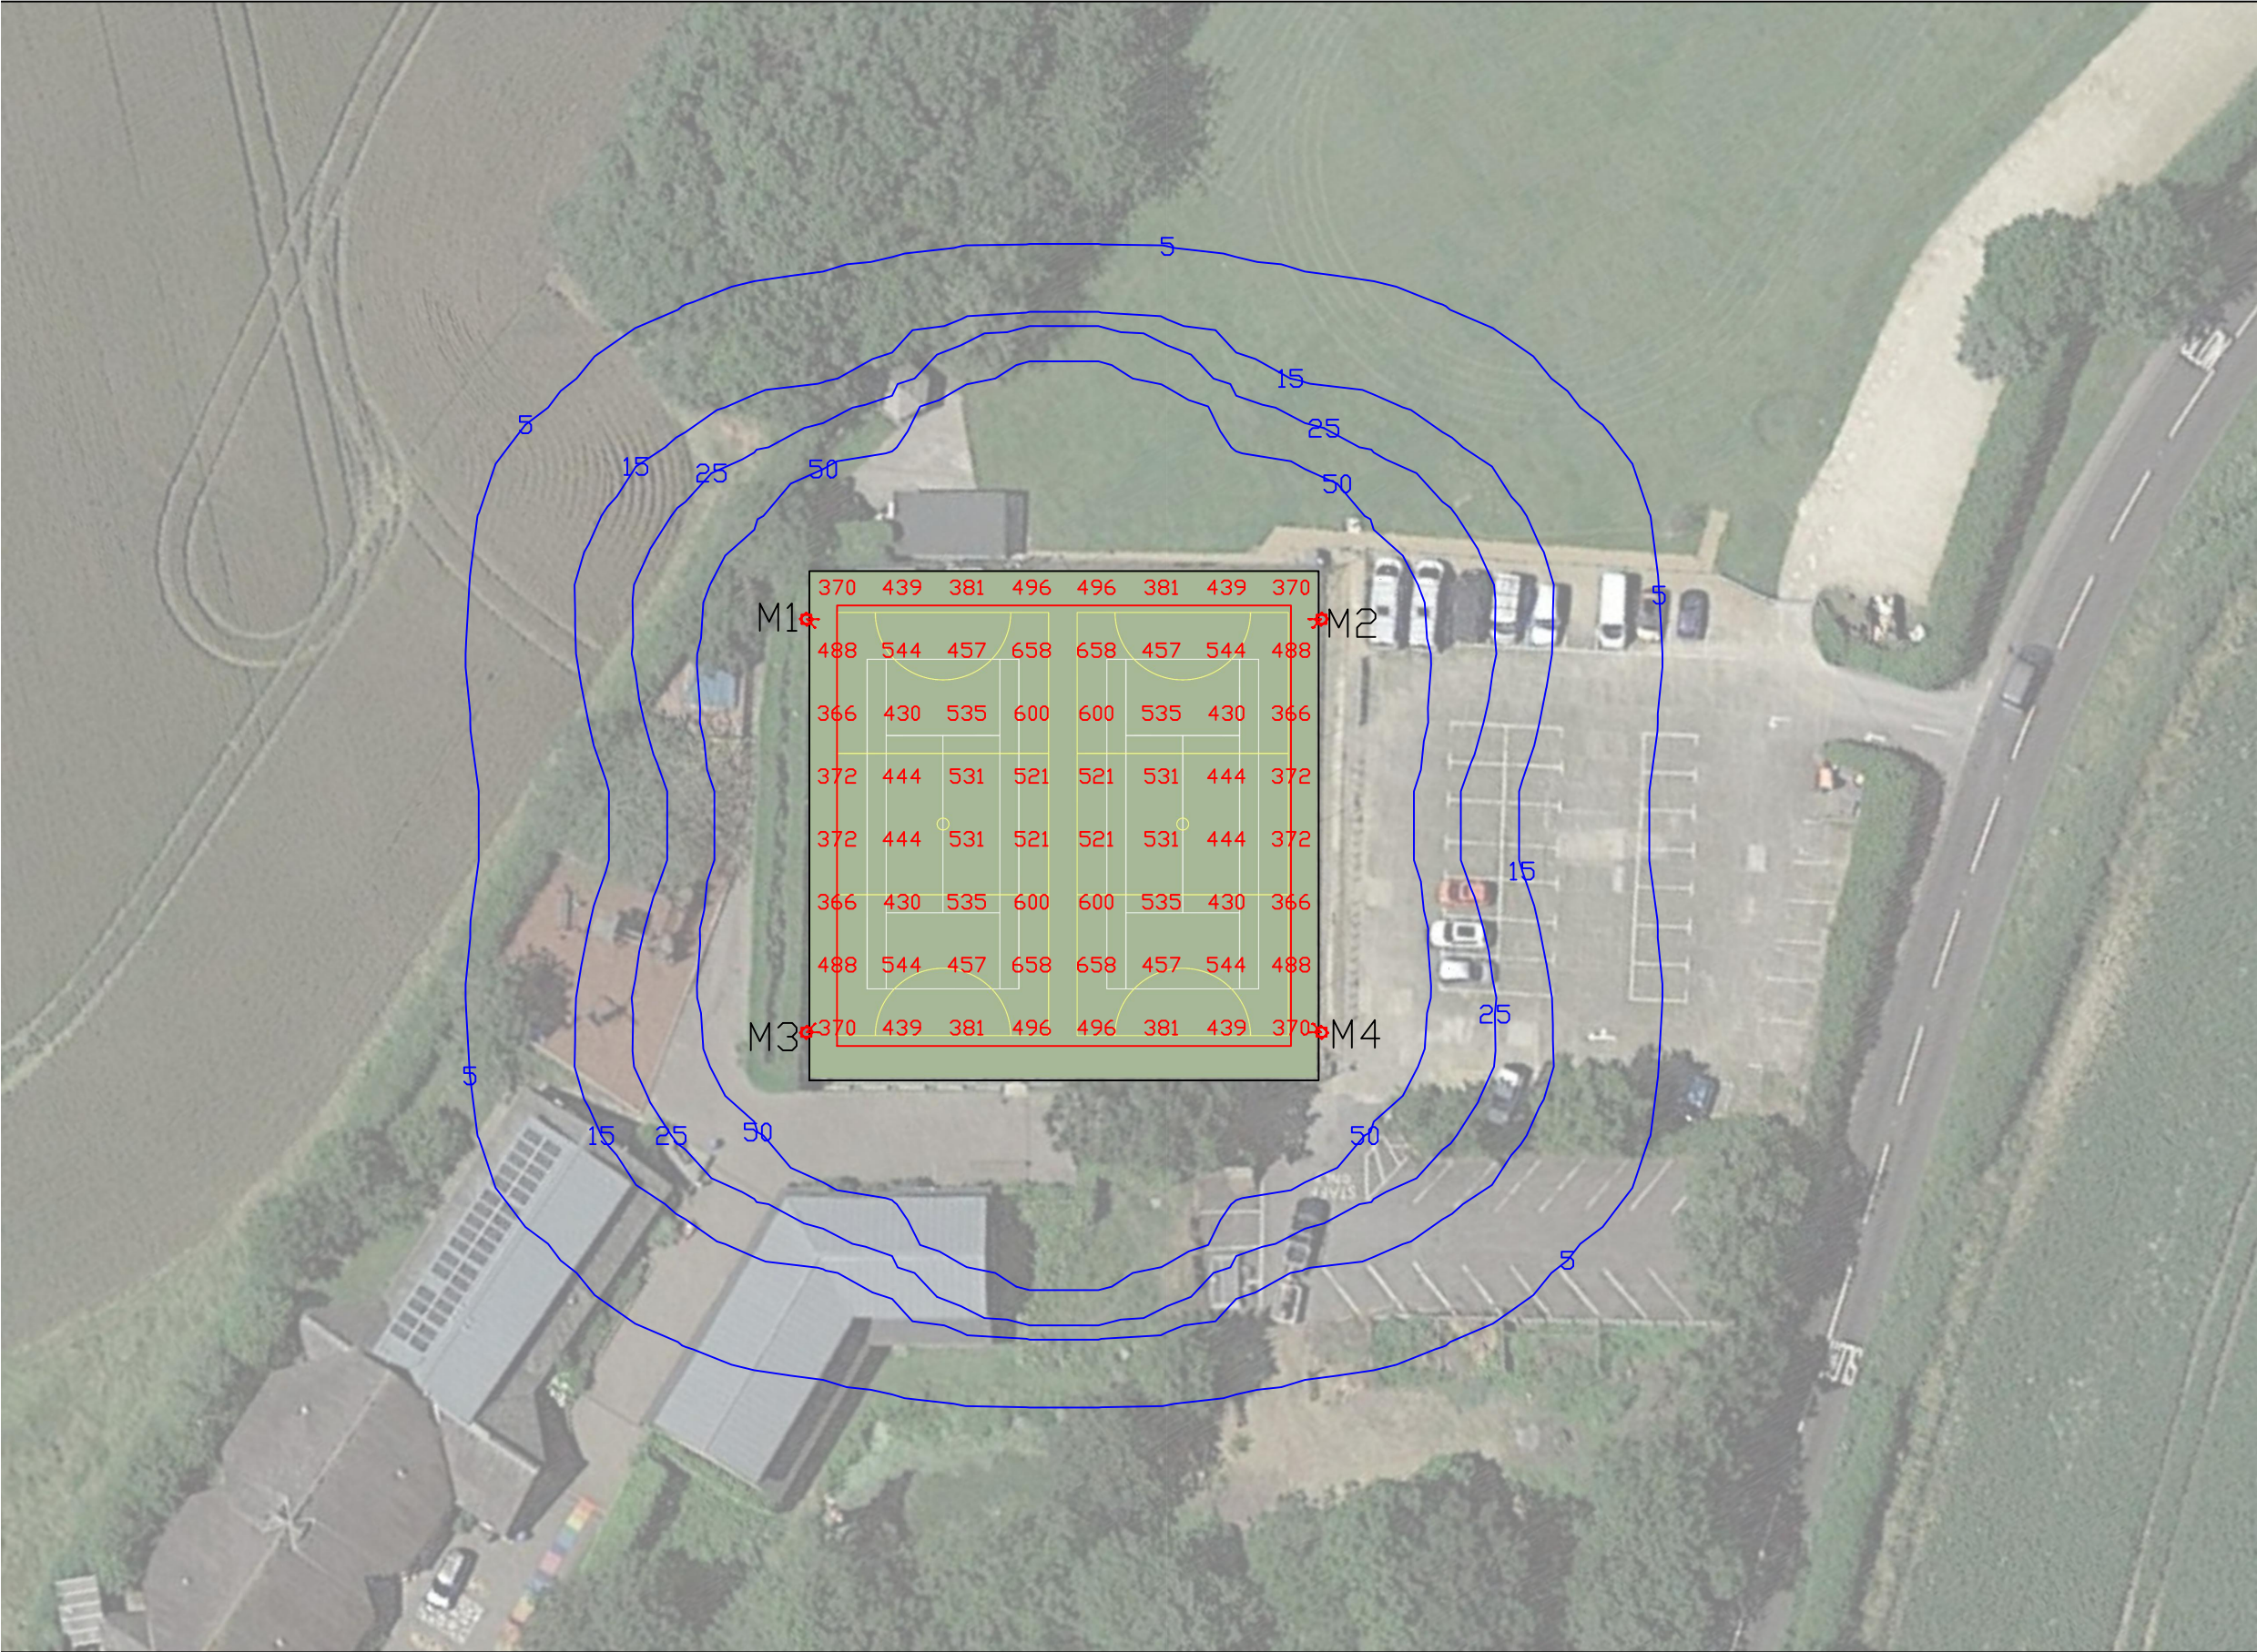

NOTES:

Floodlighting Equipment
4 x 10m Masts (M1-M4)
Each carrying the following Floodlights :-
M1-M4
...2 x Siteco FL11-2 Blade-PL33T GEN 1

Lamps = Siteco LED - 5,000K CRI 70

Illuminance Levels
Initial -
(100hrs) E.i.ave = 477Lux
Maintained -
(4000hrs) E.i.ave = 429Lux
Uniformity
Emin/Eave = 0.77
Emin/Emax = 0.56

Grid values in Lux(initial).
Grid interval = 5m.
Contour values in Lux (initial).
Contours: 5, 15, 25, 50 Lux.

Maintenance Factor = 0.90
(Based on a cleaning interval of 2 years)

EST. 1962

HALLIDAY
LIGHTING

www.halliday-lighting.co.uk

THIS DRAWING & THE INFORMATION CONTAINED THEREIN IS THE PROPERTY OF
HALLIDAY LIGHTING LTD AND SHOULD NOT BE COPIED IN WHOLE OR IN PART,
DISCLOSED TO ANY THIRD PARTY OR USED FOR ANY OTHER PURPOSE WITHOUT
THE PRIOR WRITTEN CONSENT OF HALLIDAY LIGHTING
email - info@halliday-lighting.co.uk

PROJECT NAME: Dolphin School	
DRAWING TITLE: Proposed Floodlighting	
DRAWN BY: JDW	DATE: 19/06/2025
CHECKED BY: JM	SCALE: 1:100 @ A3
DRAWING No: HLS4244	REVISION: REV 6

5	23/05/25	Column moved	JDW	JM
6	19/06/25	Scaled drawing	JDW	JM