


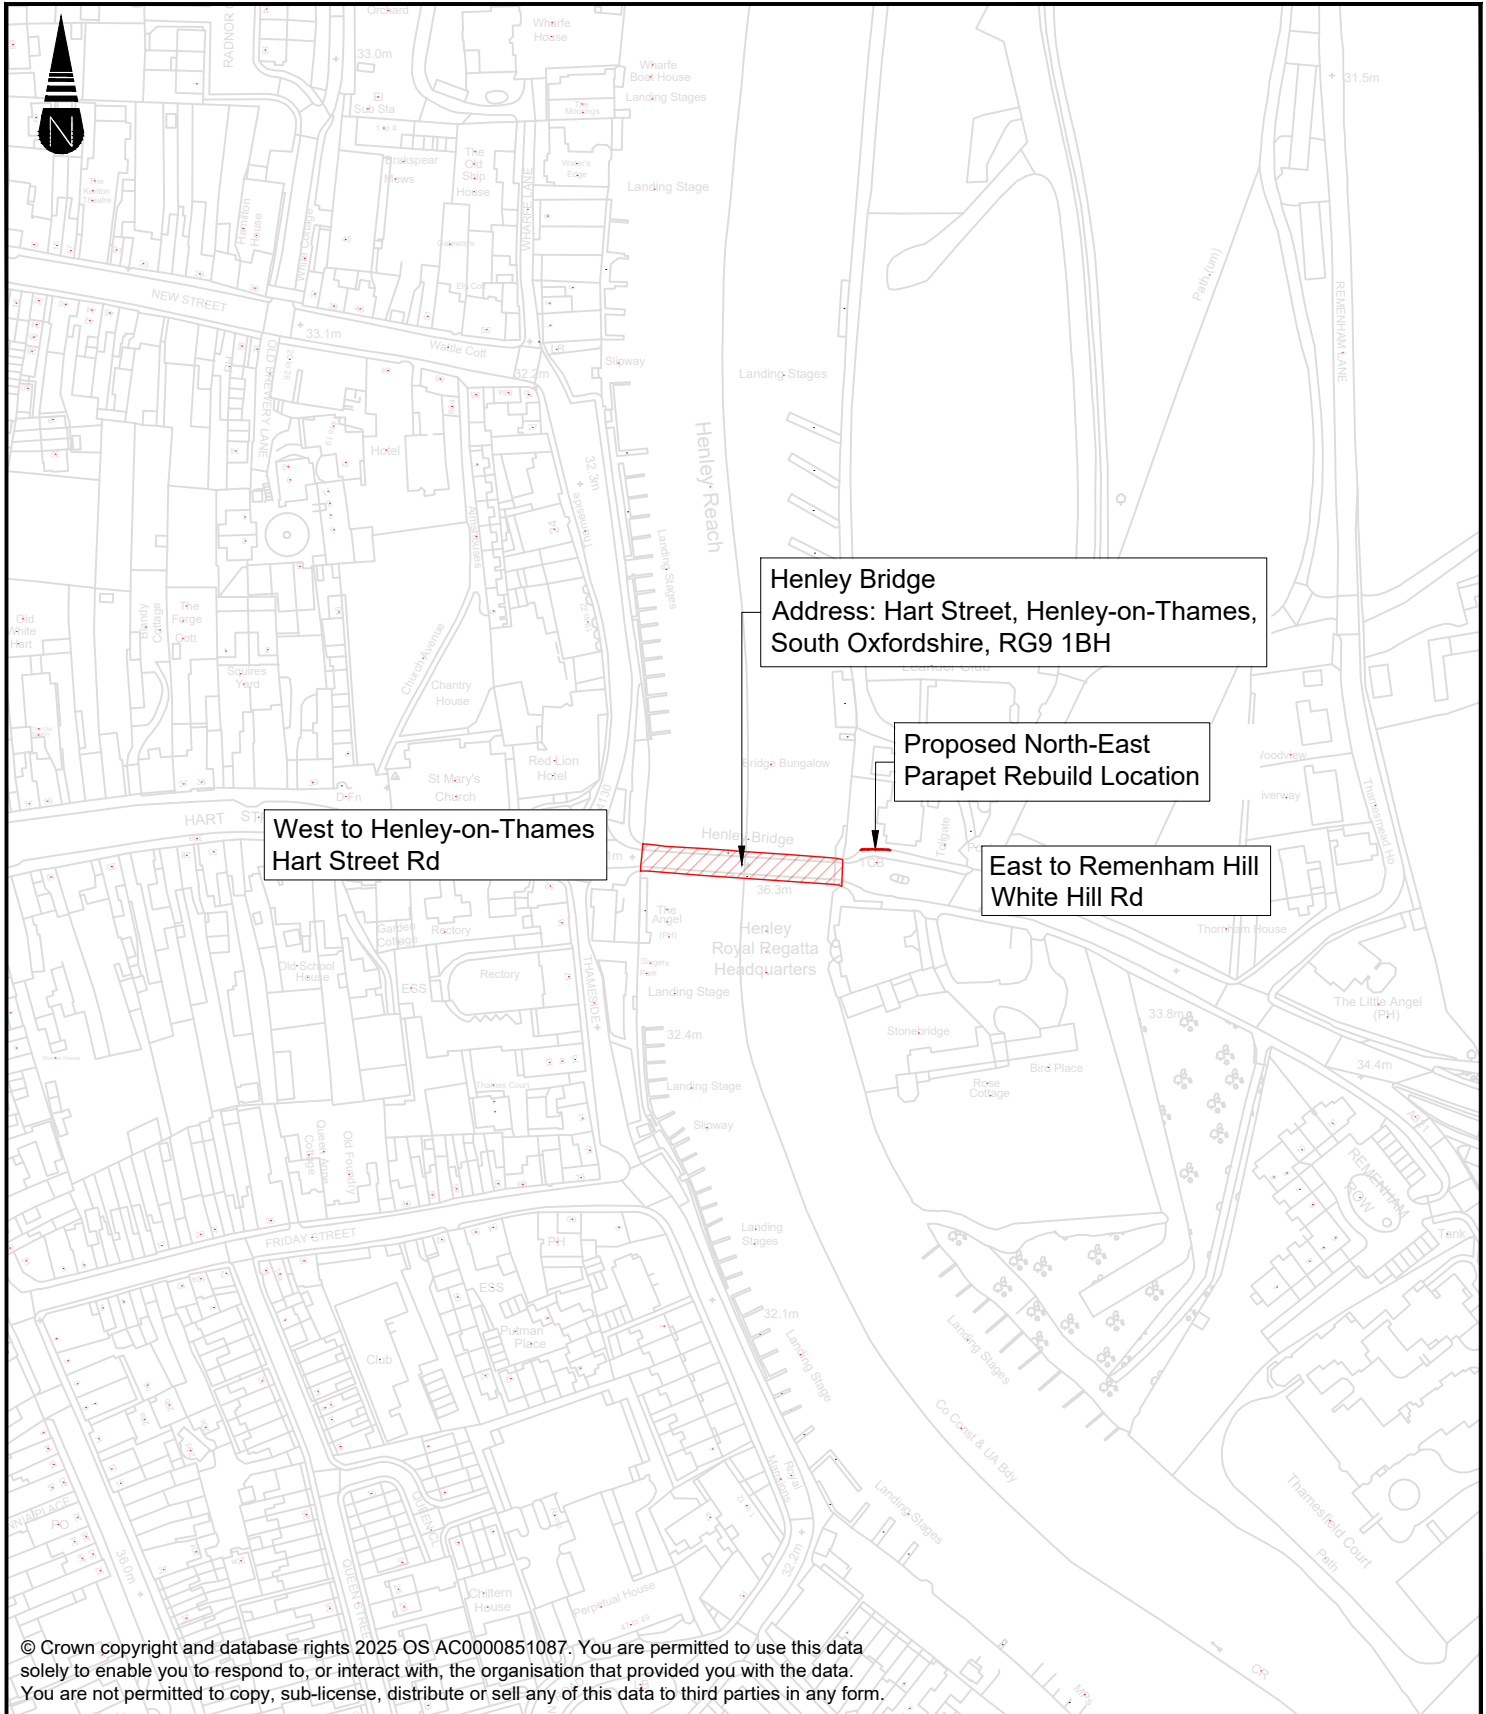

Drawing Originator  M GROUP Woodlands Court, Burnham Road, Beaconsfield , Buckinghamshire, HP9 2SF	Drawing Status For LBC				
	Sheet Size A4	Scale 1:2500	Drawn by QL	Checked by AJR	Approved by AJR
			Drawn Date 10-12-25	Checked Date 19-02-26	Approved Date 19-02-26
	Drawing Number 1270070-MGT-SBR-147-DR-CB-001				
	Status P				
	Rev 01				
Project Name OCC147 Henley Bridge North-East Parapet Rebuild					
Title Listed Building Consent Application		Original drawing sheet is A4			