


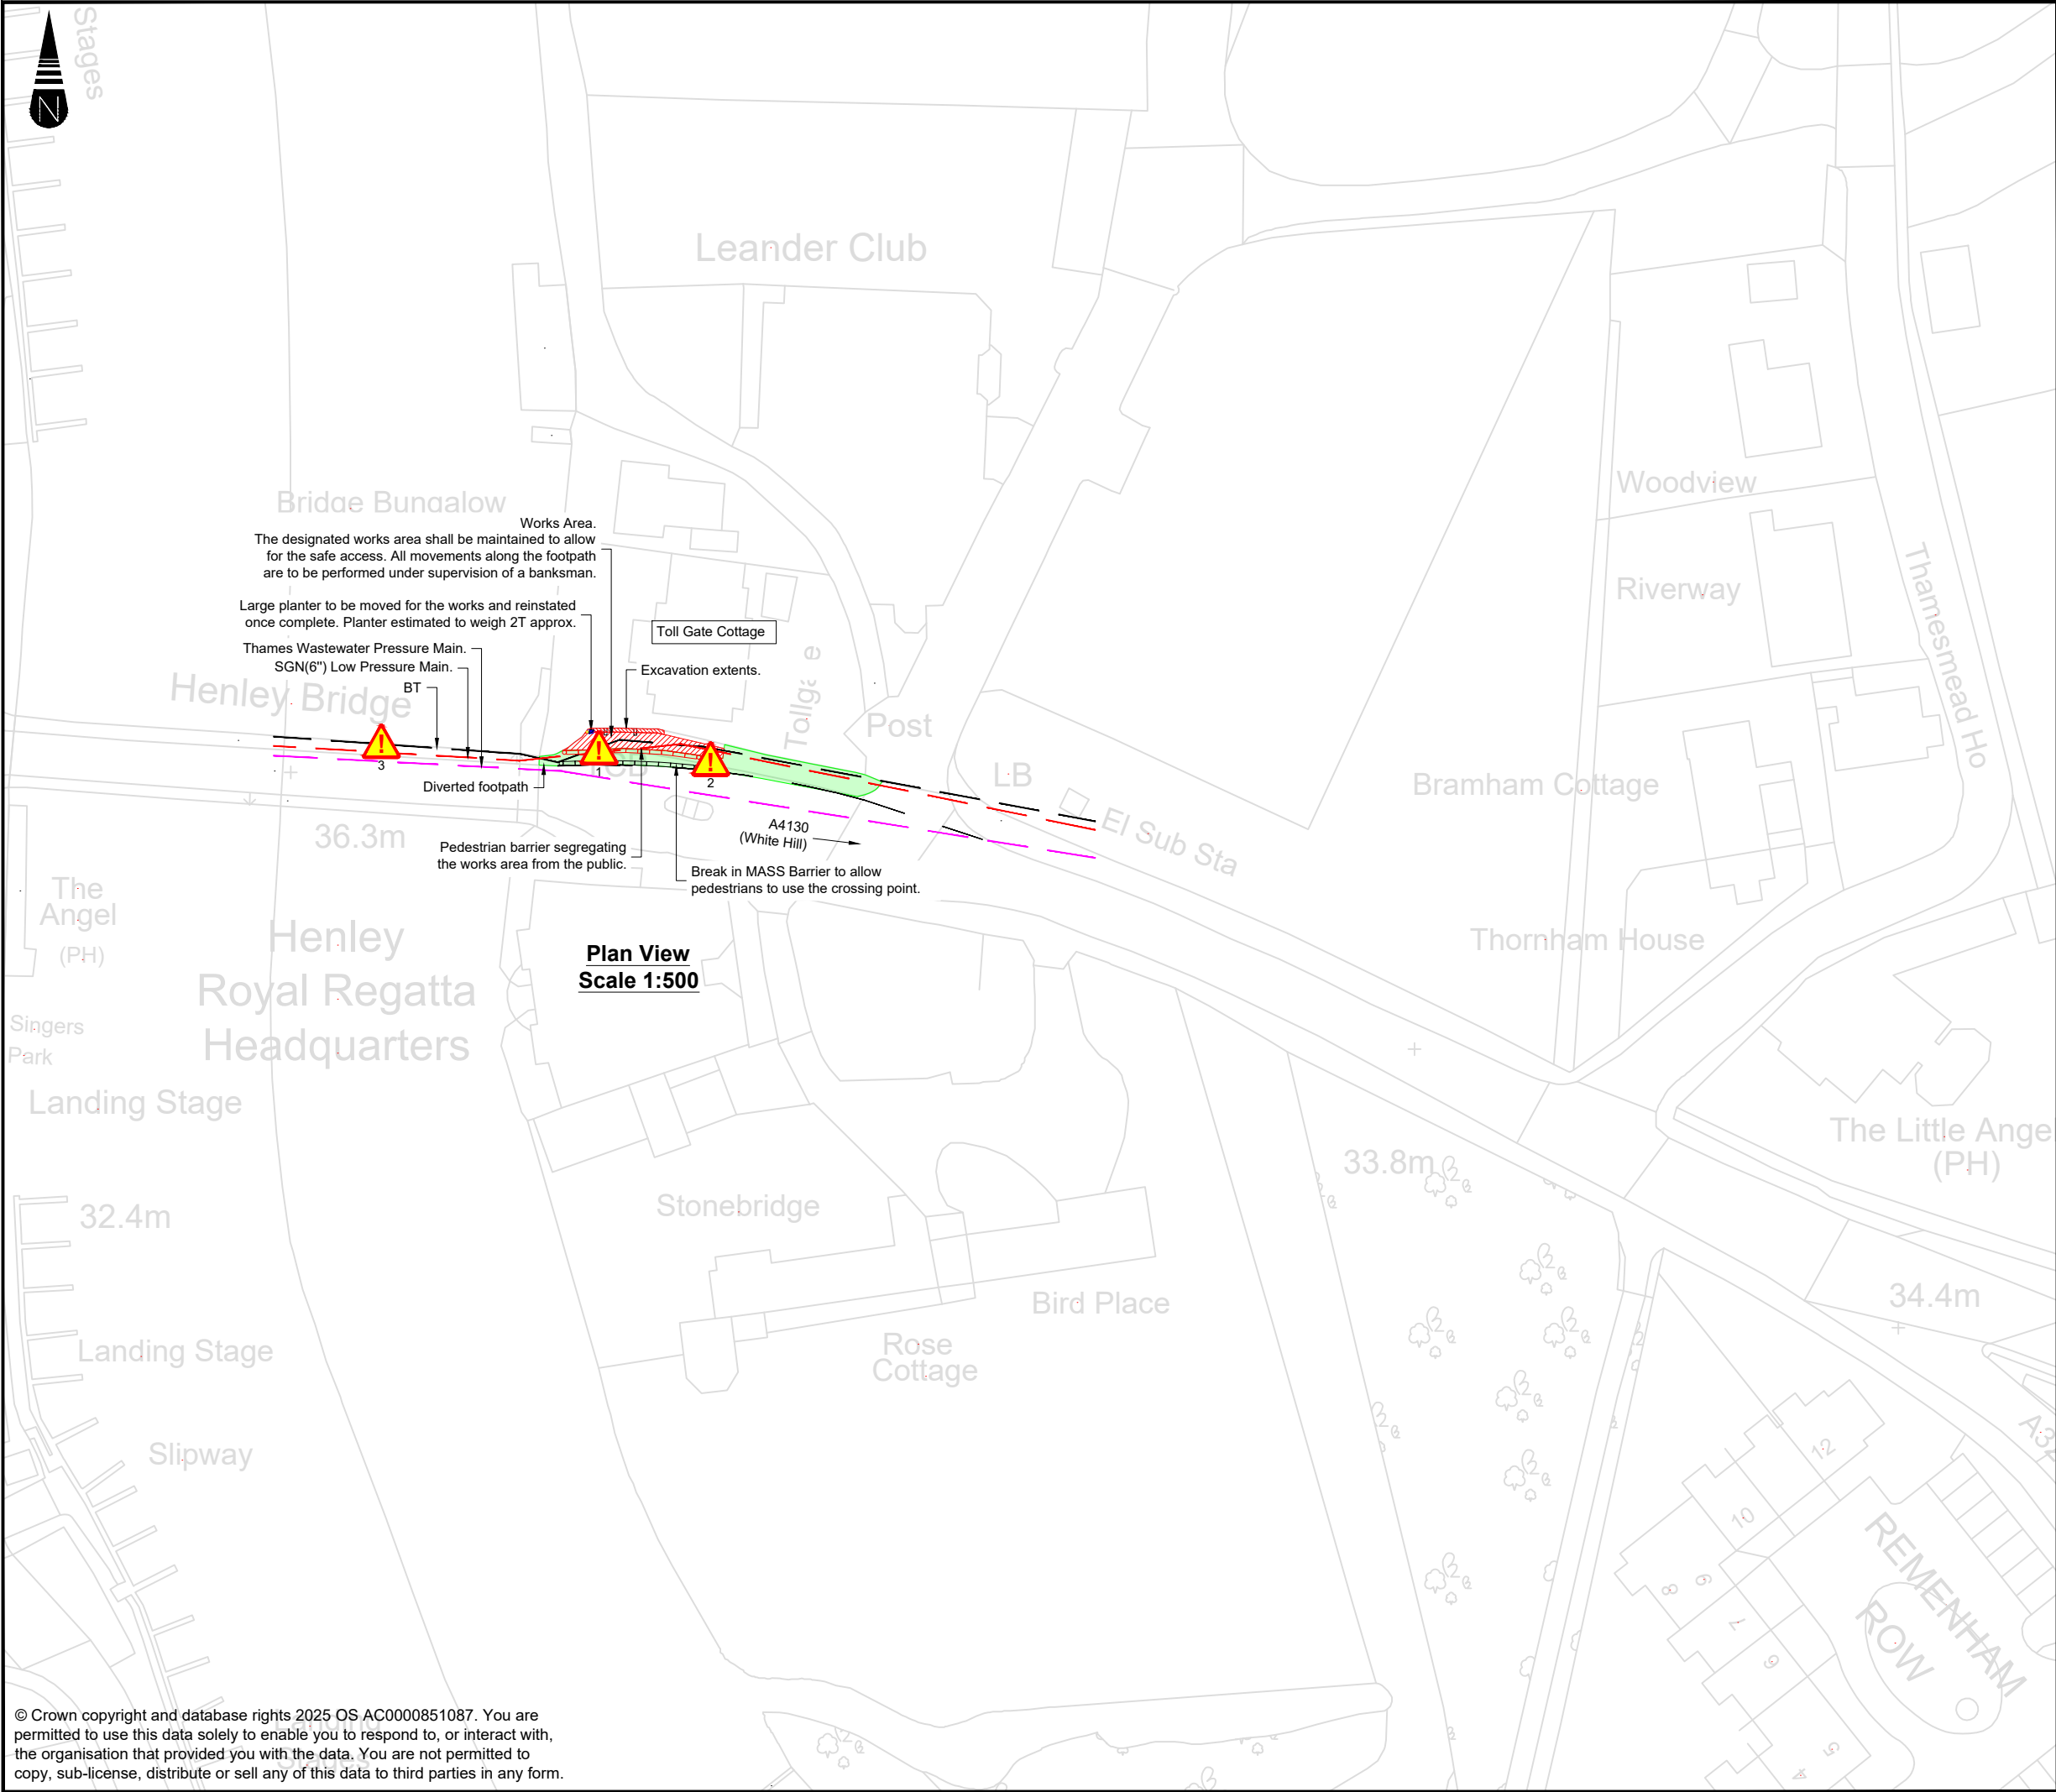

© Crown copyright and database rights 2025 OS AC0000851087. You are permitted to use this data solely to enable you to respond to, or interact with, the organisation that provided you with the data. You are not permitted to copy, sub-license, distribute or sell any of this data to third parties in any form.

Notes:

- Do not scale from this drawing.
- Site verify all dimensions prior to construction
- Report all discrepancies to the Drawing Originator immediately
- This drawing is to be read in conjunction with all relevant documents and drawings

Residual Risk Assessment

Wherever possible, risk is designed-out of this proposal during the design process. Where this is not possible the risk is indicated by this symbol.

SIGNIFICANT CDM HEALTH & SAFETY RISKS

- The works area, including MASS Barrier setup area to be 17.2m in length and 2.7m in width in plan view.
- The diverted footpath shall have a minimum width of 1.5m and is shown hatched in green.
- Utilities
 - 1no. BT
 - 1no. SGN Low Pressure Main
 - 1no. Thames Wastewater Pressure Main.

P01	10/12/25	First Issue	QL	AJR	AJR
Rev	Date	Description	Drn	Chk'd	App
Revisions					

Client

OXFORDSHIRE
COUNTY COUNCIL

Drawing Originator

M GROUP

Woodlands Court, Burnham Road,
Beaconsfield , Buckinghamshire, HP9 2SF

This drawing is copyright of M Group and shall not be reproduced without prior written permission

Drawing Status

For LBC

Project Name

OCC147 Henley Bridge
North-East Parapet Rebuild

Title

Listed Building Consent Application

Sheet Size	Scale	Drawn by	Checked by	Approved by
A3	1:500	QL	AJR	AJR
		Drawn Date 10-12-25	Checked Date 19-02-26	Approved Date 19-02-26

Drawing Number	Status	Rev
1270070-MGT-SBR-147-DR-CB-002	P	01