




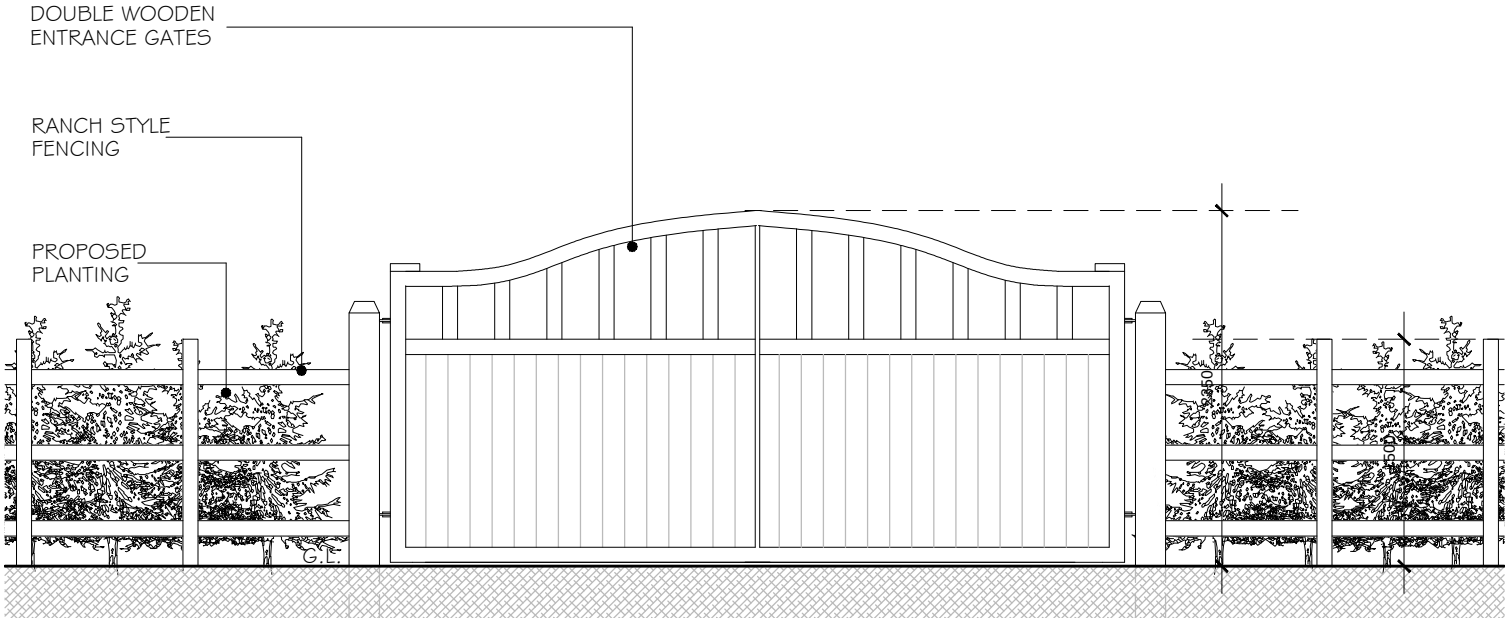

ELEVATION

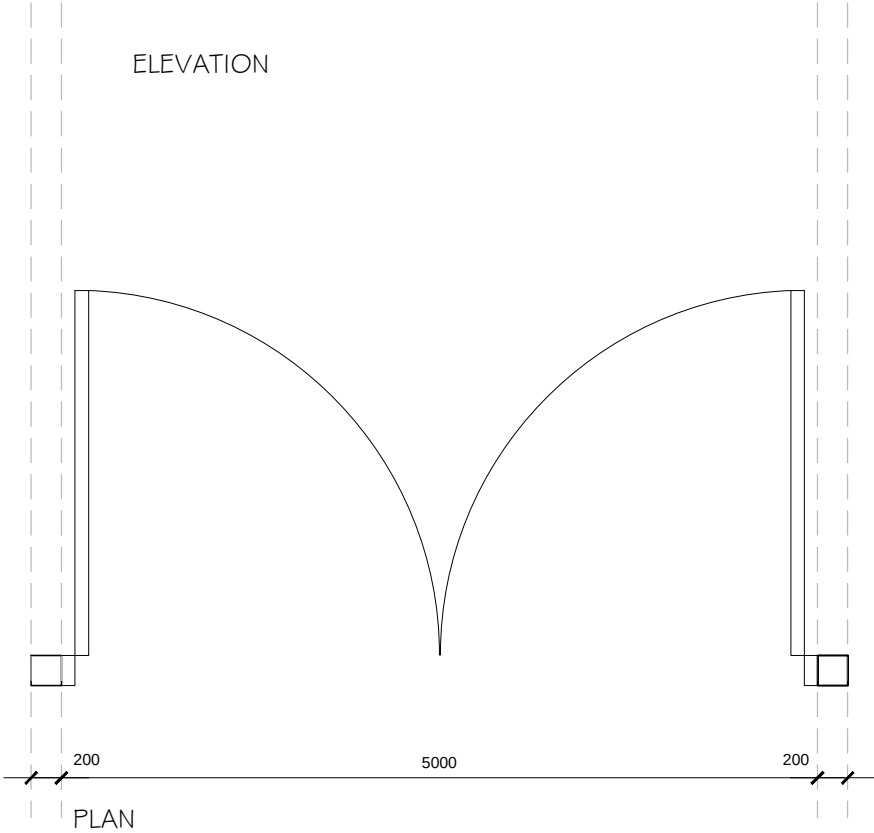

PROPOSED GATE TO
BUILDERS/CONTRACTORS AREA

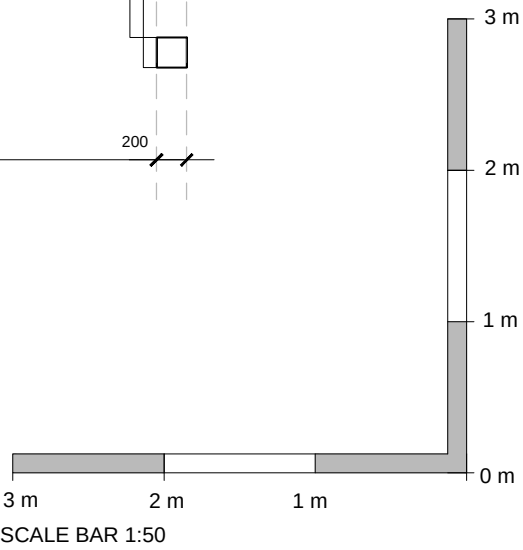

 CADCRE8 LTD ARCHITECTURAL DESIGNERS & PLANNERS 1 Peach Street Wokingham RG40 1XJ matt@cadcre8.co.uk	PLANNING ISSUE		Rev. A	Date 17-FEB-26	Detail ENTRANCE GATES WIDENED TO 5.0m FOR 7.5 TONNE VEHICLES
	Client MR D PHILLIPS		DRAWING Title PROPOSED ENTRANCE GATES TO BUILDER/CONTRACTOR AREA		
	Project Title POUNDLANE COTTAGE, POUND LANE, HURST, READING		Scale. 1:50 @ A4	Date JAN-26	Drawn MM
			DRAWING No. 25 - P107 - 06	Rev. A	

The copyright in this document and design is confidential to and the property of Cadcre8 Limited