ALL WORKING DIMENSIONS TO BE CHECKED ON SITE.
FIGURED DIMENSIONS TO BE TAKEN IN PREFERENCE TO SCALED DIMENSIONS.
ANY DISCREPANCIES BETWEEN DRAWINGS OF DIFFERING SCALES AND BETWEEN DRAWINGS AND SPECIFICATION WHERE APPROPRIATE TO BE NOTIFIED TO SUPERVISING OFFICER FOR DECISION.
COPYRIGHT RESERVED.

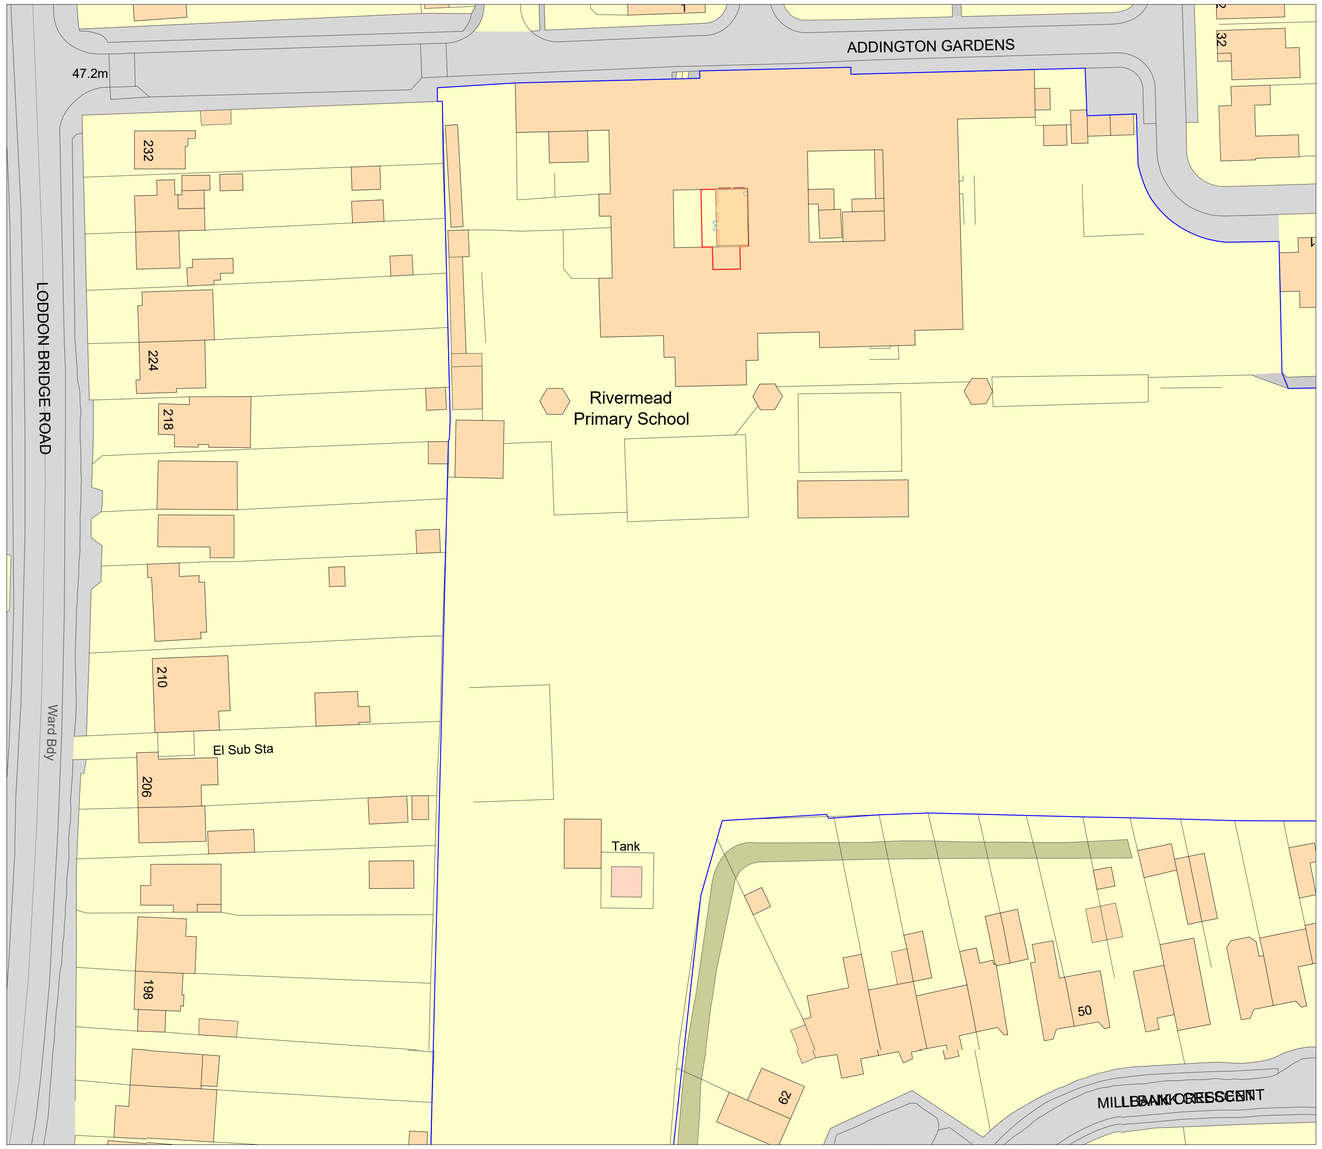

Site Plan
1:500 @ A1

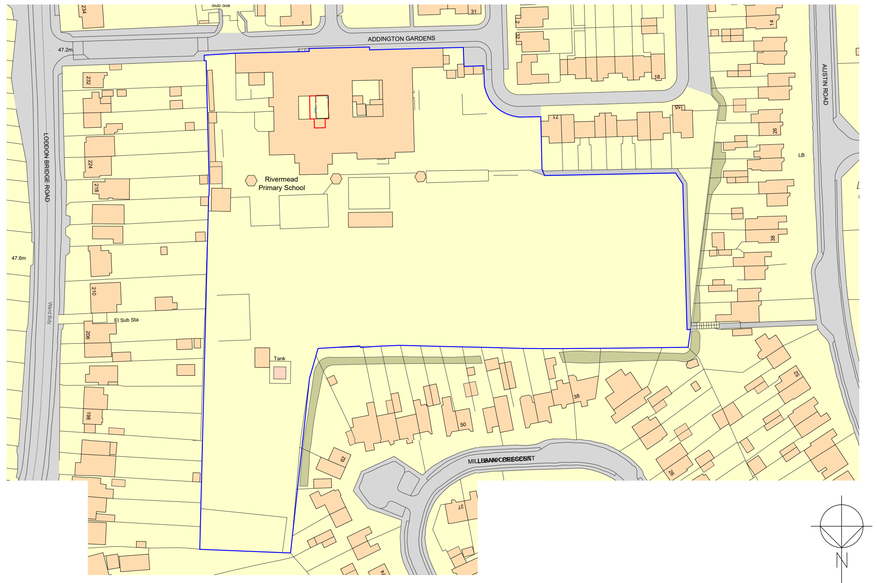

Location Plan
1:1250 @ A1

N

Area of Works

Boundary of Ownership

1:500 @ A1 — 0 10 20 30 40 50 60 70 80 90 100m

1:1250 @ A1 — 0 50 100 150 200m

Rev A Scale updated

PLANNING

JOB TITLE

RIVERMEAD PRIMARY SCHOOL
218 LODDON BRIDGE RD
WOODLEY, READING
RG5 4BS

CLIENT

THE GOVERNORS OF RIVERMEAD PRIMARY SCHOOL

DRAWING

LOCATION & BLOCK PLAN AS PROPOSED

RIBA Chartered Practice
RICS
wilby & burnett
Provident House, 123 Ashdon Road, Saffron Walden, Essex CB10 2AJ
T: 01799 513621 info@wilbyburnett.co.uk www.wilbyburnett.co.uk
Wilby & Burnett LLP is a Limited Liability Partnership registered in England & Wales No.OC344570
Regulated by RICS

DATE NOV 2025	DWN BY JR
SCALE 1:500 & 1:1250@ A1	
DWG NO. 3527/SD05	Rev A