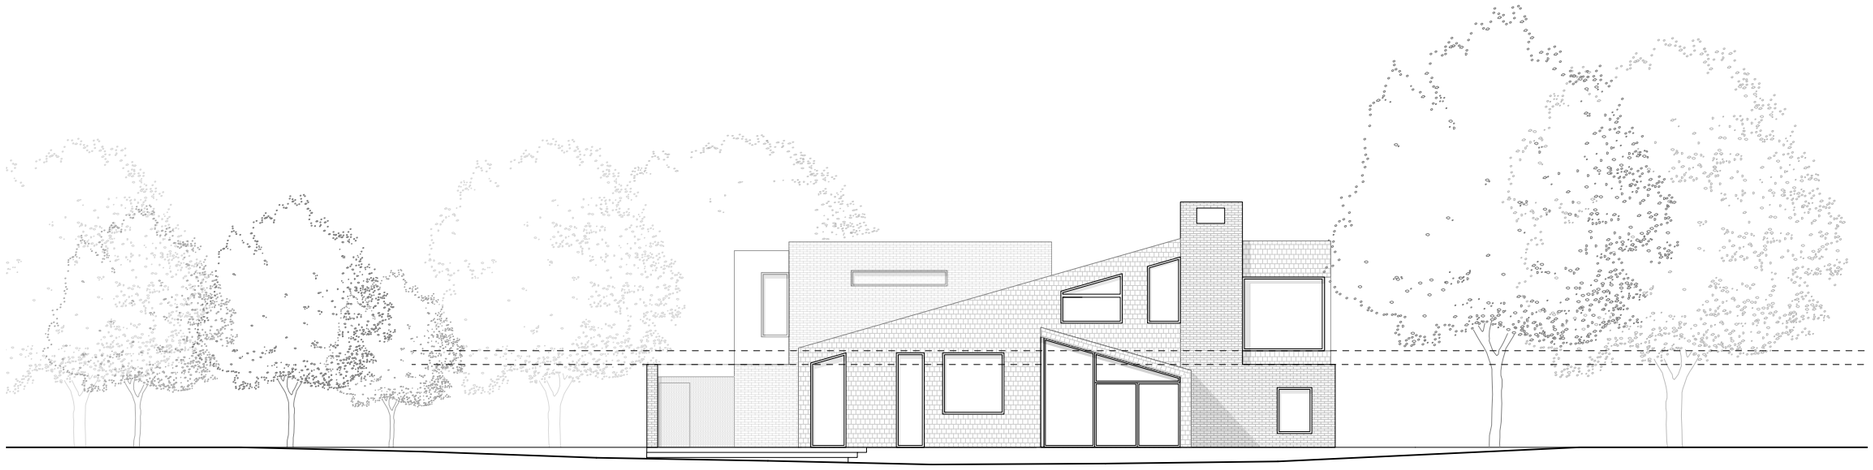

East Elevation

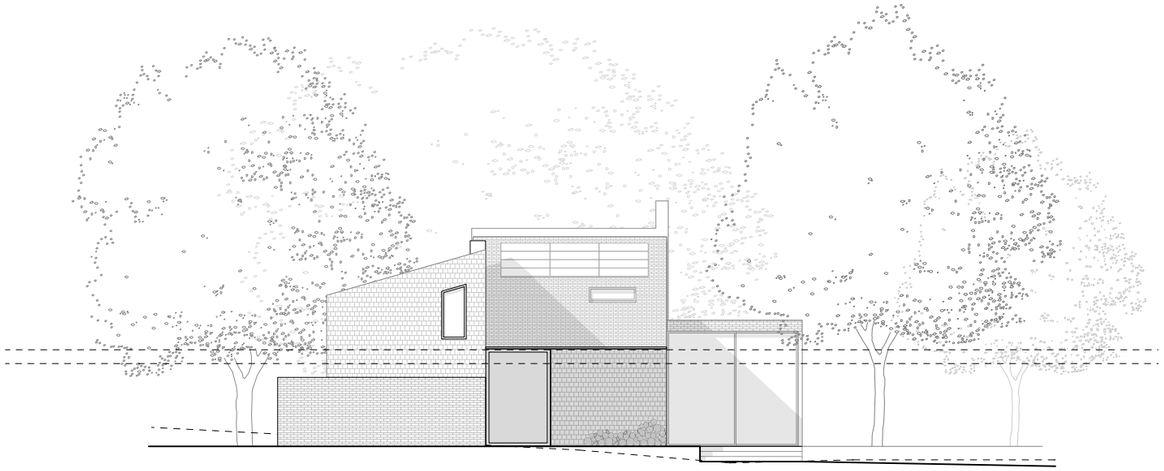

South Elevation

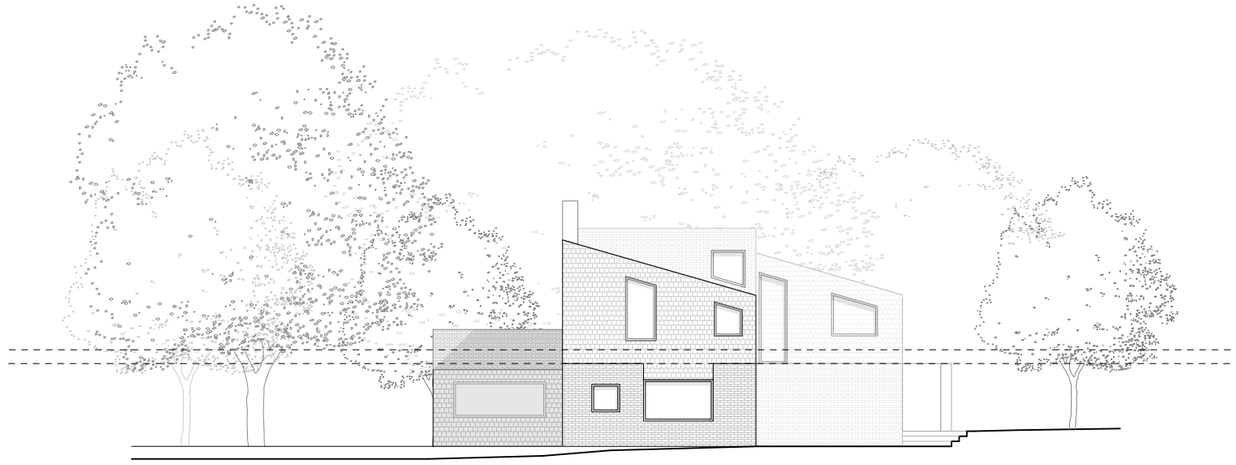

North Elevation



West Elevation

641 The Lodge

Stage 03

CLIENT
Philippa Kay and Luke Sanders

ADDRESS
178 Bearwood Road
Wokingham
RG41 4SH

REV.	DATE	NOTES
B	13/02/2026	Windows amended
A	28/01/2026	Elevations updated in line reduced floorplan

0 2 4 6 8 10 M

PR Elevations

PROJECT	STAGE	DRAWING	REV	DRAWN
641	03	14	B	IH

SCALE	SIZE	CREATION
1:200	@ A3 L	Sep 2025

ARTEL 31
architects that build
artel31.co.uk · 01249 445656 · 5 Union Road SN15 1HW

THIS DRAWING IS COPYRIGHT © OF ARTEL31 LIMITED
REPRODUCTION IS ONLY TO TAKE PLACE WITH PRIOR WRITTEN AUTHORITY
ALL DIMENSIONS TO BE CONFIRMED ON SITE BEFORE ANY WORK COMMENCES
ANY DISCREPANCIES FOUND IN DRAWINGS OR OTHER DOCUMENTATION MUST
BE BROUGHT TO THE ATTENTION OF THE ARCHITECT BEFORE PROCEEDING