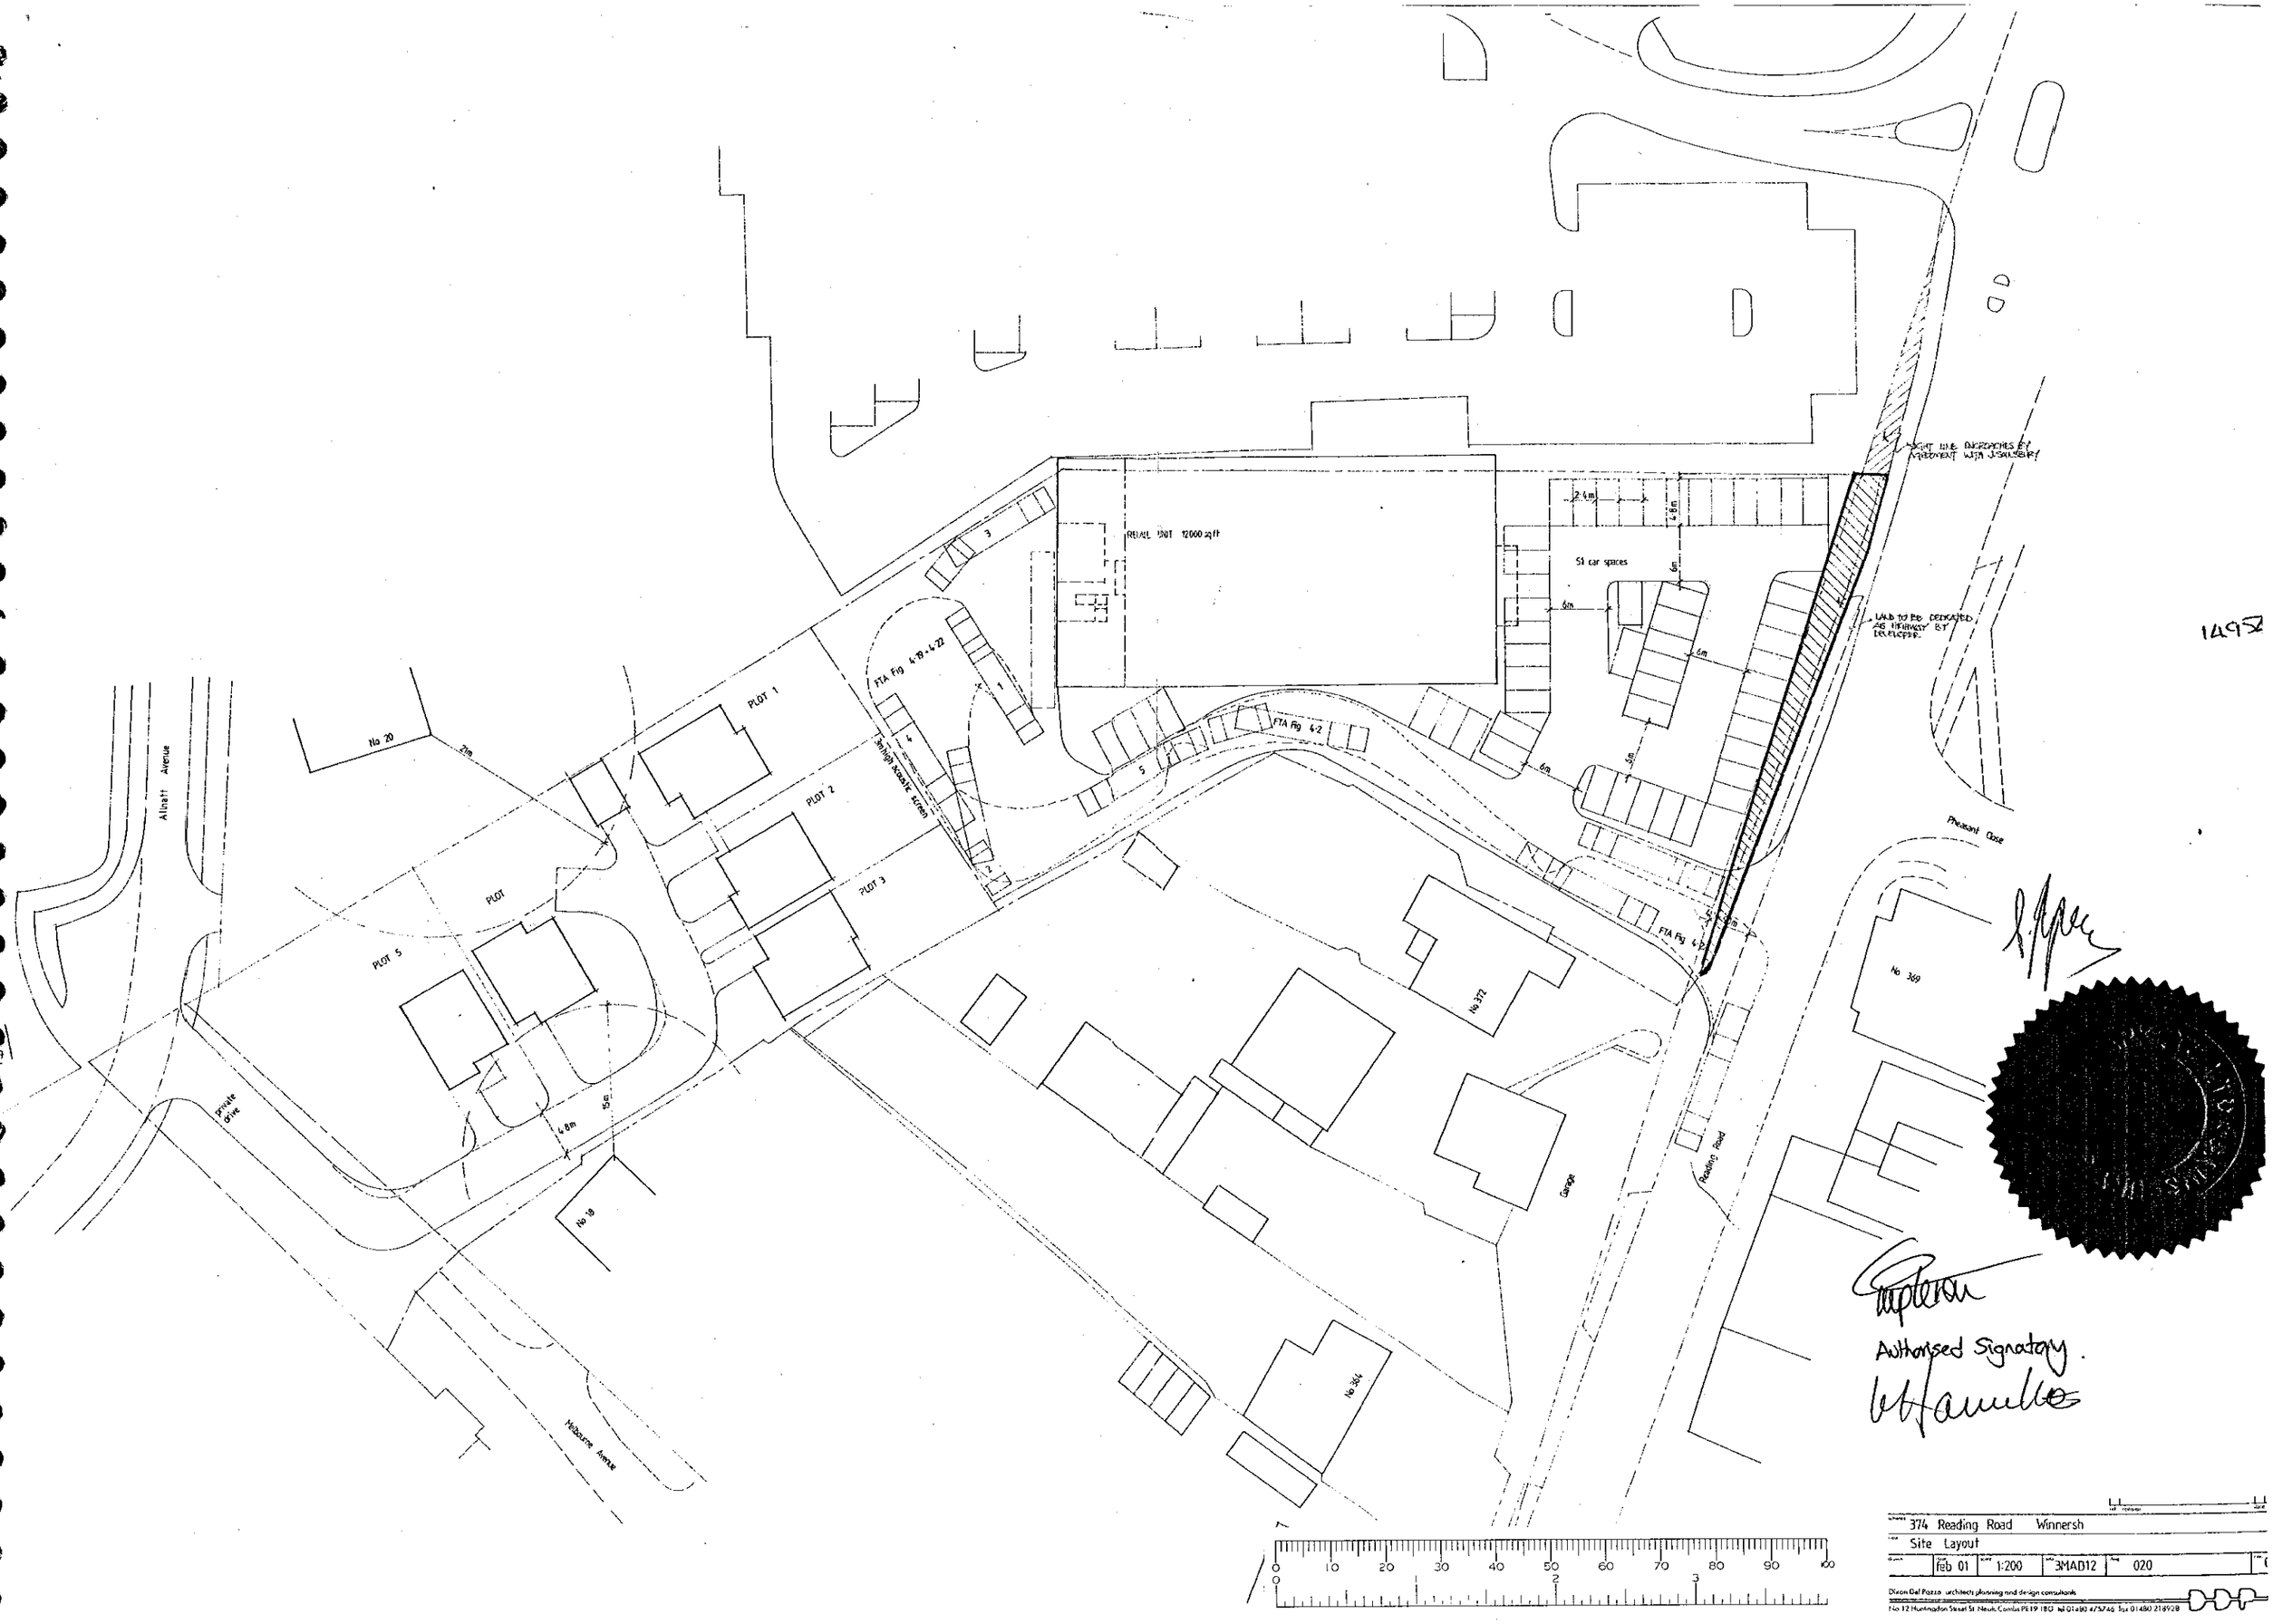

Authorised Signatory.

14952

374 Reading Road Winnersh				
Site Layout				
Date Feb 01	Scale 1:200	Job 3MAD12	Dwg 020	

Dixon Del Pozzo architects planning and design consultants
No 12 Huntingdon Street St Neots Cambs PE19 1BG tel 01480 475746 fax 01480 218928

DO NOT SCALE
IF IN DOUBT ASK

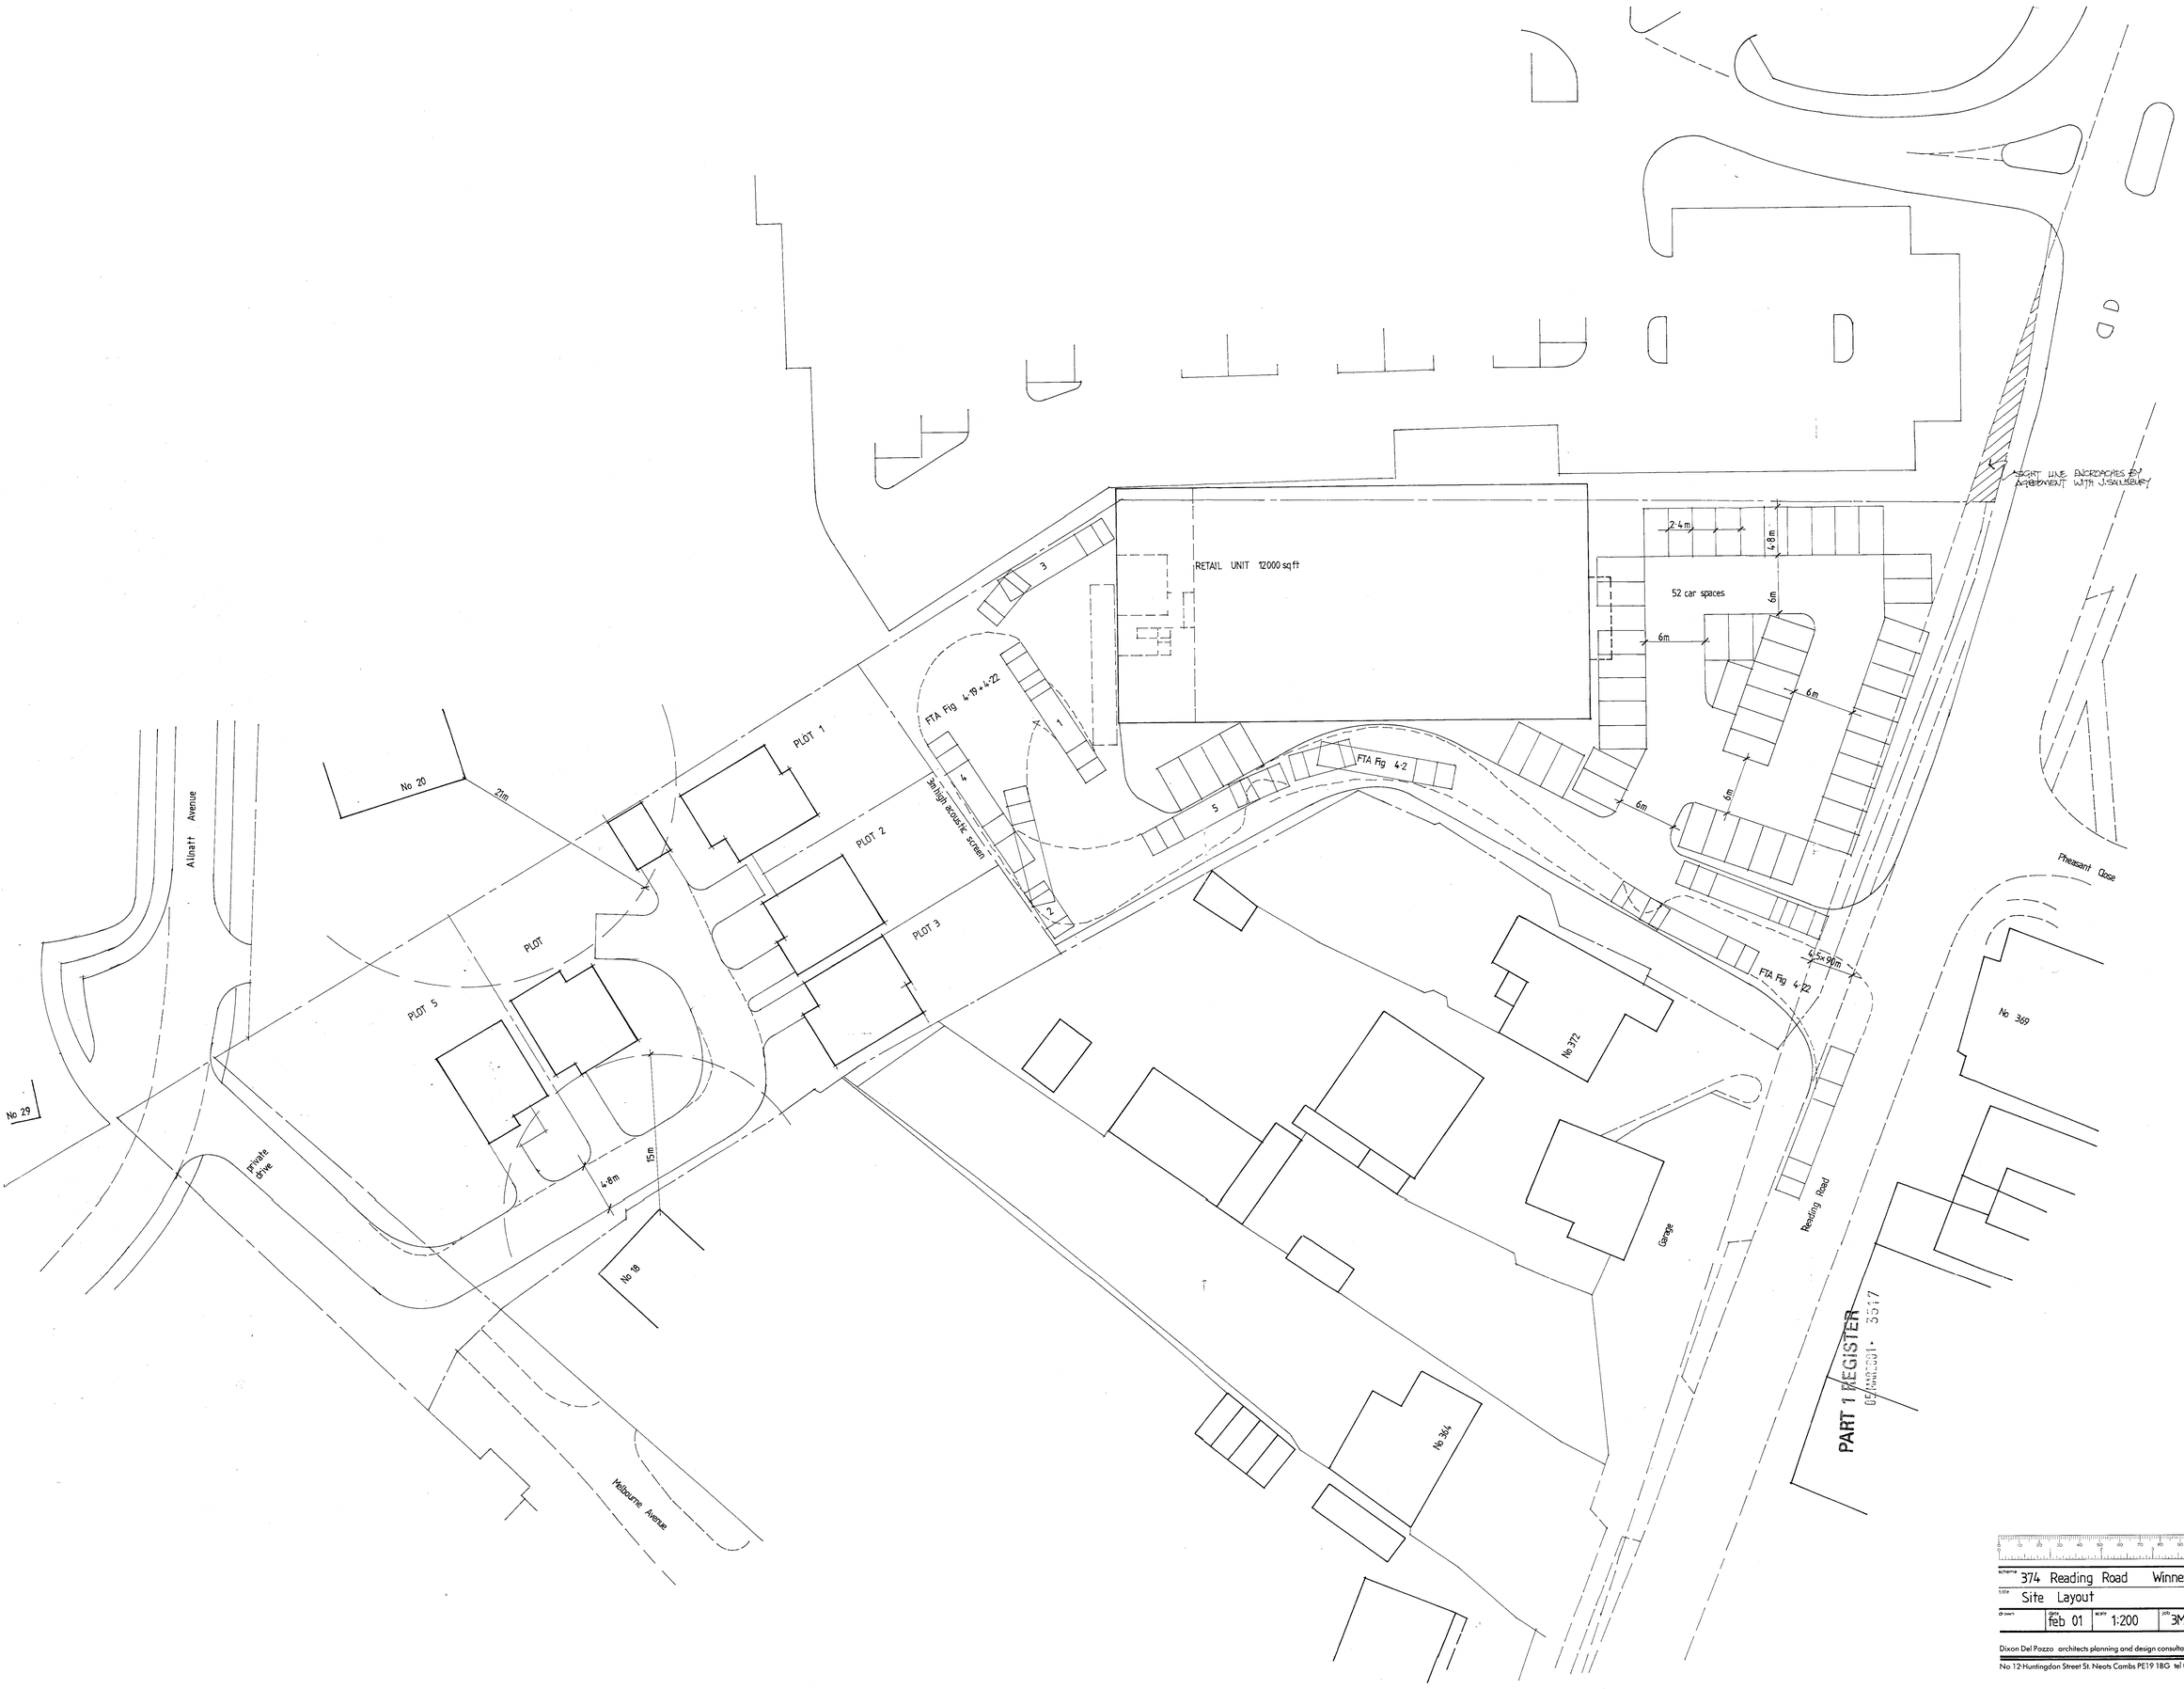

APPROVED

scheme	374 Reading Road Winnersh				
title	Site Layout				
drawn	date feb 01	scale 1:200	job 3MAD12	dwg 020	rev. F

Dixon Del Pozzo architects planning and design consultants
No 12 Huntingdon Street St. Neots Cambs PE19 1BG tel 01480 475746 fax 01480 218928