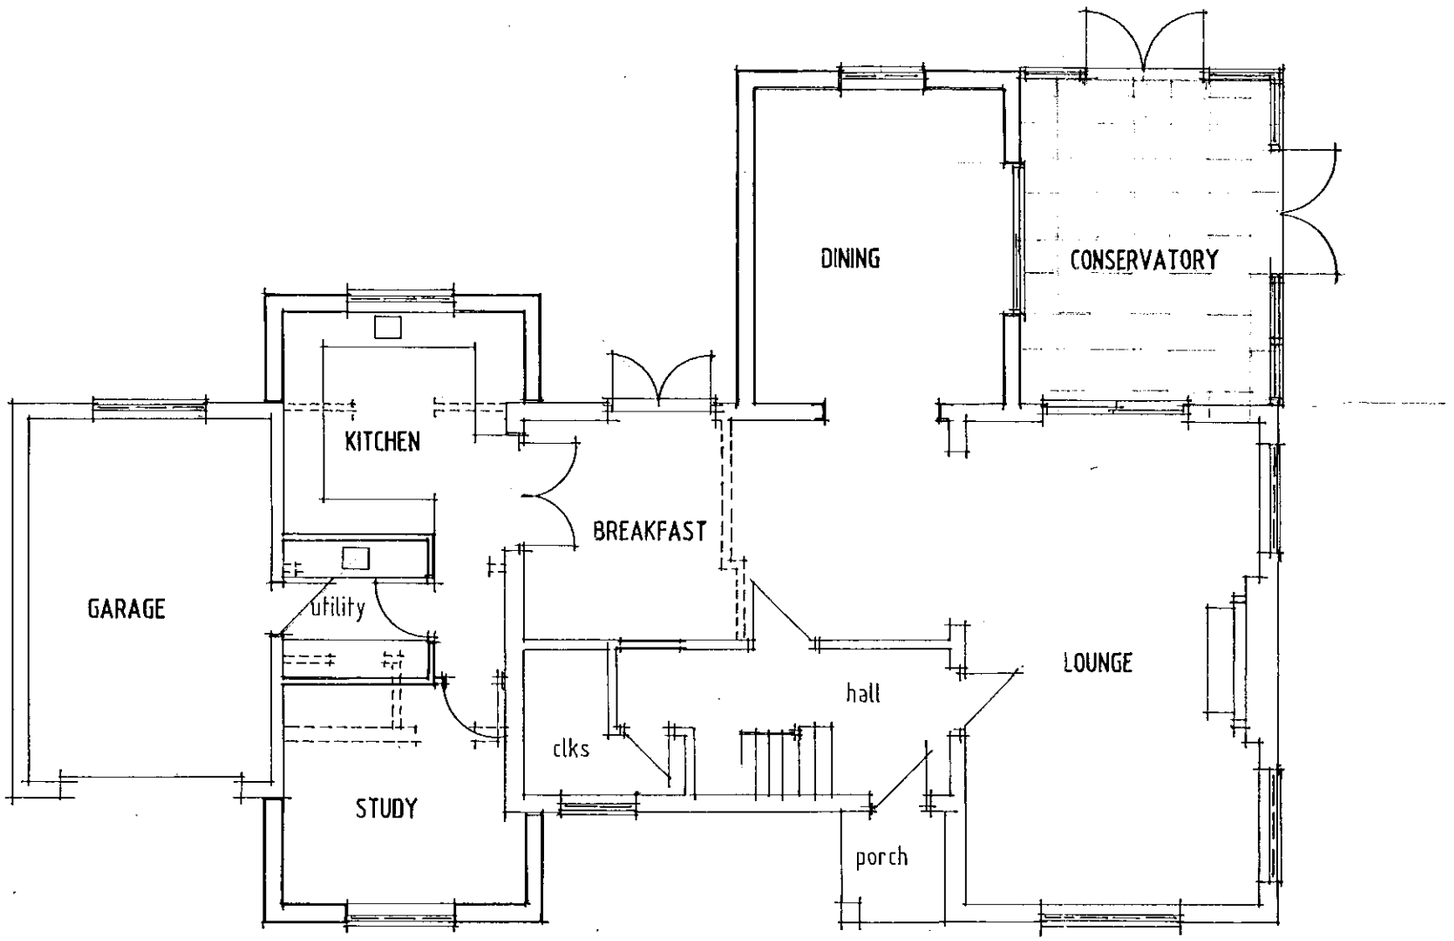

APPROVED

HALSON
MACKLEY
PARTNERSHIP

Chartered Architect
4 Alexandra Road
Reading RG1 5PD
Tel: 0118 926 9555
Fax: 0118 926 9556

Client:
MR & MRS G J DENTON

Project:
EXTENSIONS AND ALTERATIONS
EASTFIELDS OLD BATH ROAD
SONNING BERKSHIRE

Drawing:
GROUND FLOOR PLAN

Scale: 1 : 100

Date: FEBRUARY 2001 D 30/4/01

Dwg.no: 90 : 949 : A3 : 2

Rev:

All dimensions to be checked on site and the Architect notified of any discrepancy before the work is put in hand. All Copyrights reserved.

26.FEB.2001* 3434

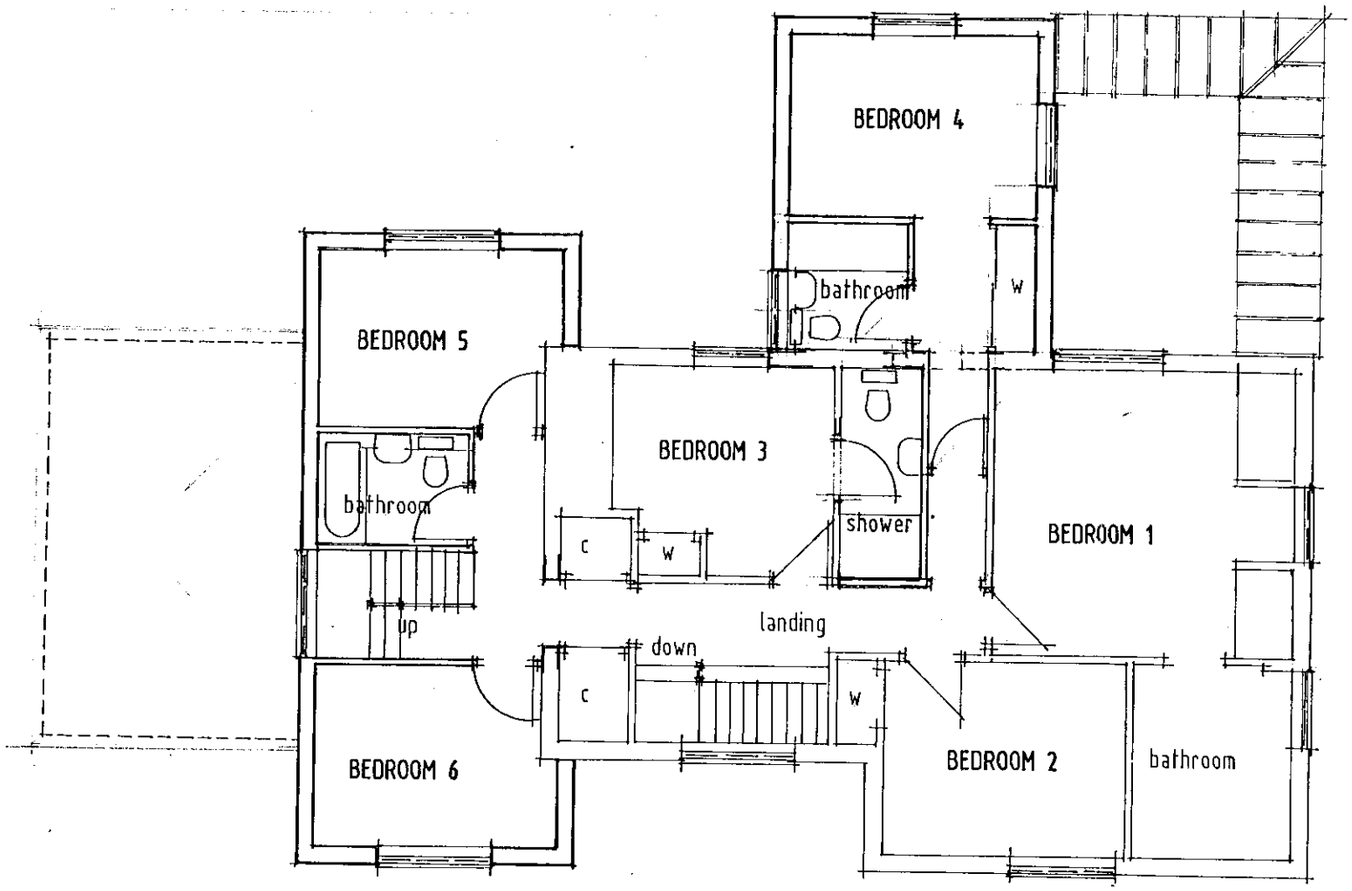

APPROVED

HALSON MACKLEY PARTNERSHIP
Chartered Architect
4 Alexandra Road
Reading RG1 5PD
Tel: 0118 926 9555
Fax: 0118 926 9556

Client:
MR & MRS G J DENTON

Project:
EXTENSIONS AND ALTERATIONS
EASTFIELDS OLD BATH ROAD
SONNING BERKSHIRE

Drawing:
FIRST FLOOR PLAN

Scale: 1 : 100

Date: FEBRUARY 2001

Dwg.no: 90 : 949 : A3 : 3

Rev: SD 30/3/01

All dimensions to be checked on site and the Architect notified of any discrepancy before the work is put in hand. All Copyrights reserved.

26.FEB.2001 3434



SOUTH EAST

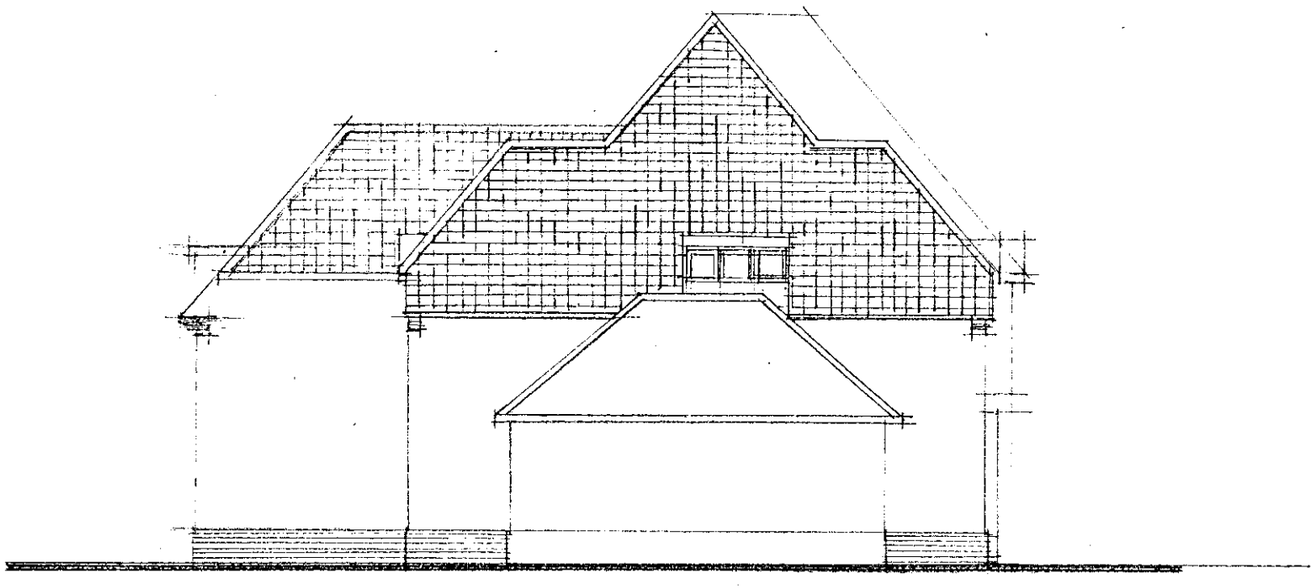

NORTH EAST

APPROVED

All dimensions to be checked on site and the Architect notified of any discrepancy before the work is put in hand. All Copyrights reserved.

HALSON
MACKLEY
PARTNERSHIP

Chartered Architect
4 Alexandra Road
Reading RG1 5PD
Tel: 0118 926 9555
Fax: 0118 926 9556

Client:
MR & MRS G J DENTON

Project:
EXTENSIONS AND ALTERATIONS
EASTFIELDS OLD BATH ROAD
SONNING BERKSHIRE

Drawing:
ELEVATIONS : sheet 2 of 2

Scale: 1 : 100

Date: FEBRUARY 2001

Dwg.no: 90 : 949 : A3 : 5

Rev: A

30/1/01

26.FEB.2001 * 3434

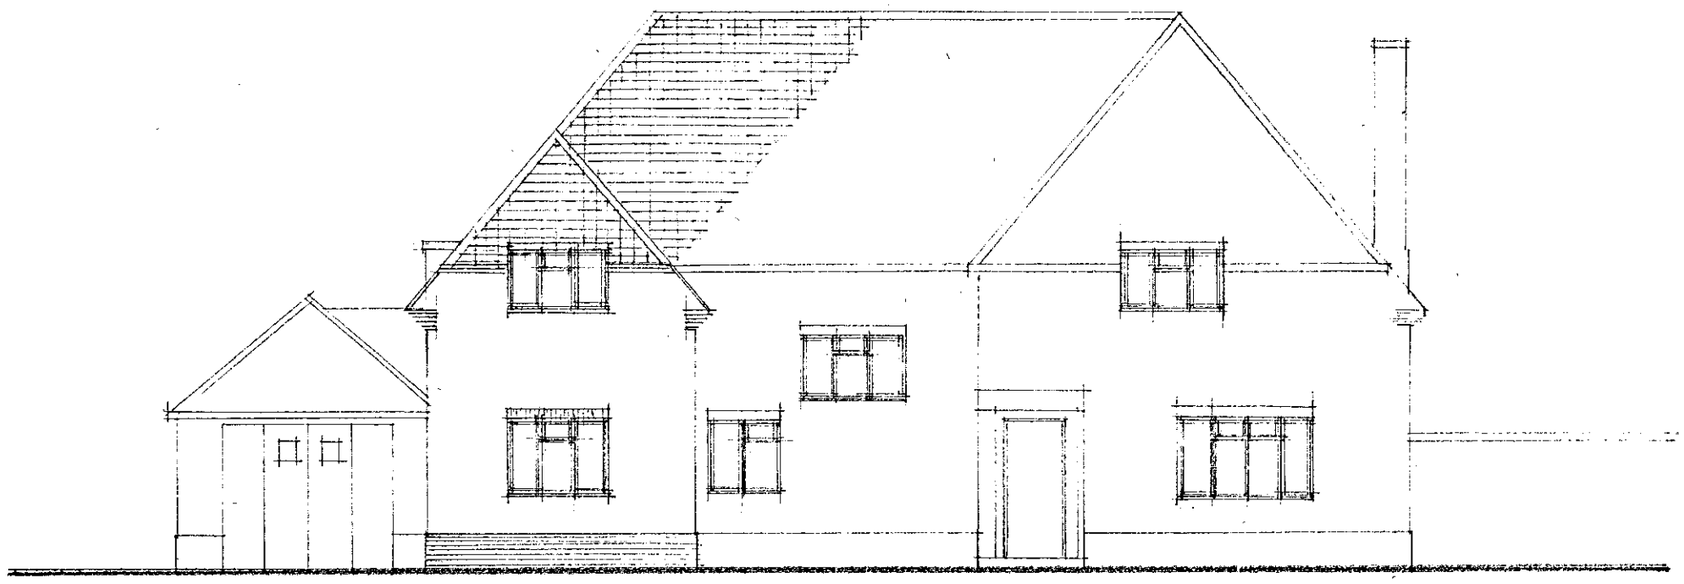

NORTH WEST

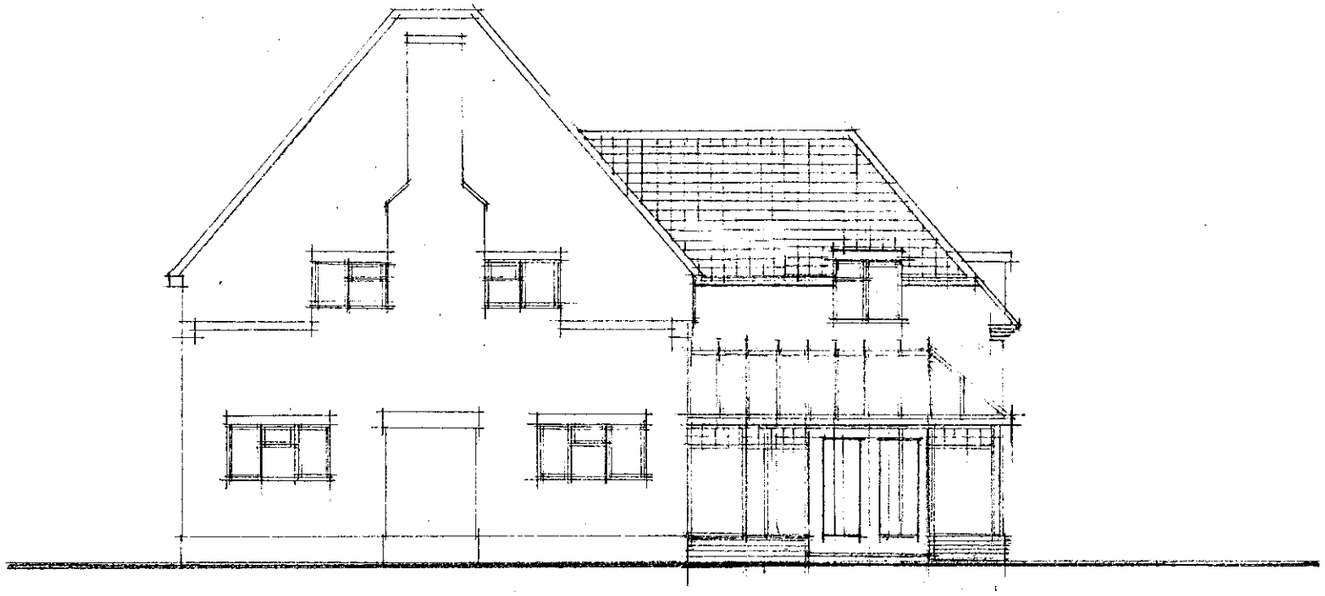

SOUTH WEST

APPROVED

All dimensions to be checked on site and the Architect notified of any discrepancy before the work is put in hand. All Copyrights reserved.

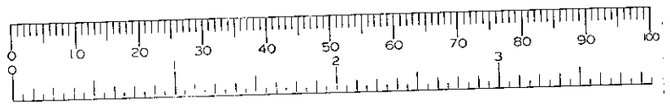

HALSON MACKLEY PARTNERSHIP

Chartered Architect
4 Alexandra Road
Reading RG1 5PD
Tel: 0118 926 9555
Fax: 0118 926 9556

Client:
MR & MRS G J DENTON

Project:
EXTENSIONS AND ALTERATIONS
EASTFIELDS OLD BATH ROAD
SONNING BERKSHIRE

Drawing:
ELEVATIONS : sheet 1 of 2

Scale: 1 : 100

Date: FEBRUARY 2001

Dwg.no: 90 : 949 : A3 : 4

Rev: D 30/5/01

26.FEB.2001 3434

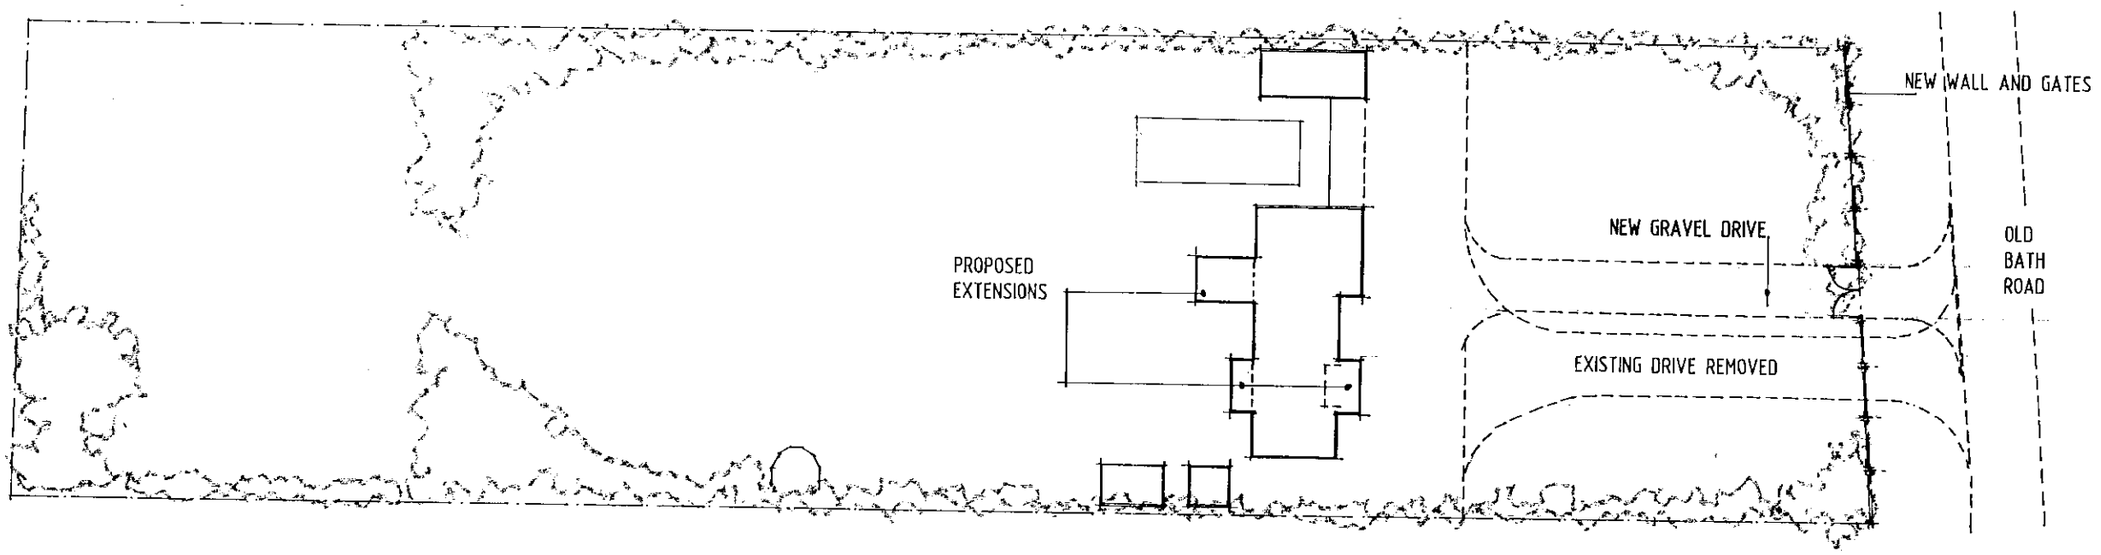

SITE PLAN 1 : 500

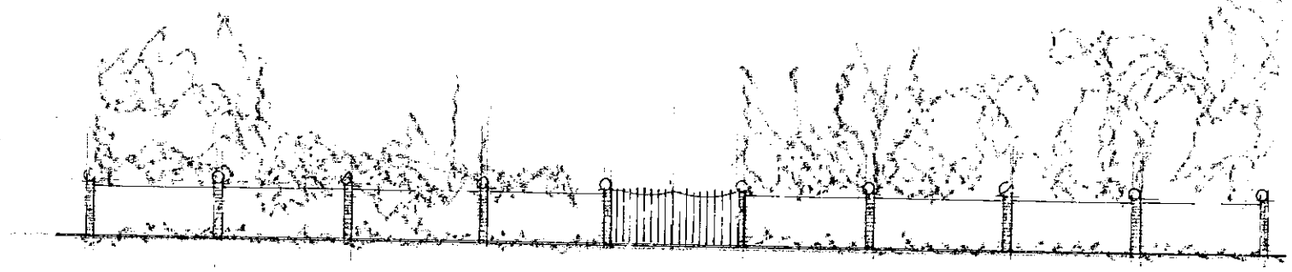

1.8 m HIGH WALL & GATES TO FRONT BOUNDARY

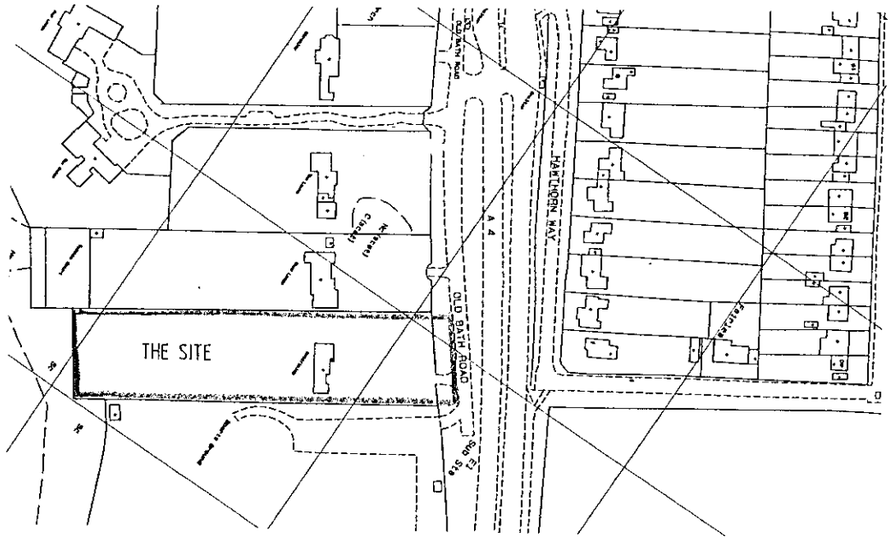

LOCATION PLAN 1 : 2500

REPRODUCED FROM SUPERPLAN 1 : 2500 MAP BY PERMISSION OF ORDNANCE SURVEY ON BEHALF OF THE CONTROLLER OF HER MAJESTY'S STATIONERY OFFICE
© CROWN COPYRIGHT ALL RIGHTS RESERVED LICENCE NO. AR 100006278

All dimensions to be checked on site and the Architect notified of any discrepancy before the work is put in hand. All Copyrights reserved.

APPROVED

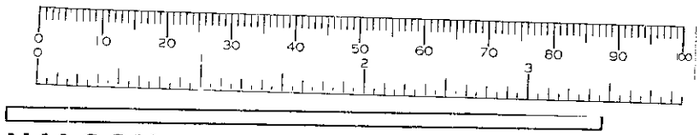

HALSON MACKLEY PARTNERSHIP
Chartered Architect
4 Alexandra Road
Reading RG1 5PD
Tel: 0118 926 9555
Fax: 0118 926 9556

Client:
MR & MRS G J DENTON

Project:
EXTENSIONS AND ALTERATIONS
EASTFIELDS OLD BATH ROAD
SONNING BERKSHIRE

Drawing:
LOCATION : SITE PLANS

Scale: as shown
Date: FEBRUARY 2001

Dwg.no: 90 : 949 : A3 : 1
Rev: D 30/5/01

26.FEB.2001* 3434

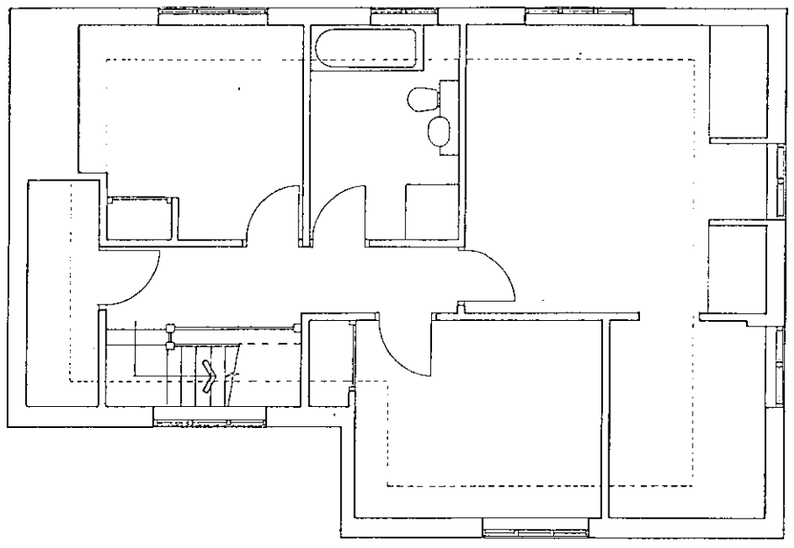

FIRST FLOOR PLAN

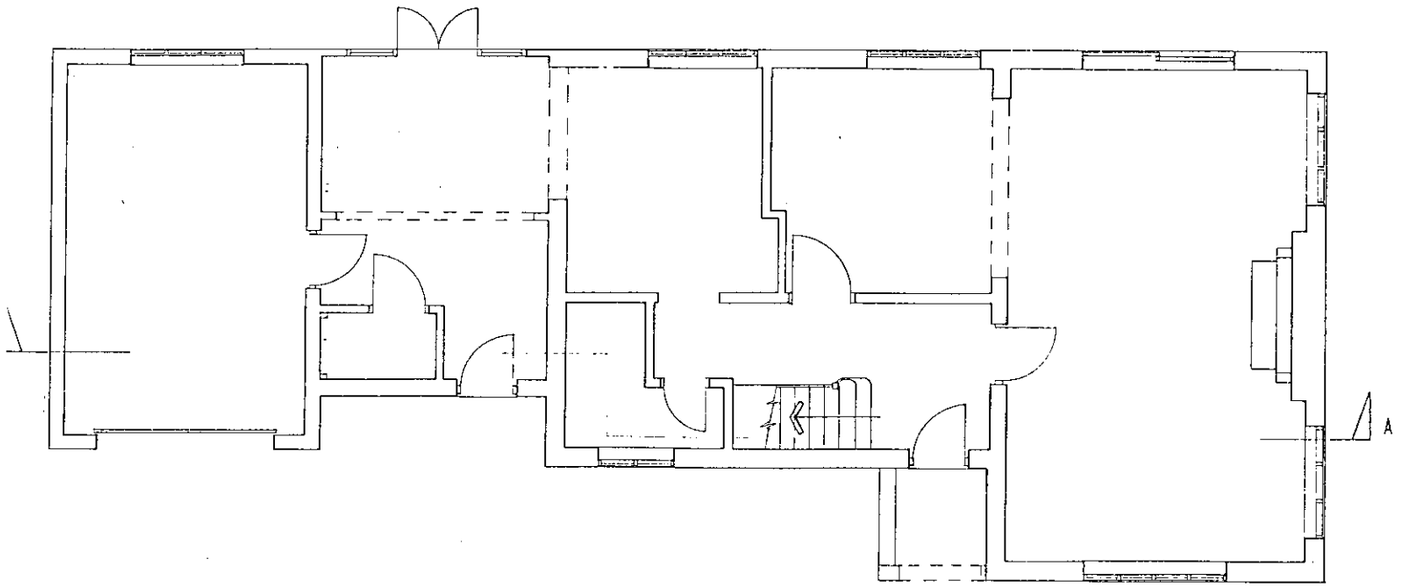

GROUND FLOOR PLAN

APPROVED

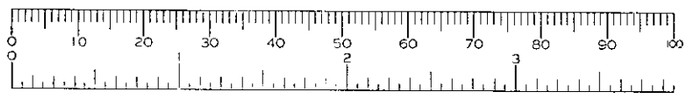

HALSON MACKLEY PARTNERSHIP

Chartered Architect
4 Alexandra Road
Reading RG1 5PD
Tel: 0118 926 9555
Fax: 0118 926 9556

Client:
MR & MRS G J DENTON

Project:
EXTENSIONS AND ALTERATIONS
EASTFIELDS OLD BATH ROAD
SONNING BERKSHIRE

Drawing:
FLOOR PLANS AS EXISTING

Scale: 1 : 100

Date: FEBRUARY 2001

Dwg.no: 90 : 949 : A3 : E1

Rev:

All dimensions to be checked on site and the Architect notified of any discrepancy before the work is put in hand. All Copyrights reserved.