Ordnance Survey®
Superplan®

Option 1
Site-centred

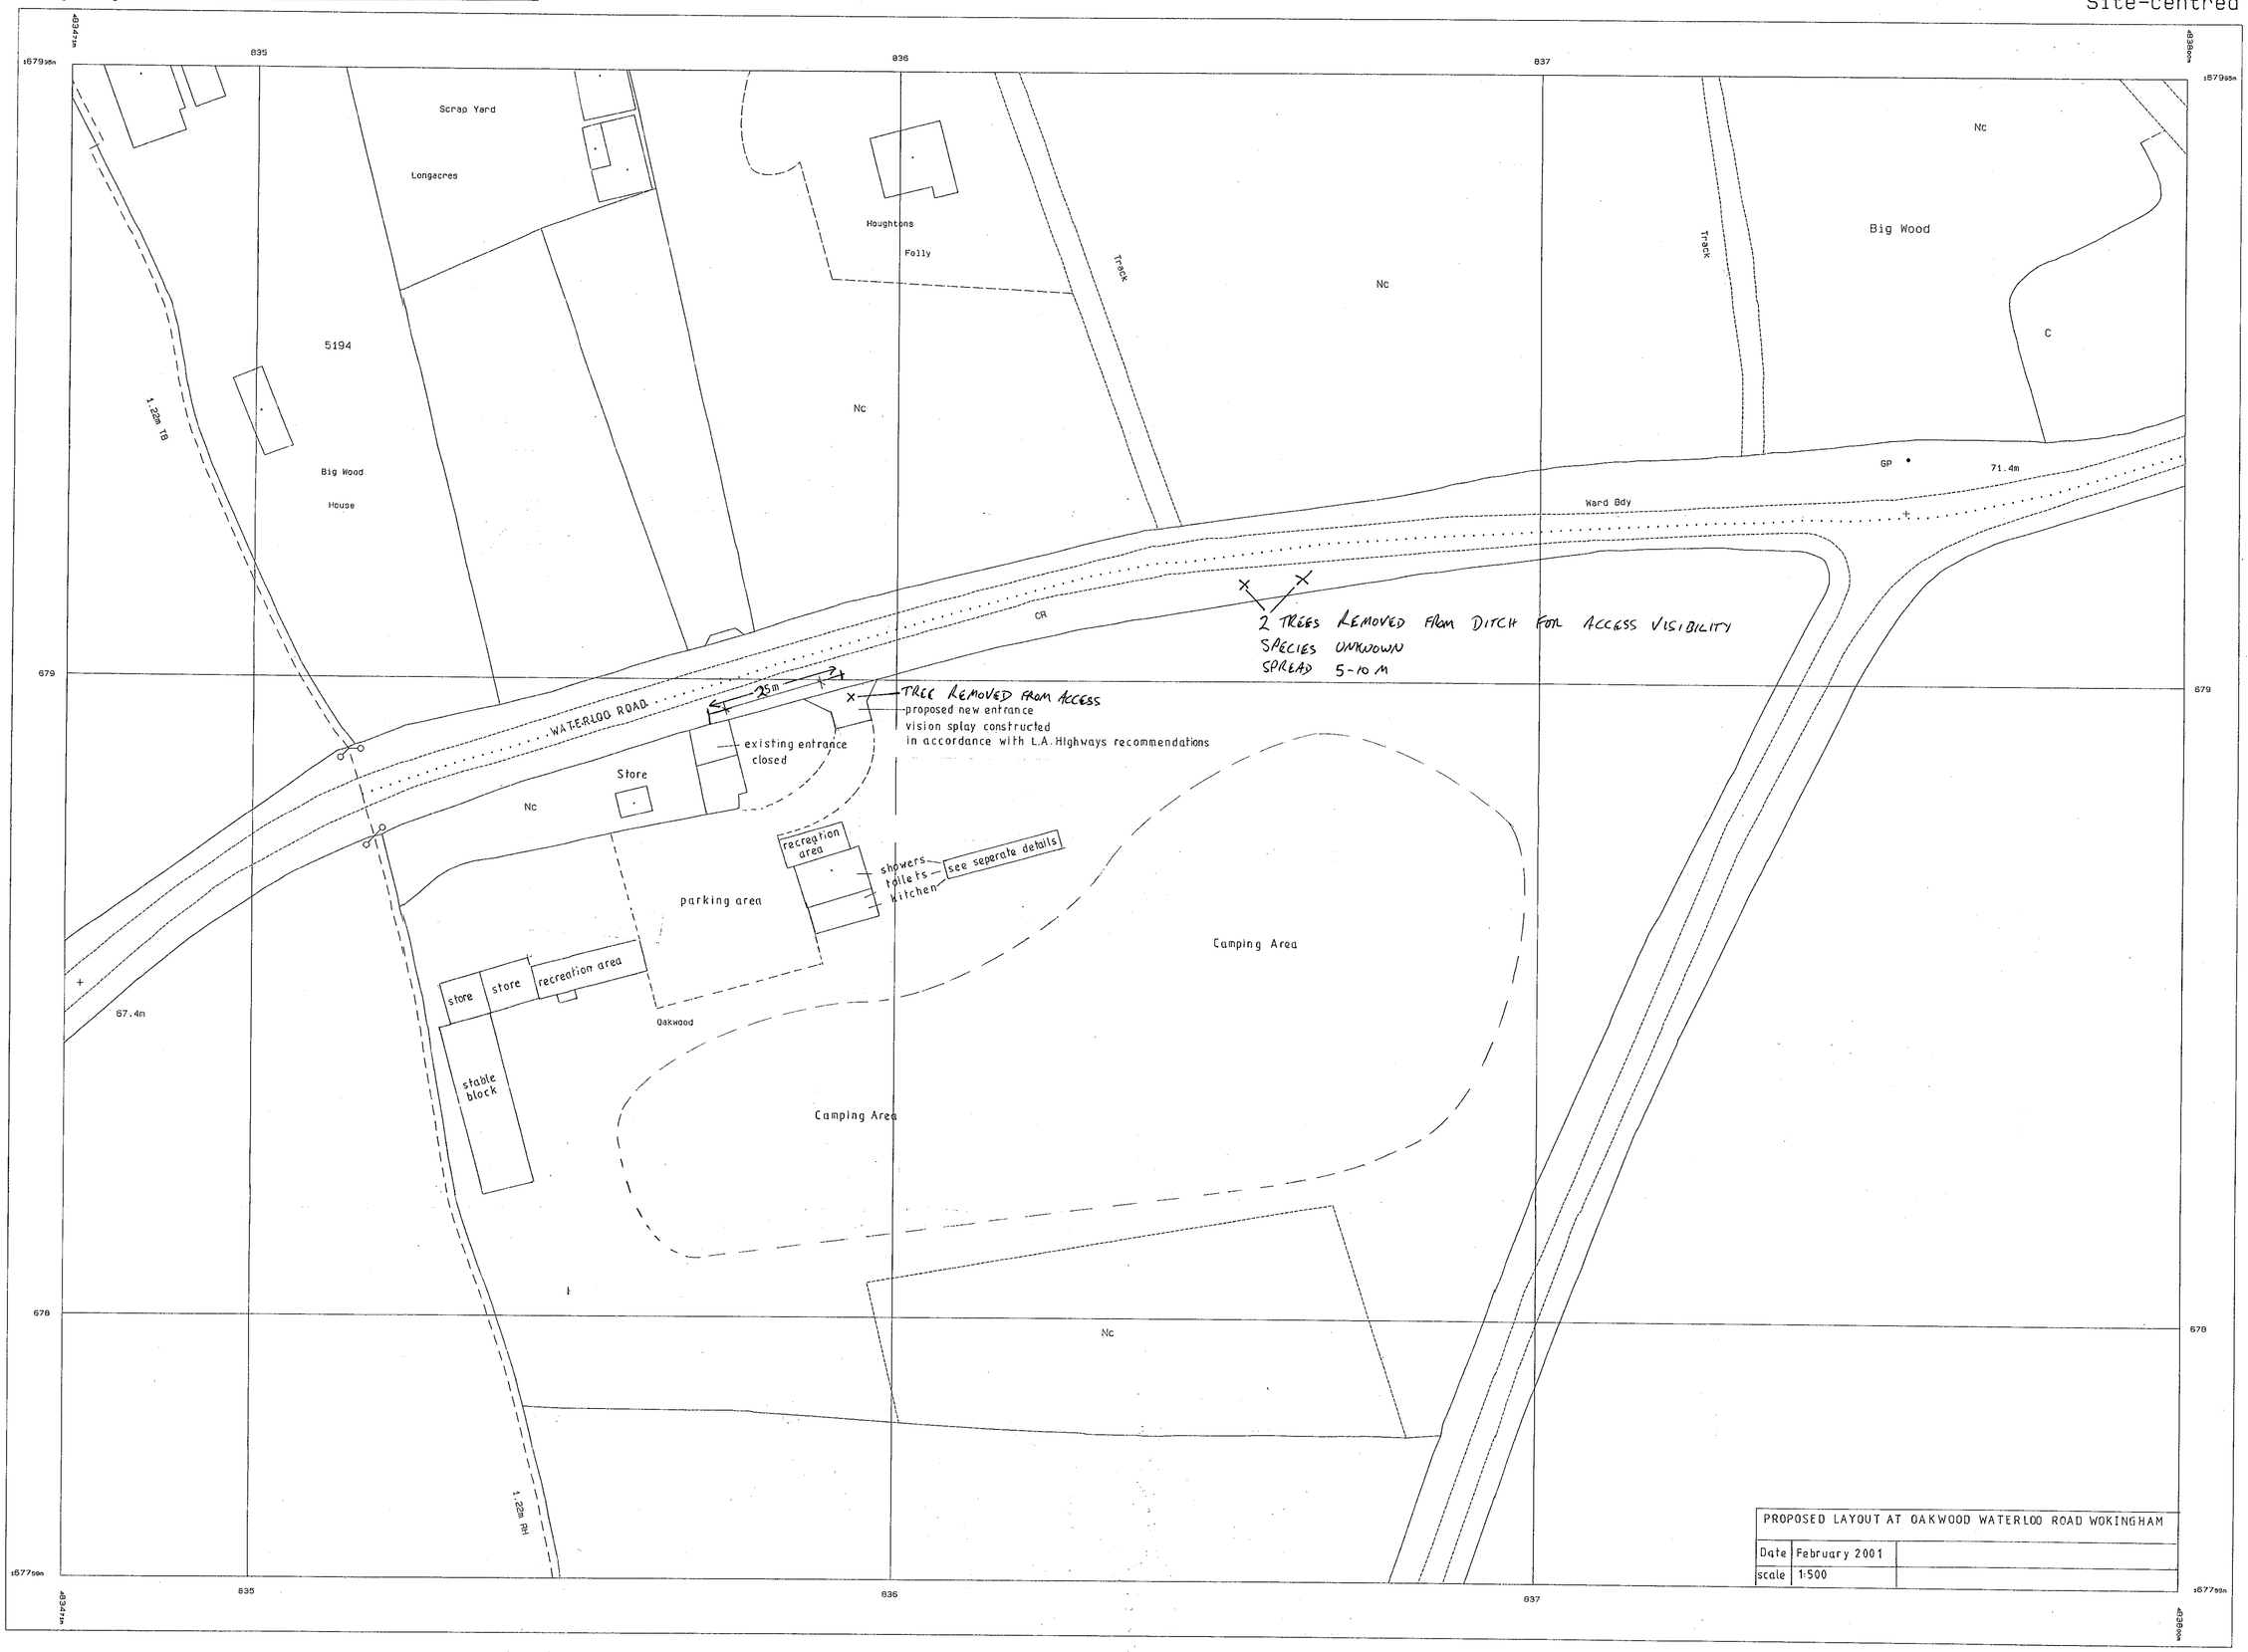

Produced 22 Jan 2001 from Ordnance Survey digital data and incorporating surveyed revision available at this date. © Crown Copyright 2001.

Reproduction in whole or in part is prohibited without the prior permission of Ordnance Survey.

Ordnance Survey, the OS symbol and Superplan are registered trade marks of Ordnance Survey, the national mapping agency of Great Britain.

Administrative boundaries revised to Nov 1997.

CONSULTATION COPY
19 FEB
PLANNING & TRANSPORTATION DEPARTMENT
00160

Scale 1:500

Part or all of this Superplan is enlarged from mapping produced at one or more of the following scales: 1:1250, 1:2500 & 1:10000

National Grid sheet reference at centre of this Superplan: SU8367

The representation of a road, track or path is no evidence of a right of way.

Heights are given in metres above Datum.

The alignment of tunnels is approximate.

Centre Coordinates: 483636 167877
Supplied by: Dome Guildford
Serial Number: 20302

C2N | 2001 | 3502