

residential development;
lodden thatch, mill lane, sindlesham

REFUSED

N

Date	Description	Drawn	Checked	Rev No
16-02-02	Original issue.	CCS		*

ROBERT LOMBARDELLI PARTNERSHIP
St Luke's House
5 Walsworth Road
Hitchin
Hertfordshire SG4 9SP
Telephone 01462 436318
Facsimile 01462 441391
E-Mail Address
rlp@rlpsurveyors.co.uk

Client
PARADIGM HOUSING GROUP LTD

Project
RESIDENTIAL DEVELOPMENT
LODDEN THATCH, MILL LANE
SINDLESHAM

Title
LOCATION PLAN

Scale	Drawing No	Rev
1:1000	1118-001	*

© 2001 This drawing is copyright. Do not scale from this drawing.

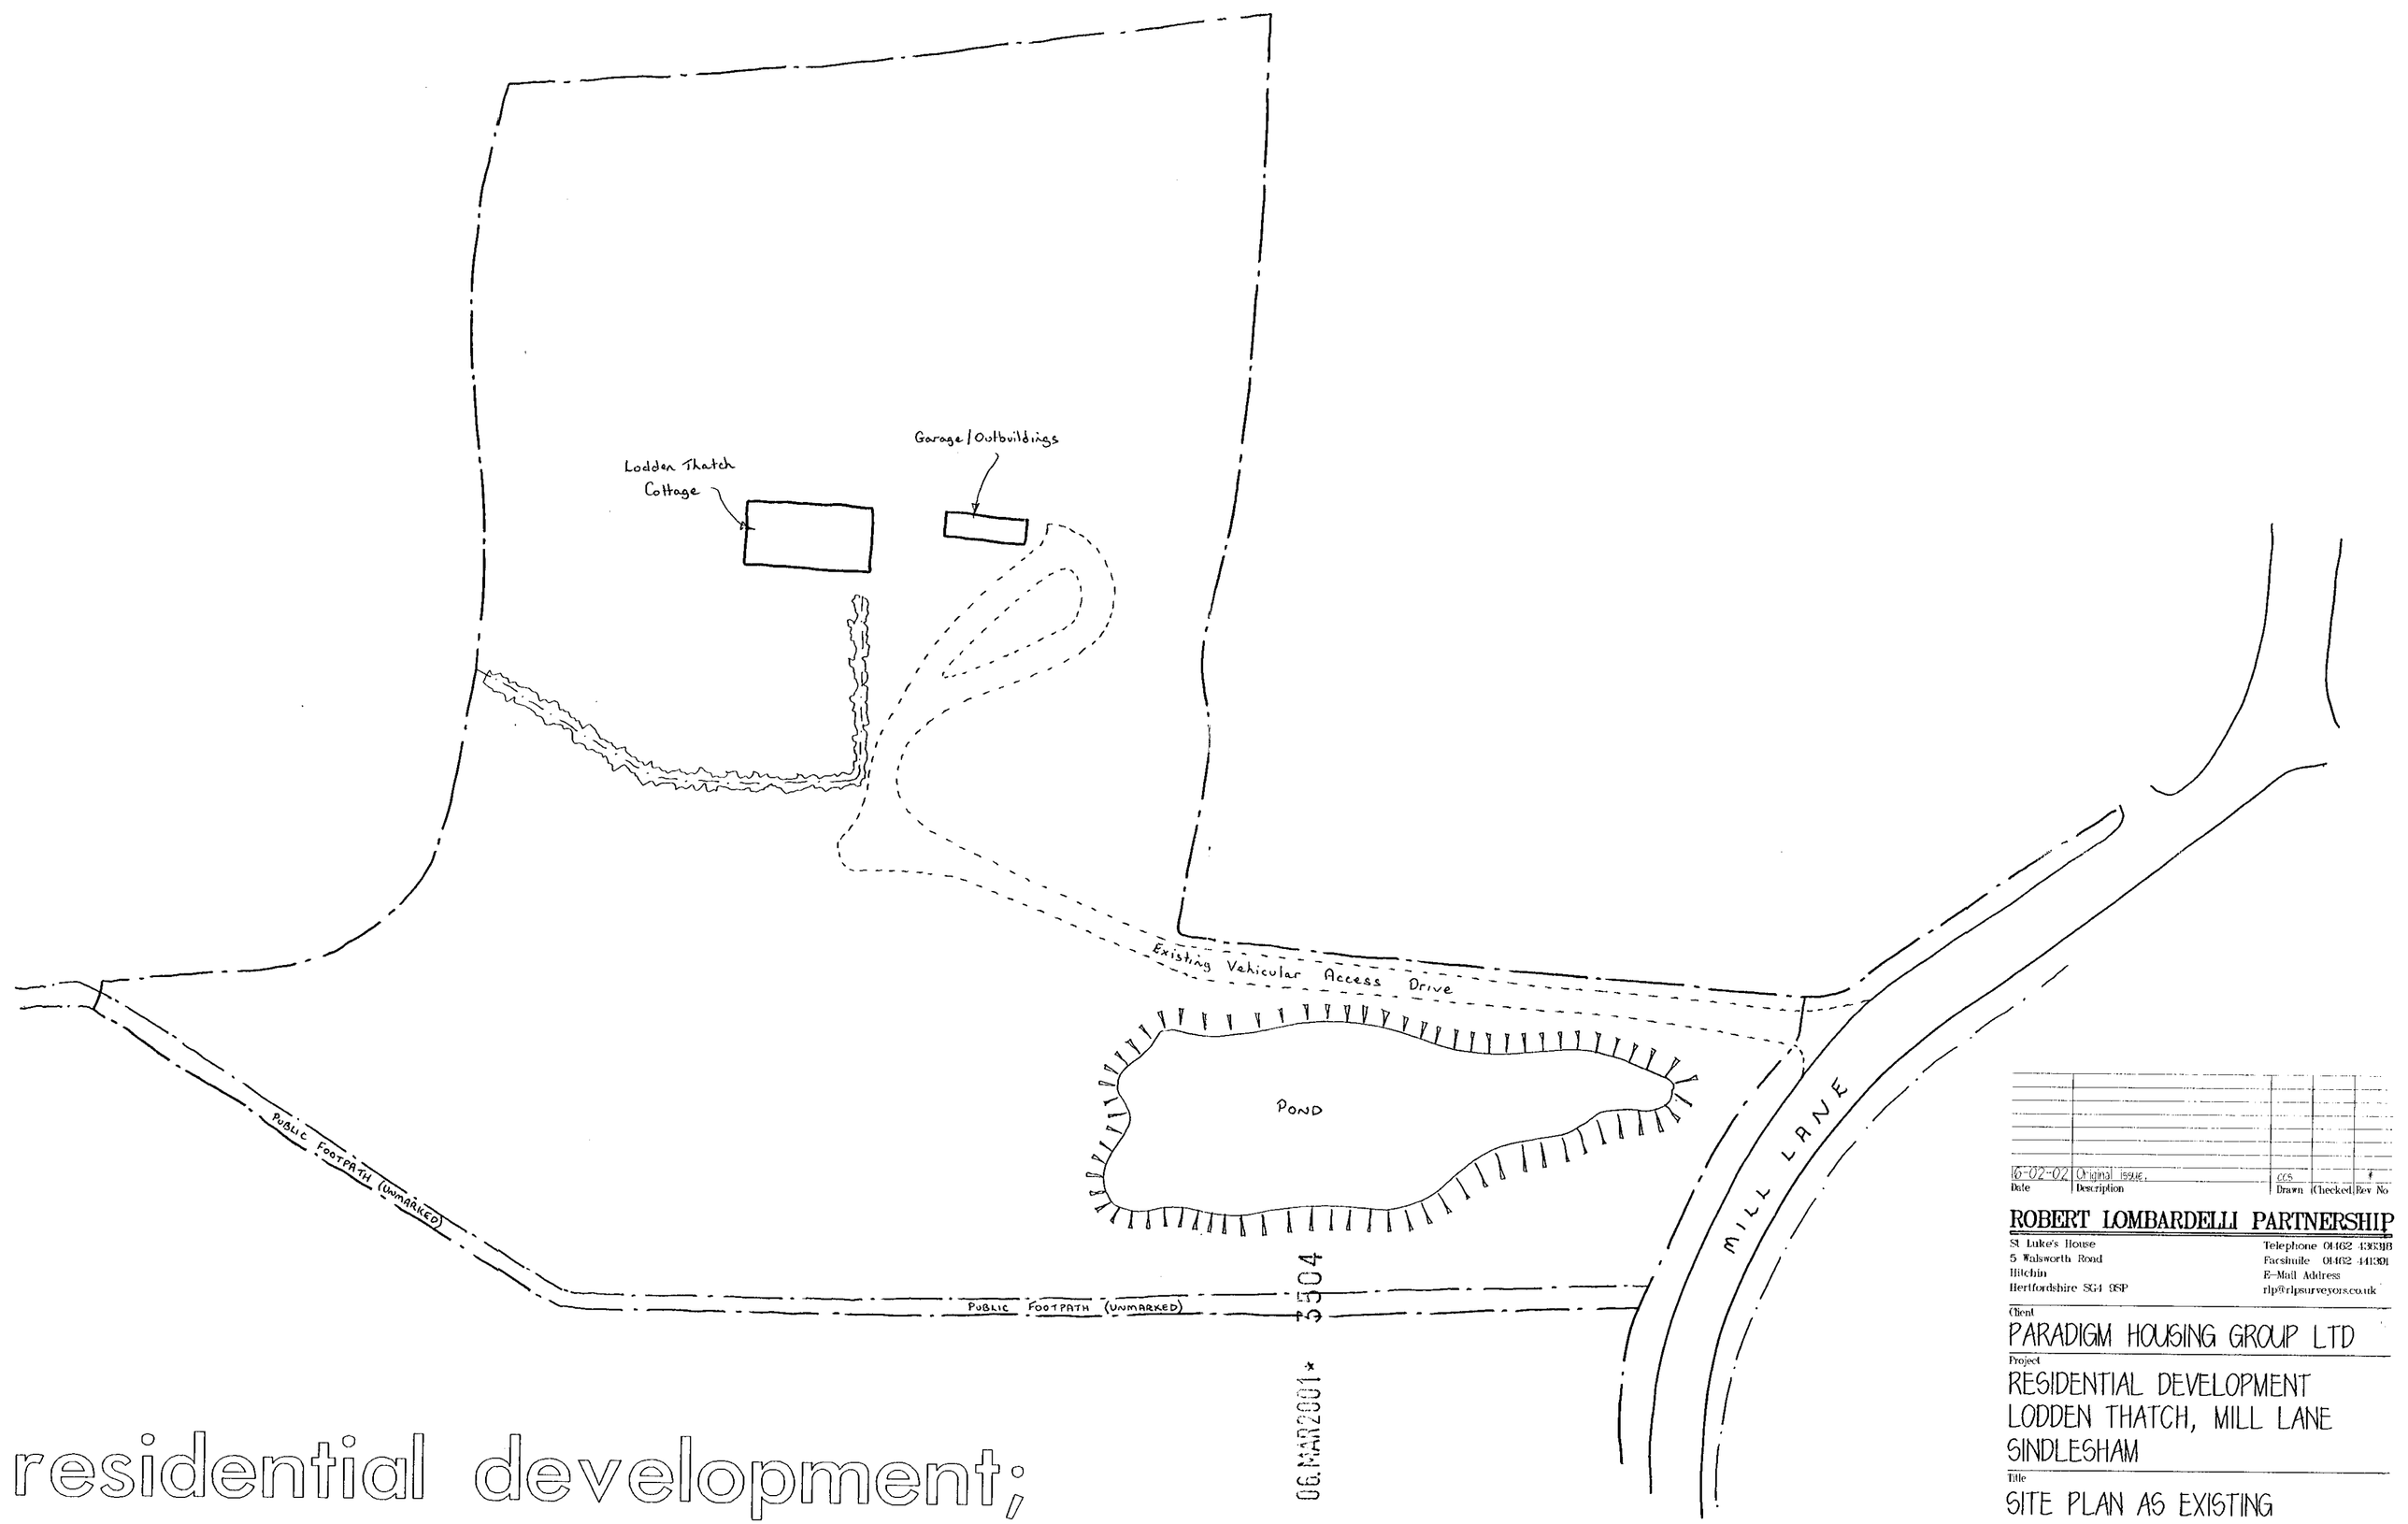

residential development; lodden thatch, mill lane, sindlesham

Date	Description	Drawn	Checked	Rev No
16-02-02	Original issue.	CCS		*

ROBERT LOMBARDELLI PARTNERSHIP

St Luke's House
5 Walsworth Road
Hitchin
Hertfordshire SG4 9SP

Telephone 01462 436318
Facsimile 01462 441391
E-Mail Address
rlp@rlpsurveyors.co.uk

Client
PARADIGM HOUSING GROUP LTD

Project
RESIDENTIAL DEVELOPMENT
LODDEN THATCH, MILL LANE
SINDLESHAM

Title
SITE PLAN AS EXISTING

Scale	Drawing No	Rev
1:500	1118-010	*

© 2001 This drawing is copyright. Do not scale from this drawing.

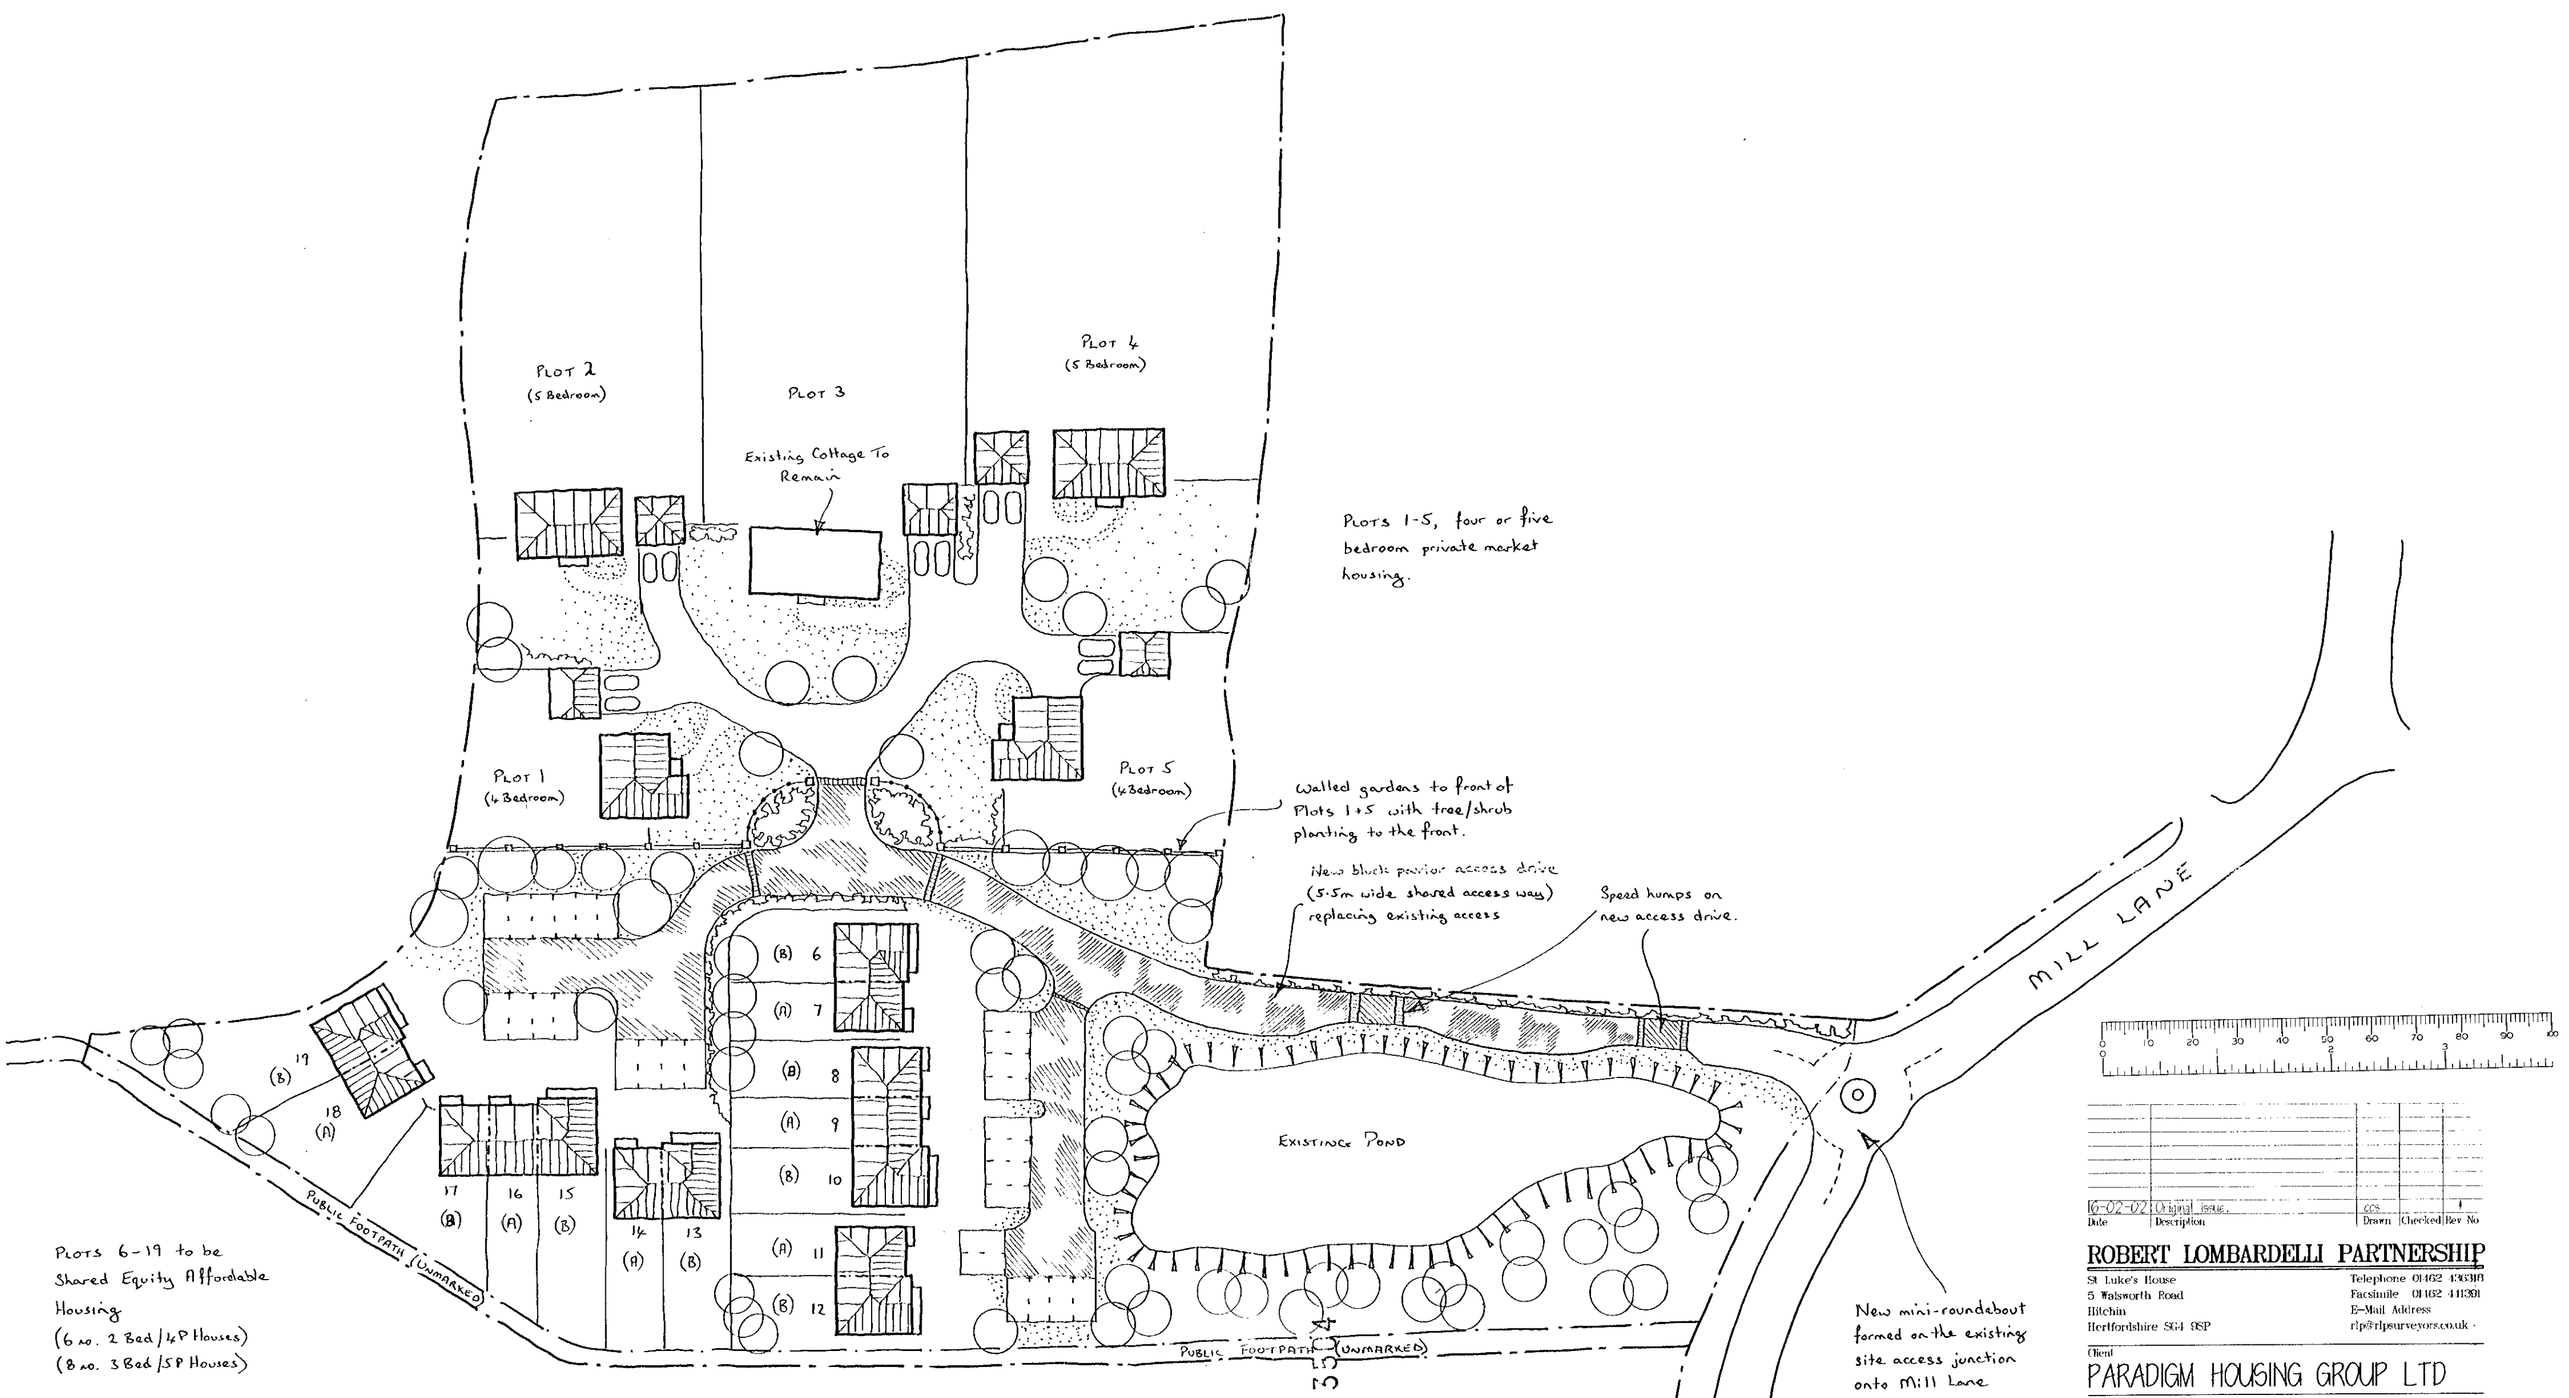

Plots 1-5, four or five bedroom private market housing.

residential development; lodden thatch, mill lane, sindlesham

06.MAR2001*

REFUSED

0 10 20 30 40 50 60 70 80 90 100

Date	Description	Drawn	Checked	Rev No
6-02-01	Original issue.	CCS		

ROBERT LOMBARDELLI PARTNERSHIP
St Luke's House
5 Walsworth Road
Hitchin
Hertfordshire SG4 8SP
Telephone 01462 436318
Facsimile 01462 441391
E-Mail Address
rlp@rlpsurveyors.co.uk

Client
PARADIGM HOUSING GROUP LTD

Project
RESIDENTIAL DEVELOPMENT
LODDEN THATCH, MILL LANE
SINDLESHAM

Title
SITE PLAN AS PROPOSED

Scale	Drawing No	Rev
1:500	1118-011	*

© 2001 This drawing is copyright. Do not scale from this drawing.



Type A Type B

FRONT ELEVATION

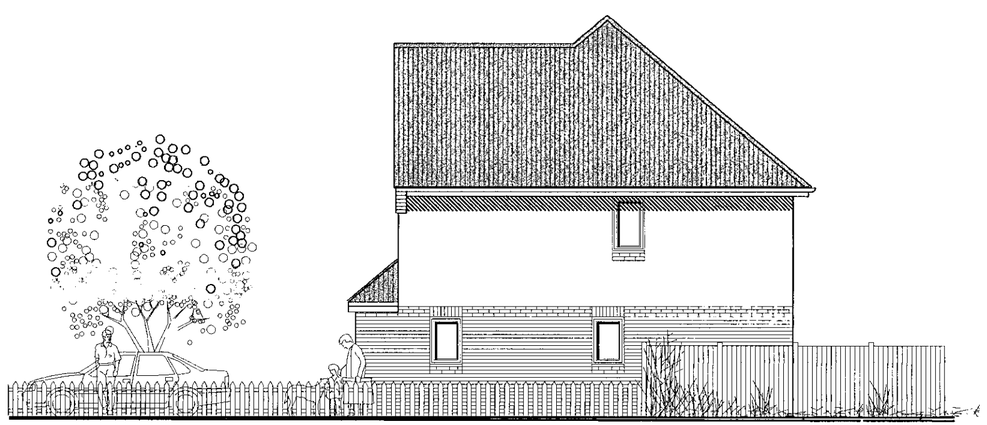

Type B

SIDE ELEVATION

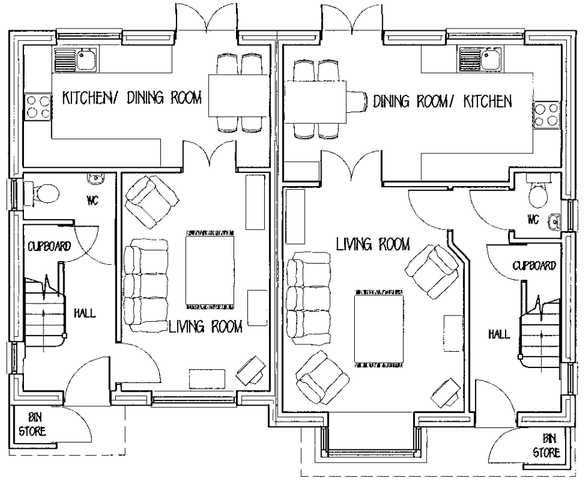

House Type A
4 person, 2 bedroom; 76m²

House Type B
5 person, 3 bedroom; 91m²

GROUND FLOOR PLAN

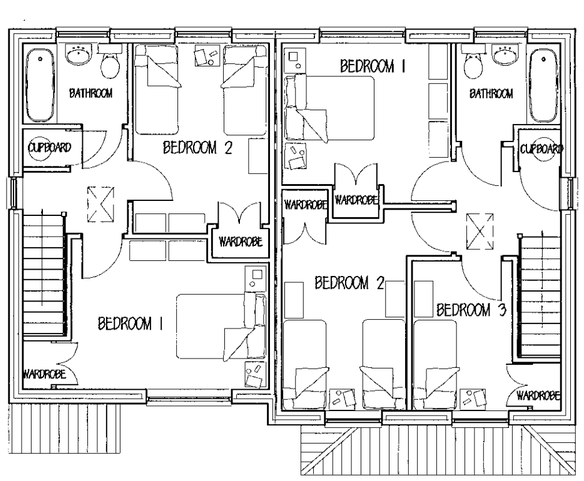

FIRST FLOOR PLAN

REFUSED

terrace elevations & plans

Date	Description	Drawn	Checked	Rev No
20-2-01	Original issue.	CCS		*

ROBERT LOMBARDELLI PARTNERSHIP
St Lukes House
5 Walsworth Road
Hitchin, Herts
SG4 9SP
Telephone 01462 436318
Facsimile 01462 441391

Client
PARADIGM HOUSING GROUP

Project
AFFORDABLE HOUSING DEVELOPMENT
SITE AT LODDEN THATCH
MILL LANE, SINDLESHAM.

Title
TYPICAL SEMI-DETACHED HOUSE
PLANS & ELEVATIONS

Scale	Drawing No	Rev
1:100	1118-020	*

© 2001 This drawing is copyright. Do not scale from this drawing.

06 MAR 2001 * 5504

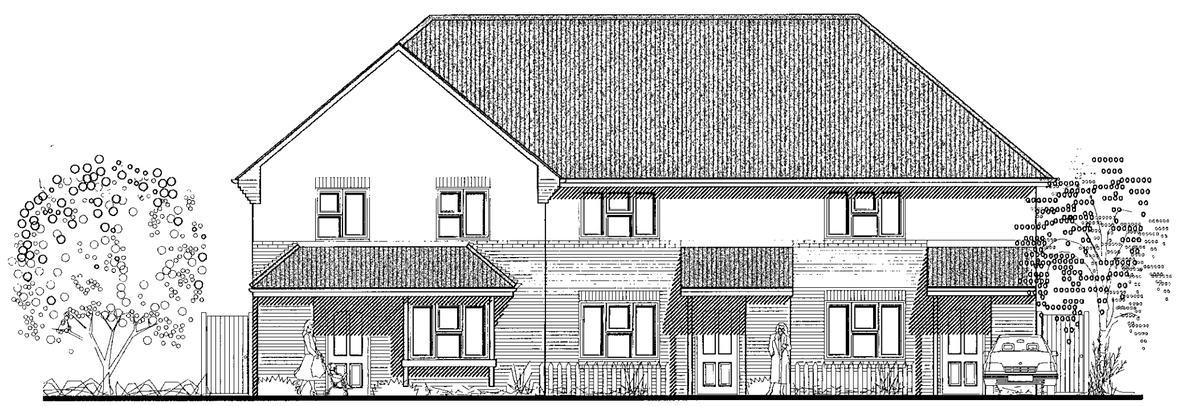

FRONT ELEVATION

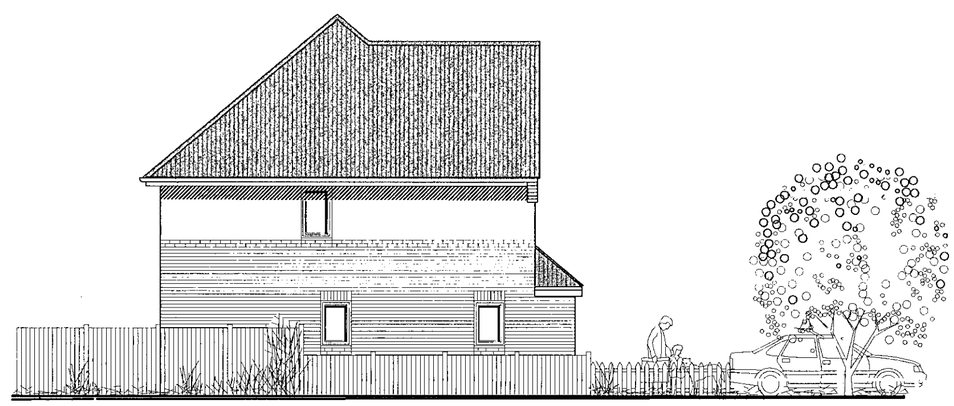

SIDE ELEVATION

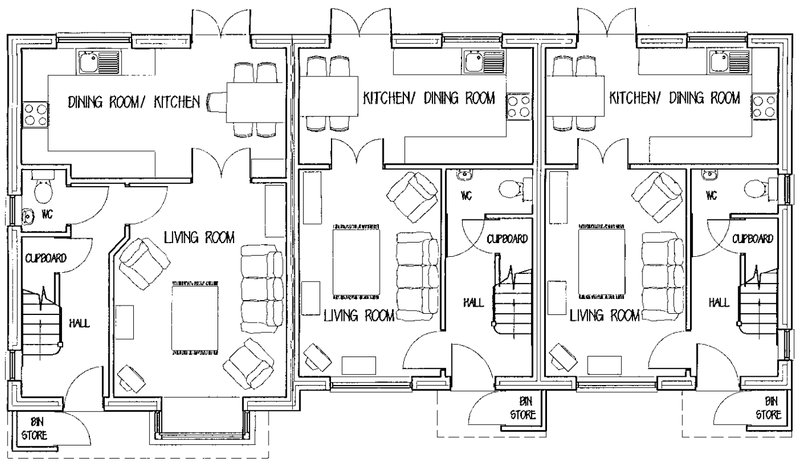

House Type B
5 person, 3 bedroom; 91m²

House Type A
4 person, 2 bedroom; 76m²

House Type A
4 person, 2 bedroom; 76m²

GROUND FLOOR PLAN

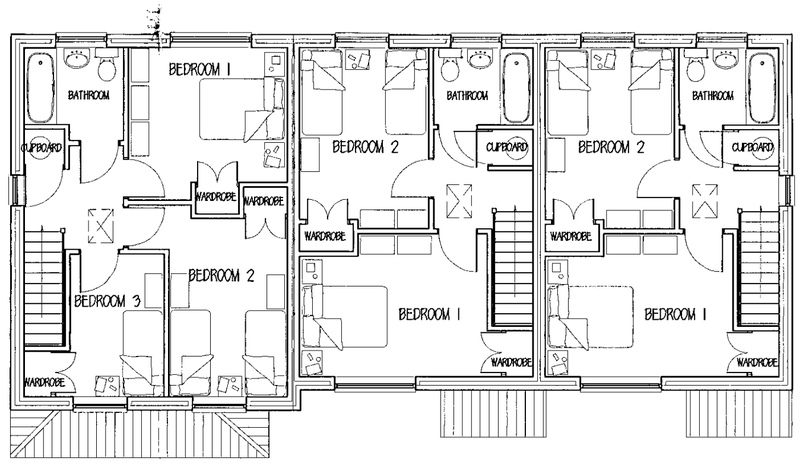

FIRST FLOOR PLAN

REFUSED

terrace elevations & plans

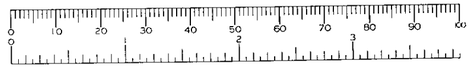

Date	Description	Drawn	Checked	Rev No
20-2-01	Original issue.	CCS		*

ROBERT LOMBARDELLI PARTNERSHIP
St Lukes House
5 Walsworth Road
Hitchin, Herts
SG4 9SP
Telephone 01462 436318
Facsimile 01462 441391

Client
PARADIGM HOUSING GROUP

Project
AFFORDABLE HOUSING DEVELOPMENT
SITE AT LODDEN THATCH
MILL LANE, SINDLESHAM.

Title
TYPICAL HOUSE TERRACE
PLANS & ELEVATIONS

Scale	Drawing No	Rev
1:100	1118-021	*

© 2001 This drawing is copyright. Do not scale from this drawing.

Nos. of trees

open field

Lodden Thatch Cottage

2S

Garage/Outbuildings

SB

garden area

telecommunication mast

Open

OAK

OAK

Wooded area

Wooded

NIASANA

PUBLIC FOOTPATH (UNMARKED)

POND

Existing Vehicular Access Drive

MILL LANE

PUBLIC FOOTPATH (UNMARKED)

Wooded appearance from footpath

12.6.01